


67. Church Road, New Mills, Derbyshire, SK22 4NU

SCALE 1:1250

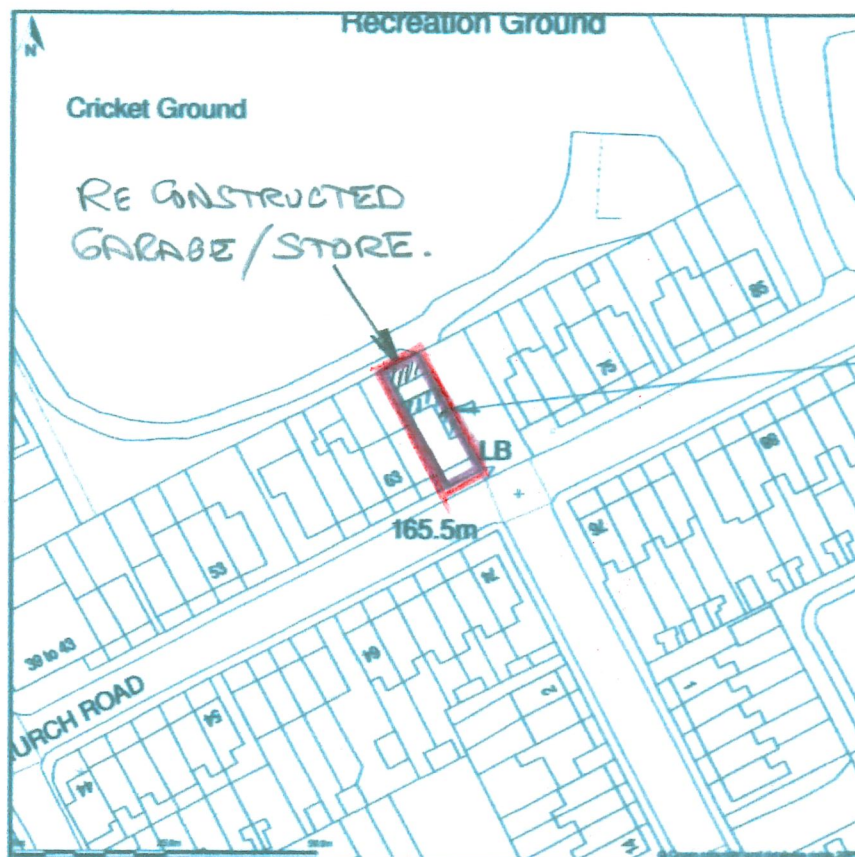

PROPOSED
EXTENSION.
EAST ELEV.

Location Plan shows area bounded by: 400348.56, 385263.36 400489.98, 385404.78 (at a scale of 1:1250), OSGridRef: SK 418533. The representation of a road, track or path is no evidence of a right of way. The representation of features as lines is no evidence of a properly boundary.

Produced on 27th May 2025 from the Ordnance Survey National Geographic Database and incorporating surveyed revision available at this date. Reproduction in whole or part is prohibited without the prior permission of Ordnance Survey. © Crown copyright 2025. Supplied by buyapien.co.uk a licensed Ordnance Survey partner (100053143). Unique plan reference: 4006820417-ES2049.

Ordnance Survey and the OS Symbol are registered trademarks of Ordnance Survey, the national mapping agency of Great Britain. Buy A Plan® logo, pdf design and the buyaplan.co.uk website are Copyright © Passinc Ltd 2025.



PROPOSED LOCATION PLAN

Proposed replacement Garage and East Elev. Extension


Mr J Unsworth of Unsworth Funeral Services.

67, Church Street, New Mills, SK22 4NU

Drg No. SPM/1306 Scale 1:1250 Dec. 2025.

67, Church Road, New Mills, Derbyshire, SK22 4NU

SCALE 1:1250

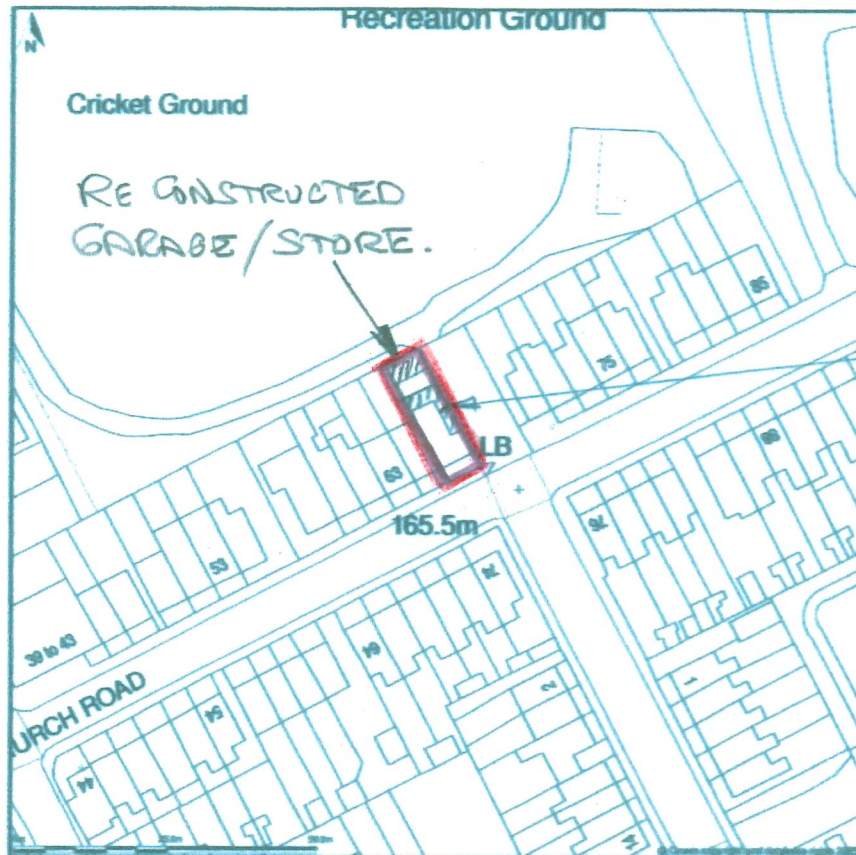

Location Plan shows area bounded by: 400348.56, 385263.36 400488.98, 385404.78 (at a scale of 1:1250), OSGridRef: SK 418533. The representation of a road, track or path is no evidence of a right of way. The representation of features as lines is no evidence of a property boundary.

Produced on 27th May 2025 from the Ordnance Survey National Geographic Database and incorporating surveyed revision available at this date. Reproduction in whole or part is prohibited without the prior permission of Ordnance Survey. © Crown copyright 2025. Supplied by buyaplan.co.uk a licensed Ordnance Survey partner (100053143). Unique plan reference: #00062417-ES2049.

Ordnance Survey and the OS Symbol are registered trademarks of Ordnance Survey, the national mapping agency of Great Britain. Buy A Plan® logo, pdf design and the buyaplan.co.uk website are Copyright © Pasalic Ltd 2025.

PROPOSED LOCATION PLAN

Proposed replacement Garage and East Elev. Extension

Mr J Unsworth of Unsworth Funeral Services.

67, Church Street, New Mills, SK22 4NU

Drg No. SPM/1306 Scale 1:1250 Dec. 2025.