



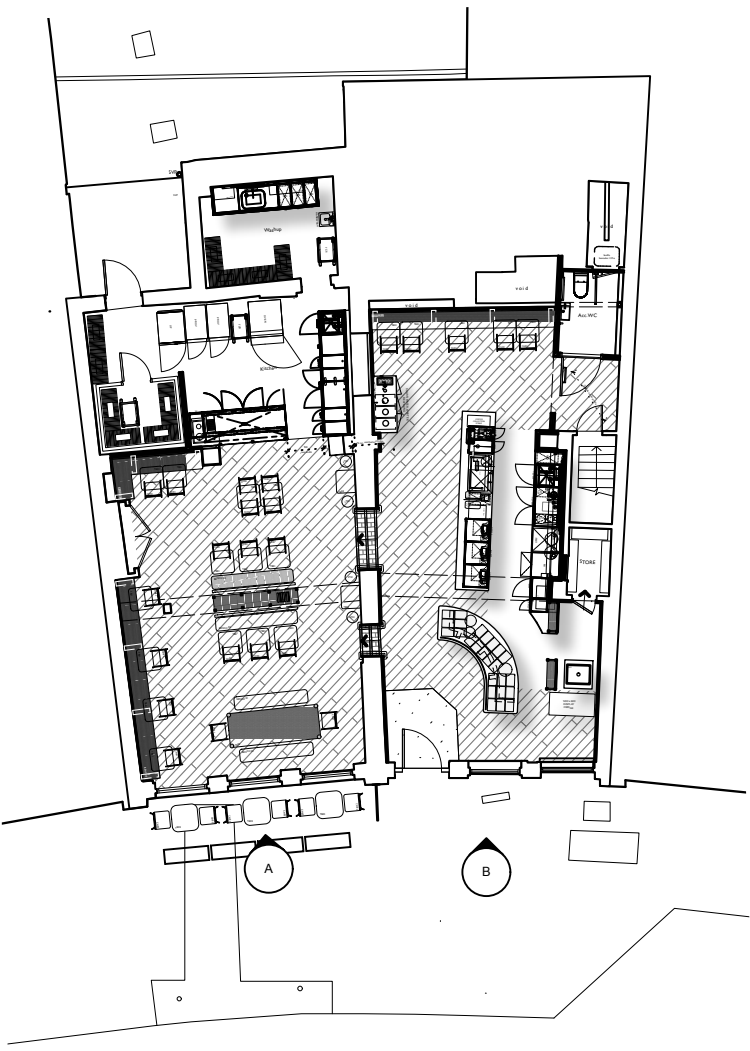


3 Key Plan
Scale: 1:200



CONCEPT VISUALISATION (no awning)

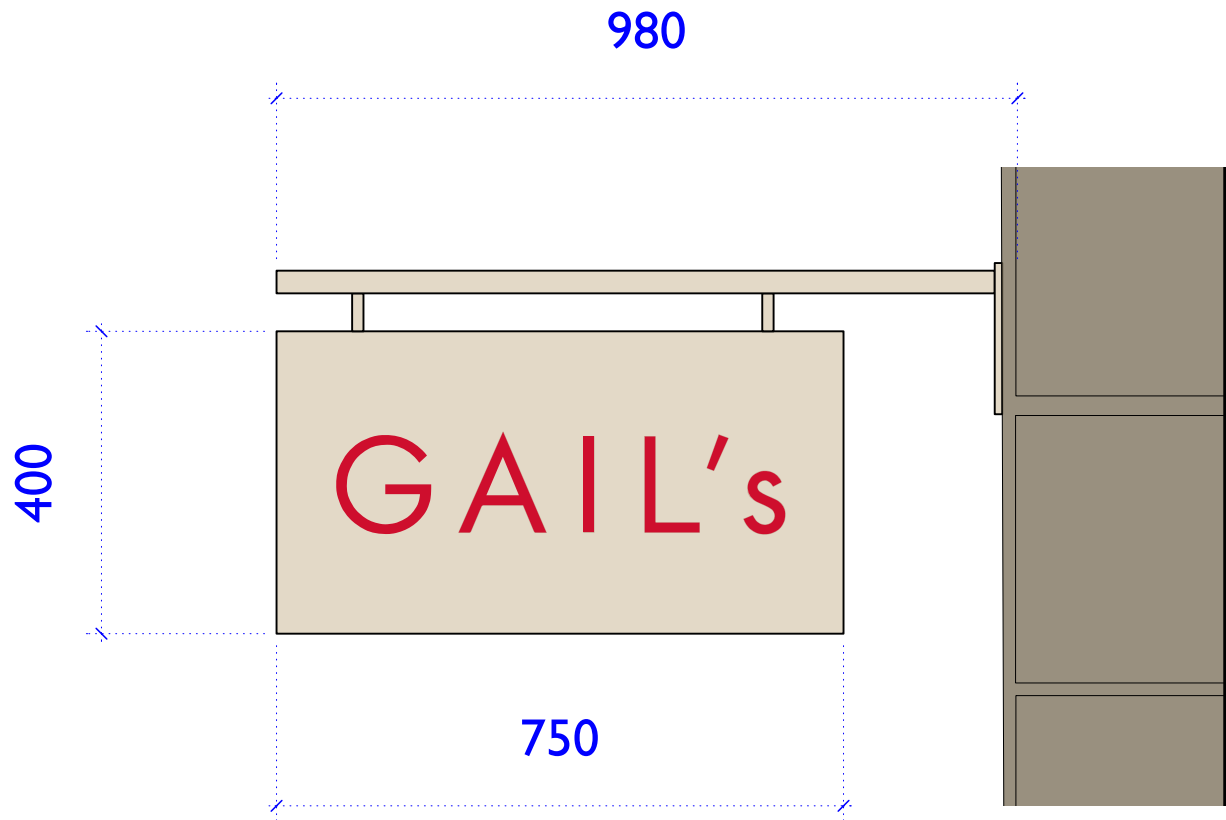

2 Proposed Sign
Scale: 1:10

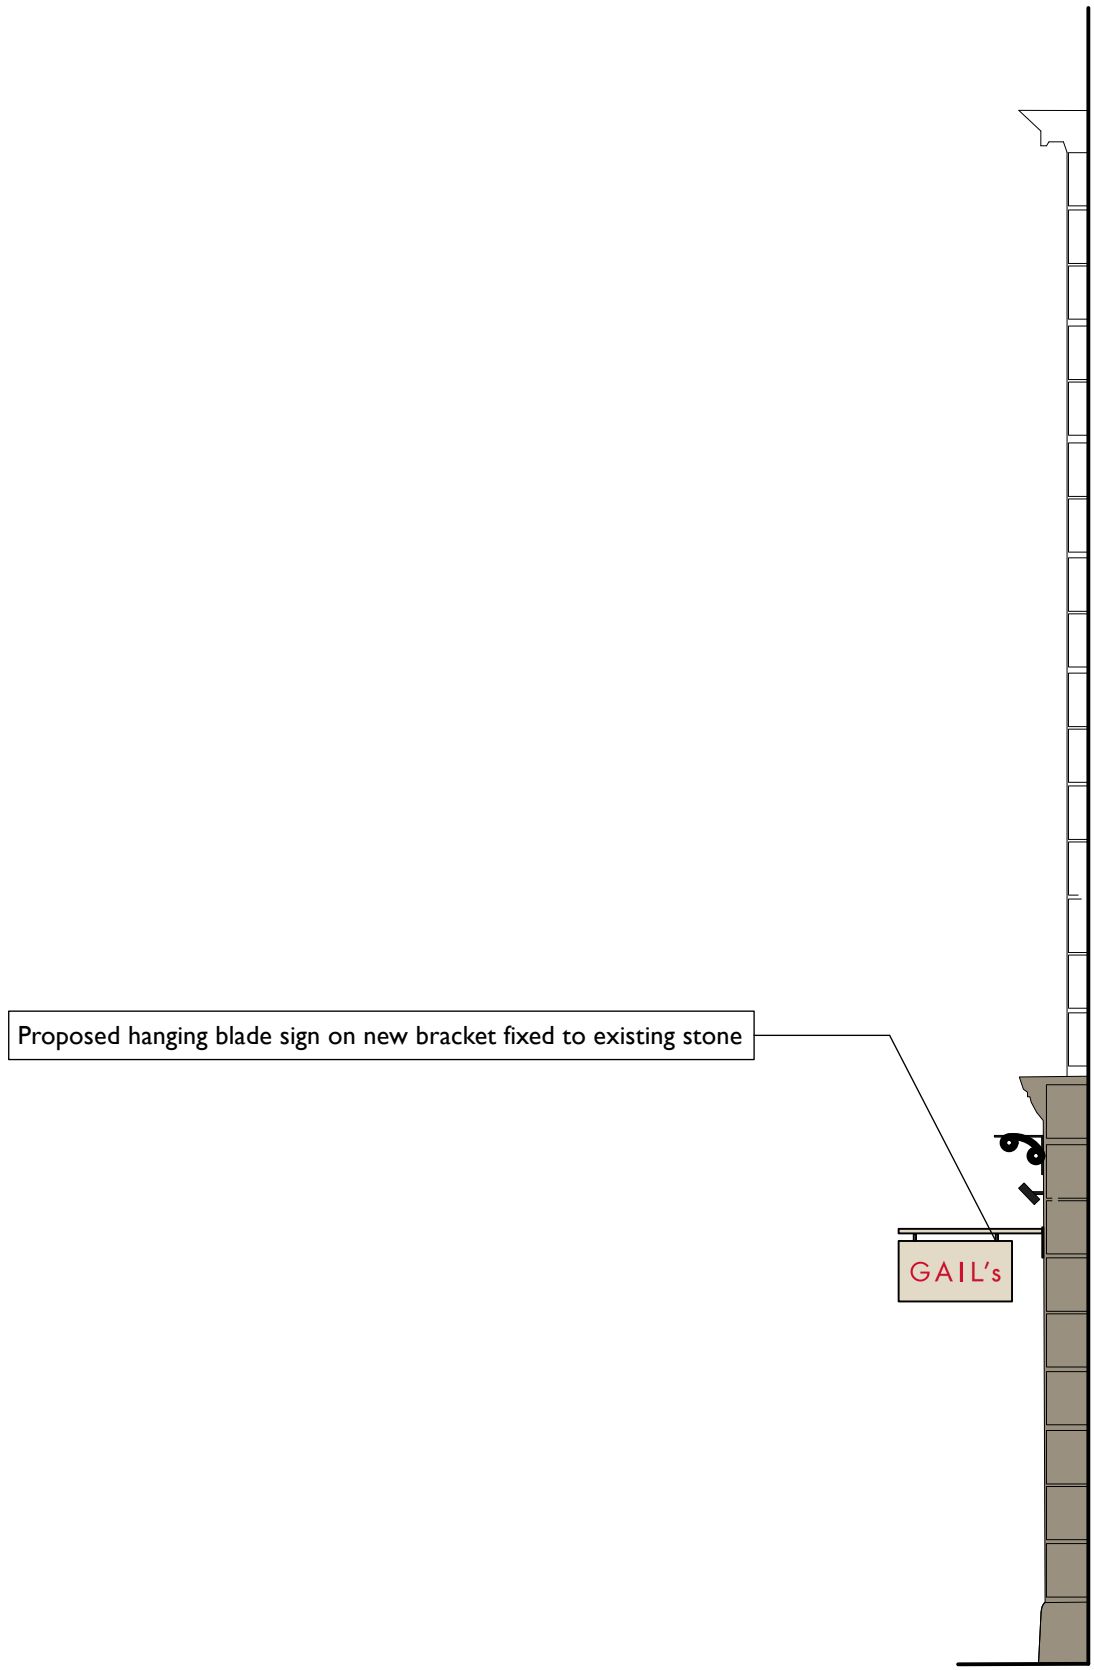

1 Proposed Section
Scale: 1:50



5 Proposed Elevation A
Scale: 1:50

6 Proposed Elevation B
Scale: 1:50

Proposed hanging blade sign on new bracket fixed to existing stone

Current Revision
BC

Date Rev Description

Project Name GAIL's (Buxton)
Client Gails Ltd
Drawing Title PP_External Elevations
Drawing Number **A2200**

Date 03/03/2026
Scale 1:50 @ A1
Drawn By MA

3 Neepson Lane
Sheffield, S3 8FE
+44 (0) 114 361 9393
begin@93ft.com

93