'LANESIDE FARM', LANESIDE ROAD, NEW MILLS SK22 4LU

'PRELIMINARY DESIGN FOR DISCUSSION PURPOSES'

1 0 1 2 3 4 5 Metres
Scale Bar

CROSS SECTION A-A as Existing

LONGITUDINAL SECTION B-B as Existing

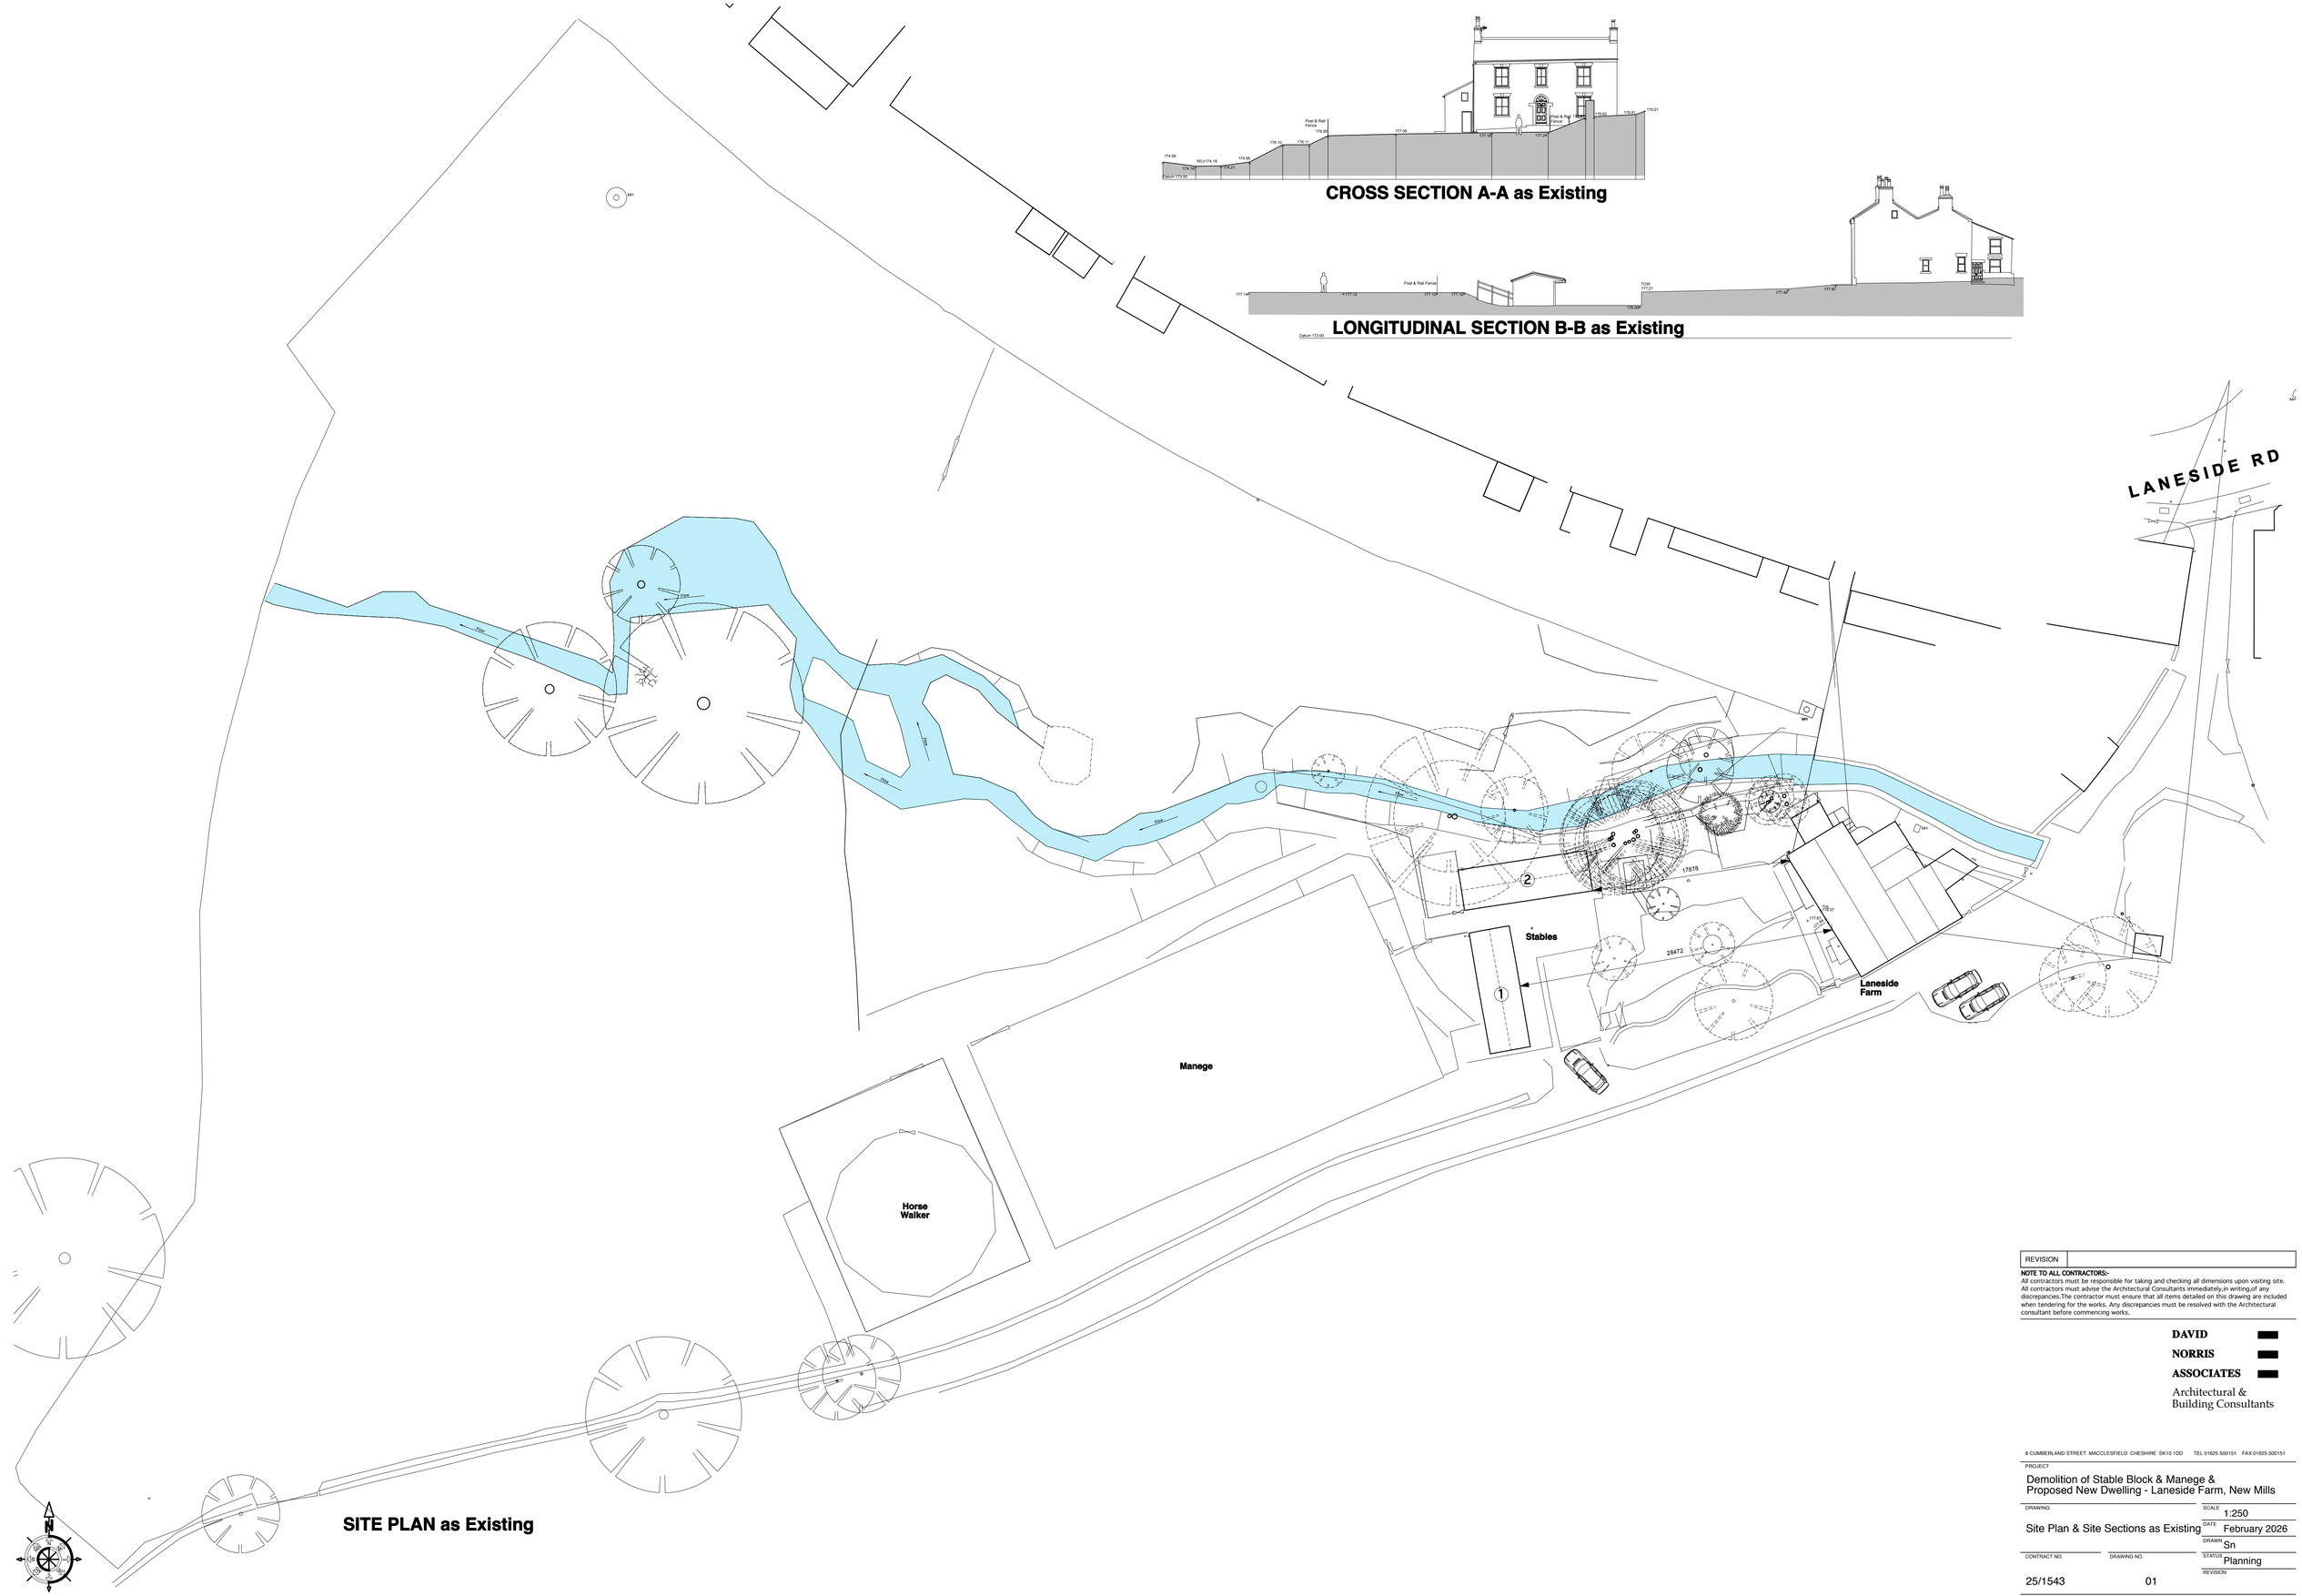

SITE PLAN as Existing

REVISION	

NOTE TO ALL CONTRACTORS:-
All contractors must be responsible for taking and checking all dimensions upon visiting site. All contractors must advise the Architectural Consultants immediately,in writing,of any discrepancies.The contractor must ensure that all items detailed on this drawing are included when tendering for the works. Any discrepancies must be resolved with the Architectural consultant before commencing works.

DAVID
NORRIS
ASSOCIATES
Architectural & Building Consultants

8 CUMBERLAND STREET MACCLESFIELD CHESHIRE SK10 1DD TEL 01625 500151 FAX 01625 500151

PROJECT
Demolition of Stable Block & Manege & Proposed New Dwelling - Laneside Farm, New Mills

DRAWING	SCALE
Site Plan & Site Sections as Existing	1:250
	DATE February 2026
	DRAWN Sn
CONTRACT NO. / DRAWING NO.	STATUS Planning
25/1543 / 01	REVISION