**Jonathan V. Davies**
CHARTERED SURVEYORS
1 Market Street, Buxton, Derbyshire SK17 6JY
Tel & Fax Buxton (01298) 72860
www.jonathanvdavies.co.uk Email jonathanvdavies@jonathanvdavies.co.uk

# John Shirt Ltd, Harpur Hill Business Park,Buxton




## Location plan
1 : 2500




## Site Plan - existing
1 : 500

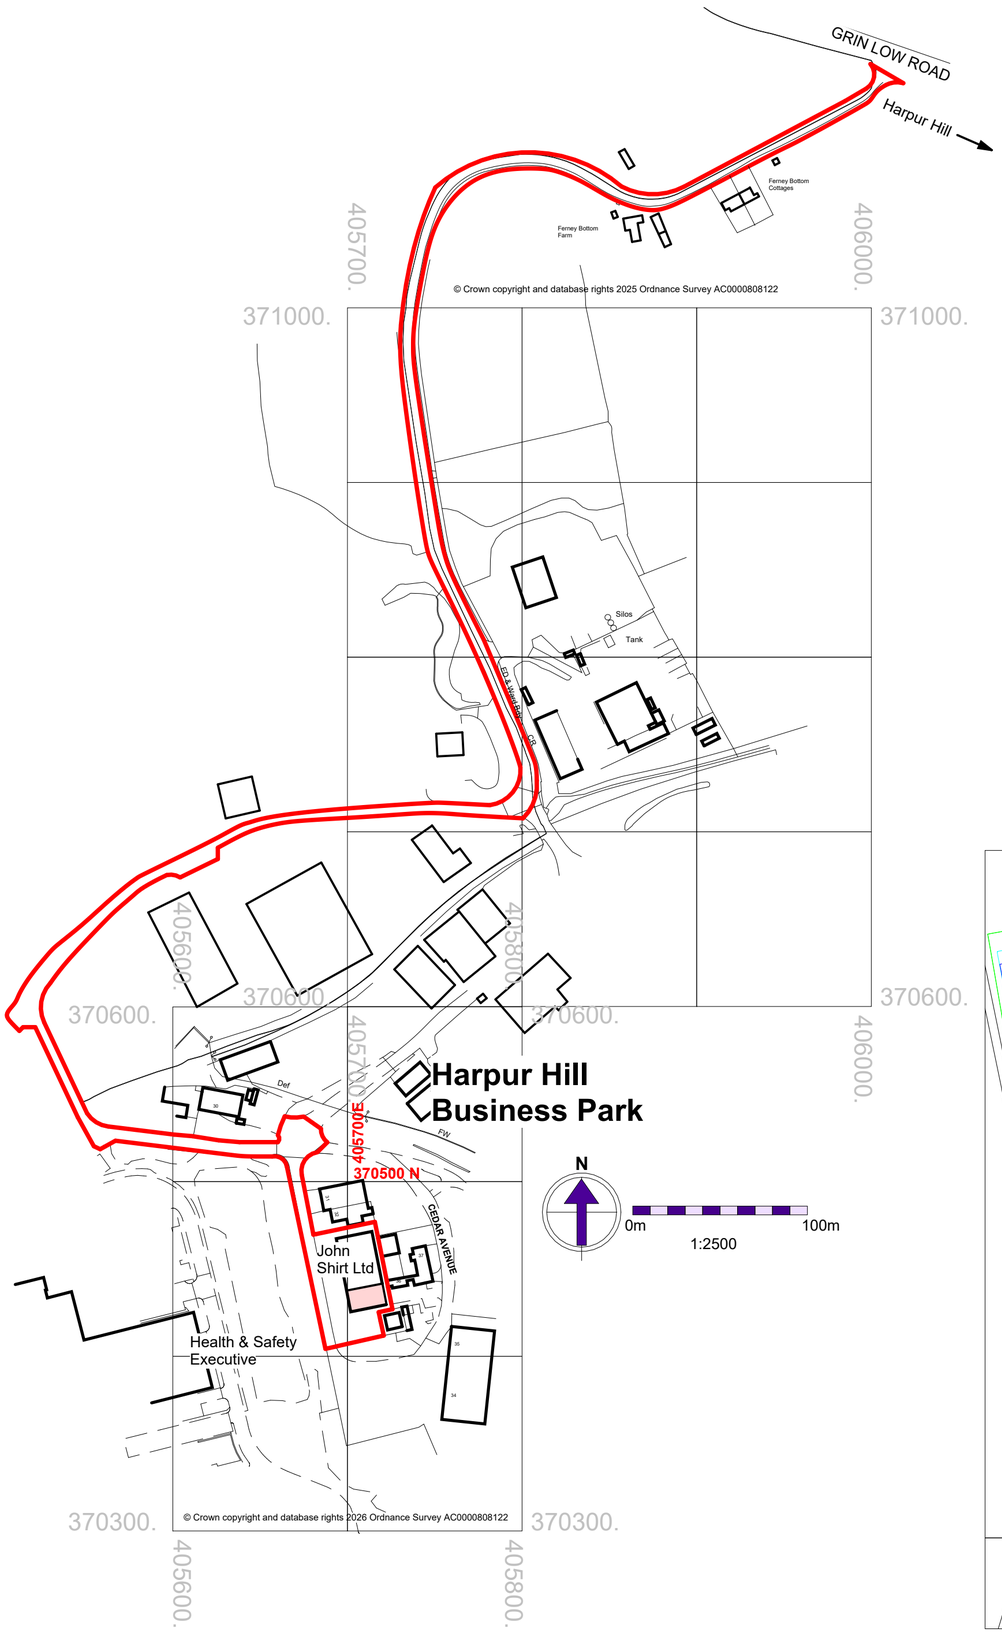


## Site Plan - proposed SPA 1
1 : 500

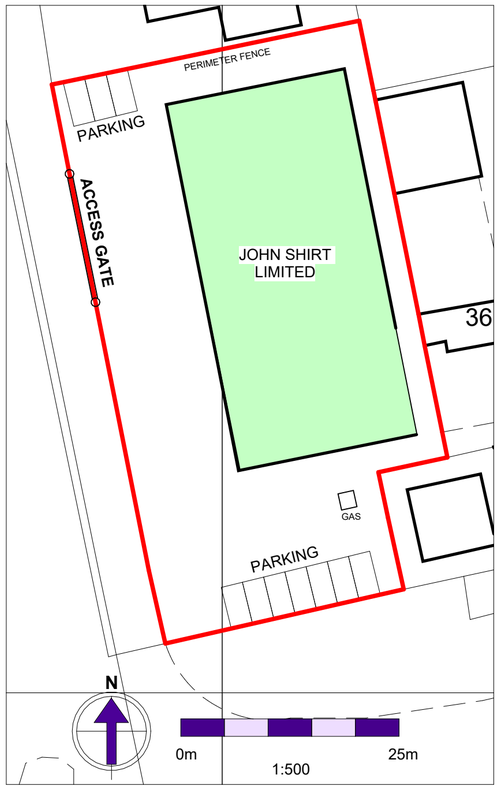


## Site Plan - proposed SPA 2
1 : 500

Drawing Title
Location and Site plan
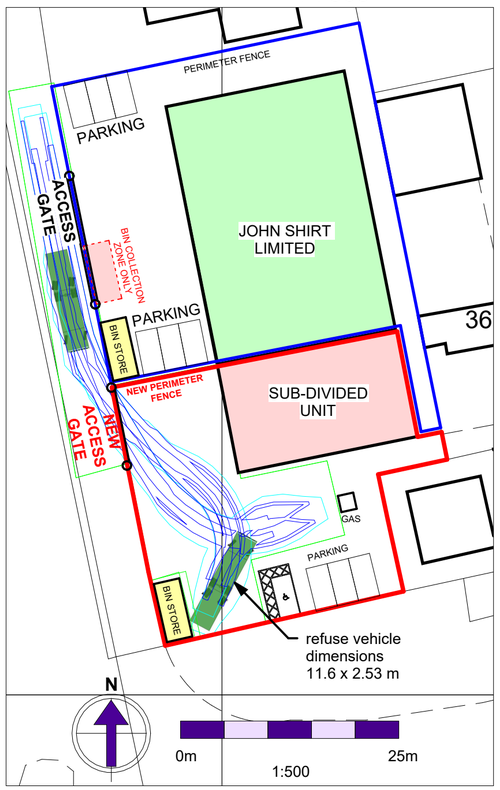
| Scale @ A2 | Job Number |
|---|---|
| As indicated | JVD130 |
| Date/Time stamp | Drafted by |
| 26/03/2026 13:14:37 | |

Client Name
John Shirt Ltd

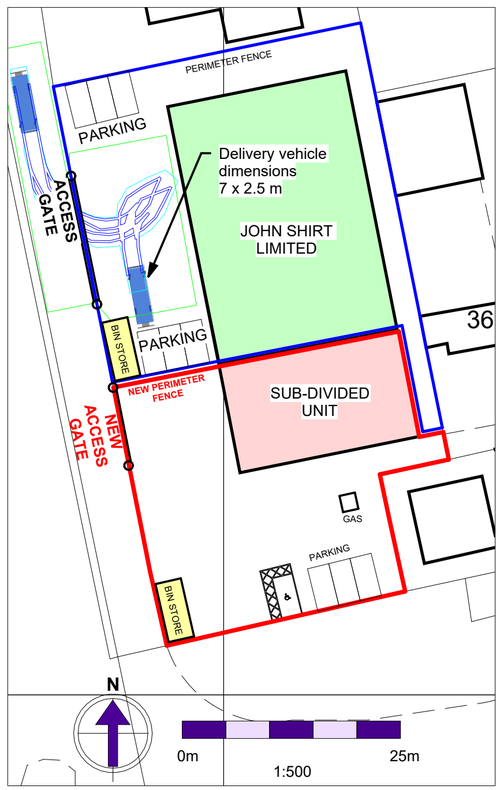Sheet Number

**H100**

**FOR SCALE DRAWING PRINT AT 100% A2**