


Mr M Winterbottom, Proposed Building Extension Land at Melandra, Glossop
Location Plan, 1:5000 @ A4, April 2026

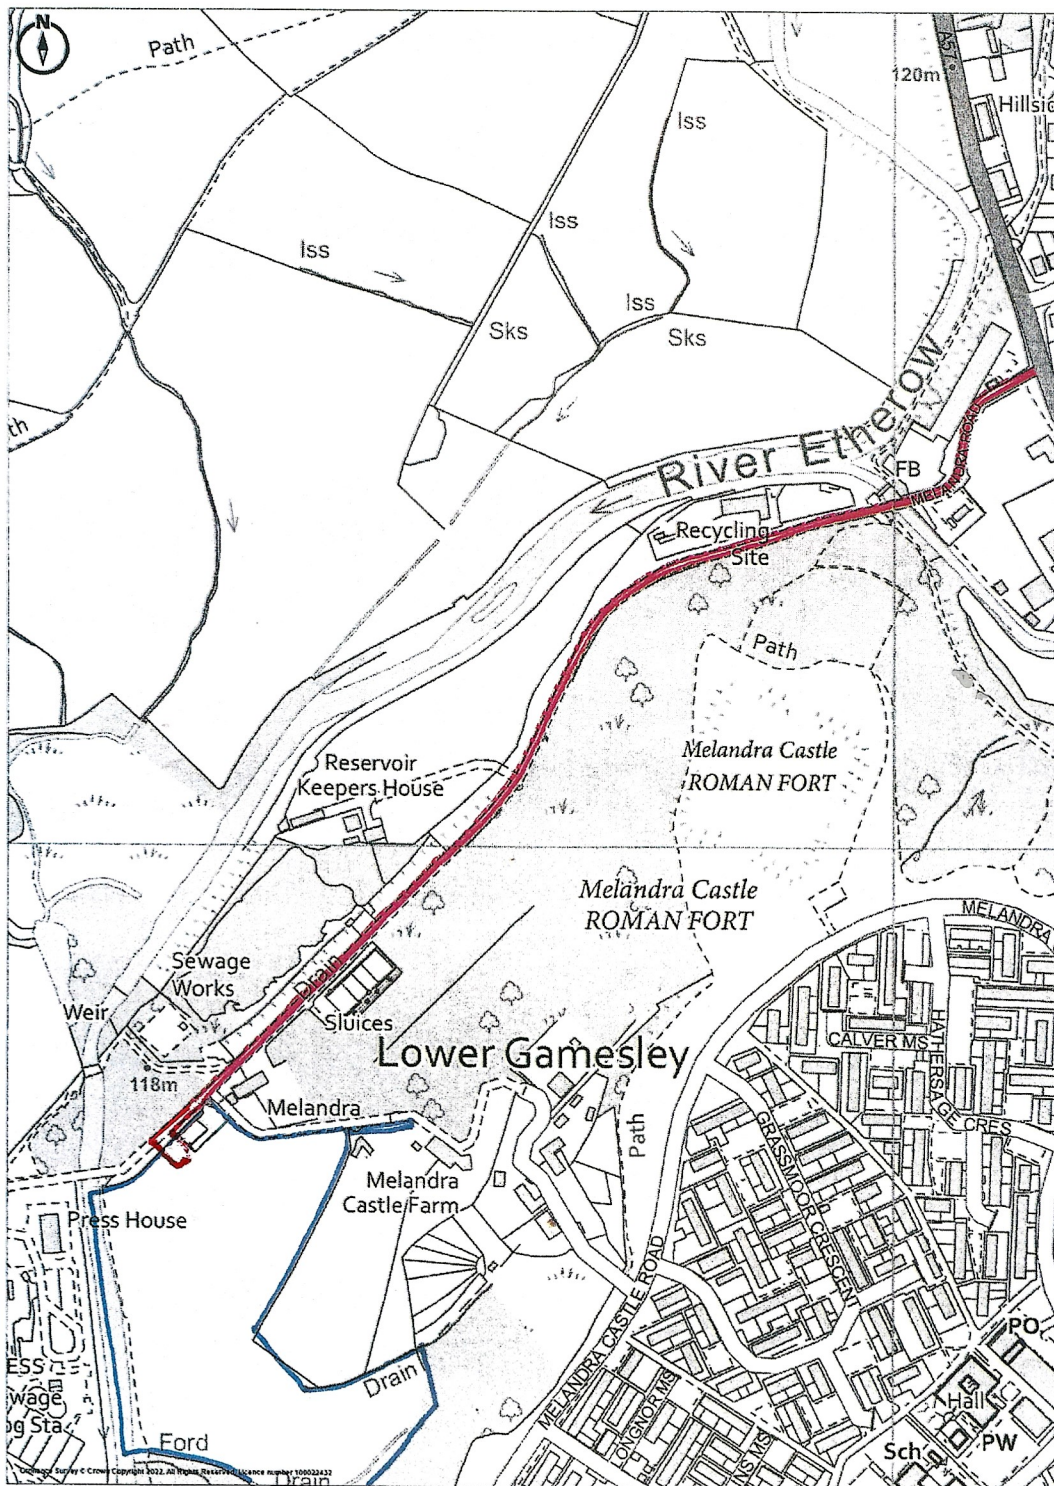

Promap
© LANDMARK INFORMATION

Ordnance Survey © Crown Copyright 2022. All Rights Reserved
Licence number 100022432
Plotted Scale - 1:5000. Paper Size - A4