


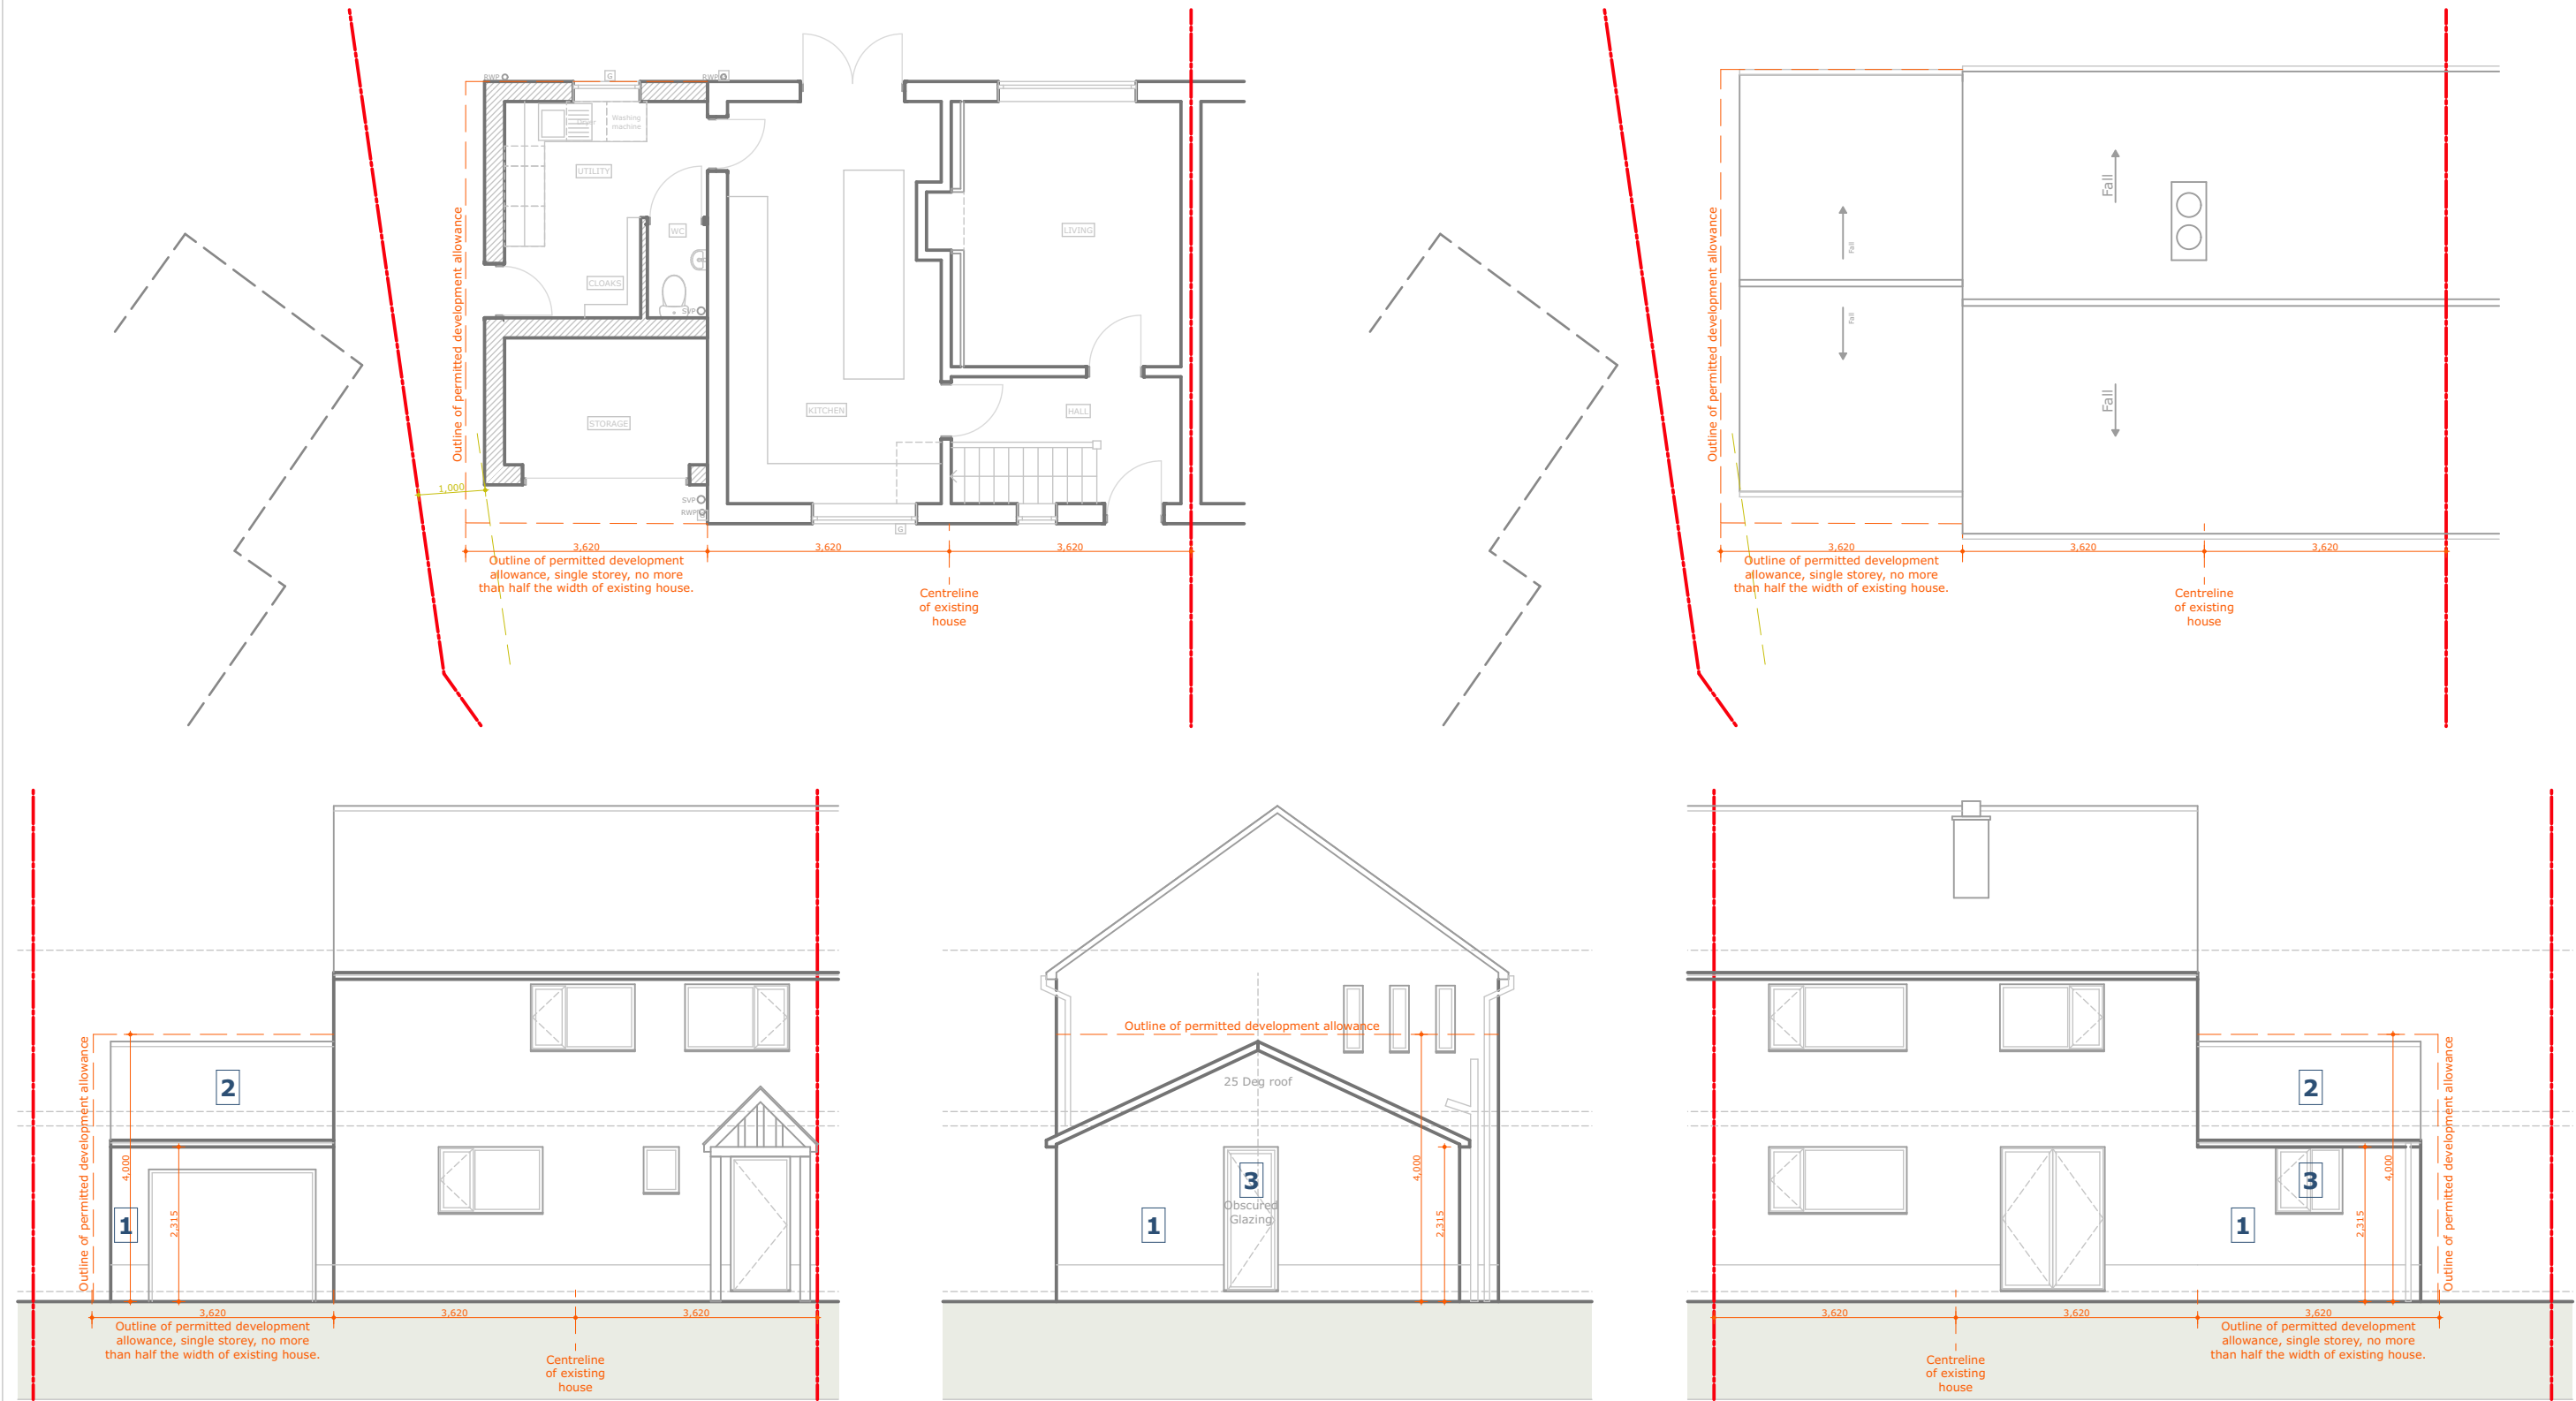

Materials for extension:

1. Rendered wall to match existing house.
2. Concrete roof tiles to match existing house.
3. Upvc doors and windows all to match existing house.

RWarchitects

Rob Westbrook Architects Ltd
28 Alsfield Way, New Mills, High peak SK22 3DD
Tel: 07944 207036
E: rob@robwestbrookarchitects.com
W: www.robwestbrookarchitects.com

North:

March 2026

Date: @ A3

1:100

Scale:

Proposed Plans and Elevations

Title:

2602 /G/800

Drg No:

Project Details: Side Extension - 18 Park Road, Whaley Bridge, High Peak SK23 7DJ