

Notes:

This drawing is under the copyright ownership of A-Tech Architectural Design Ltd and cannot be used or replicated without permission from the owner.

Scaling off this drawing should only be done for planning purposes. No construction work should be done from scaled measurements. Hatches shown are indicative and for illustrative purposes. Setting out should be done from levels and dimensions provided. All dimensions and levels should be checked on site prior to installations, fabrications and/or construction.



PHOTOGRAPH: EXISTING OUTBUILDING
NTS

P05	Red line to CL boundary wall	AF	01.04.26
P04	Elevation extent increased	AF	25.02.26
P03	Red line position to outside face of boundary wall	AF	05.02.26
P02	Elevations updated to suit		
P01	Rear wall updated to rebuild of existing	AF	26.01.26
	Initial issue	AF	20.03.25

Rev	Description	By	Date
-----	-------------	----	------





A-Tech
Architectural Design Ltd

Tidewell Community Hall
Church lane, Tidewell
Derbyshire
SK17 8PD


Email: info@a-tech.studio
Tel: 01298 601400
Web: www.a-tech.studio

Client:	Mr. E. Copstick
Project:	111 Macclesfield Road Proposed Replacement Garden Outbuilding
Drawing:	Existing Site Plan and Elevations


Project	Author	Volume	Level	Type	Role	Drp. Number
24022	- XX -	XX -	XX -	XX -	X -	04001
Status	S0	INITIAL STATUS				
Revision	P05	PRELIMINARY				
Scale	1:50	Drawn	AF	Date	16.03.25	
Sheet	A3	Checked	-	A-Tech Job No.	24022	

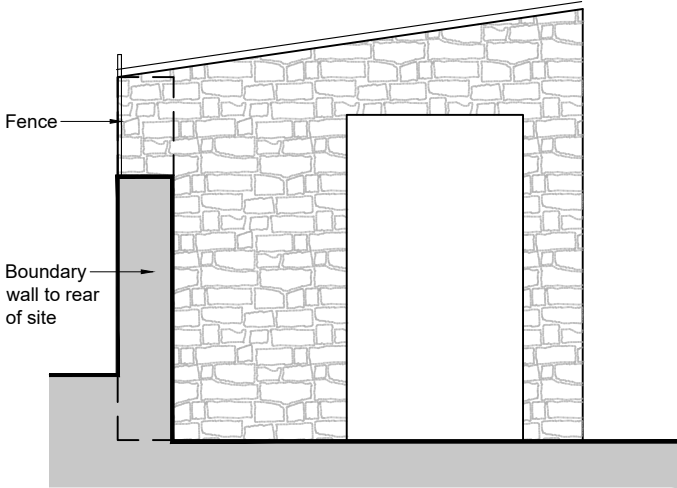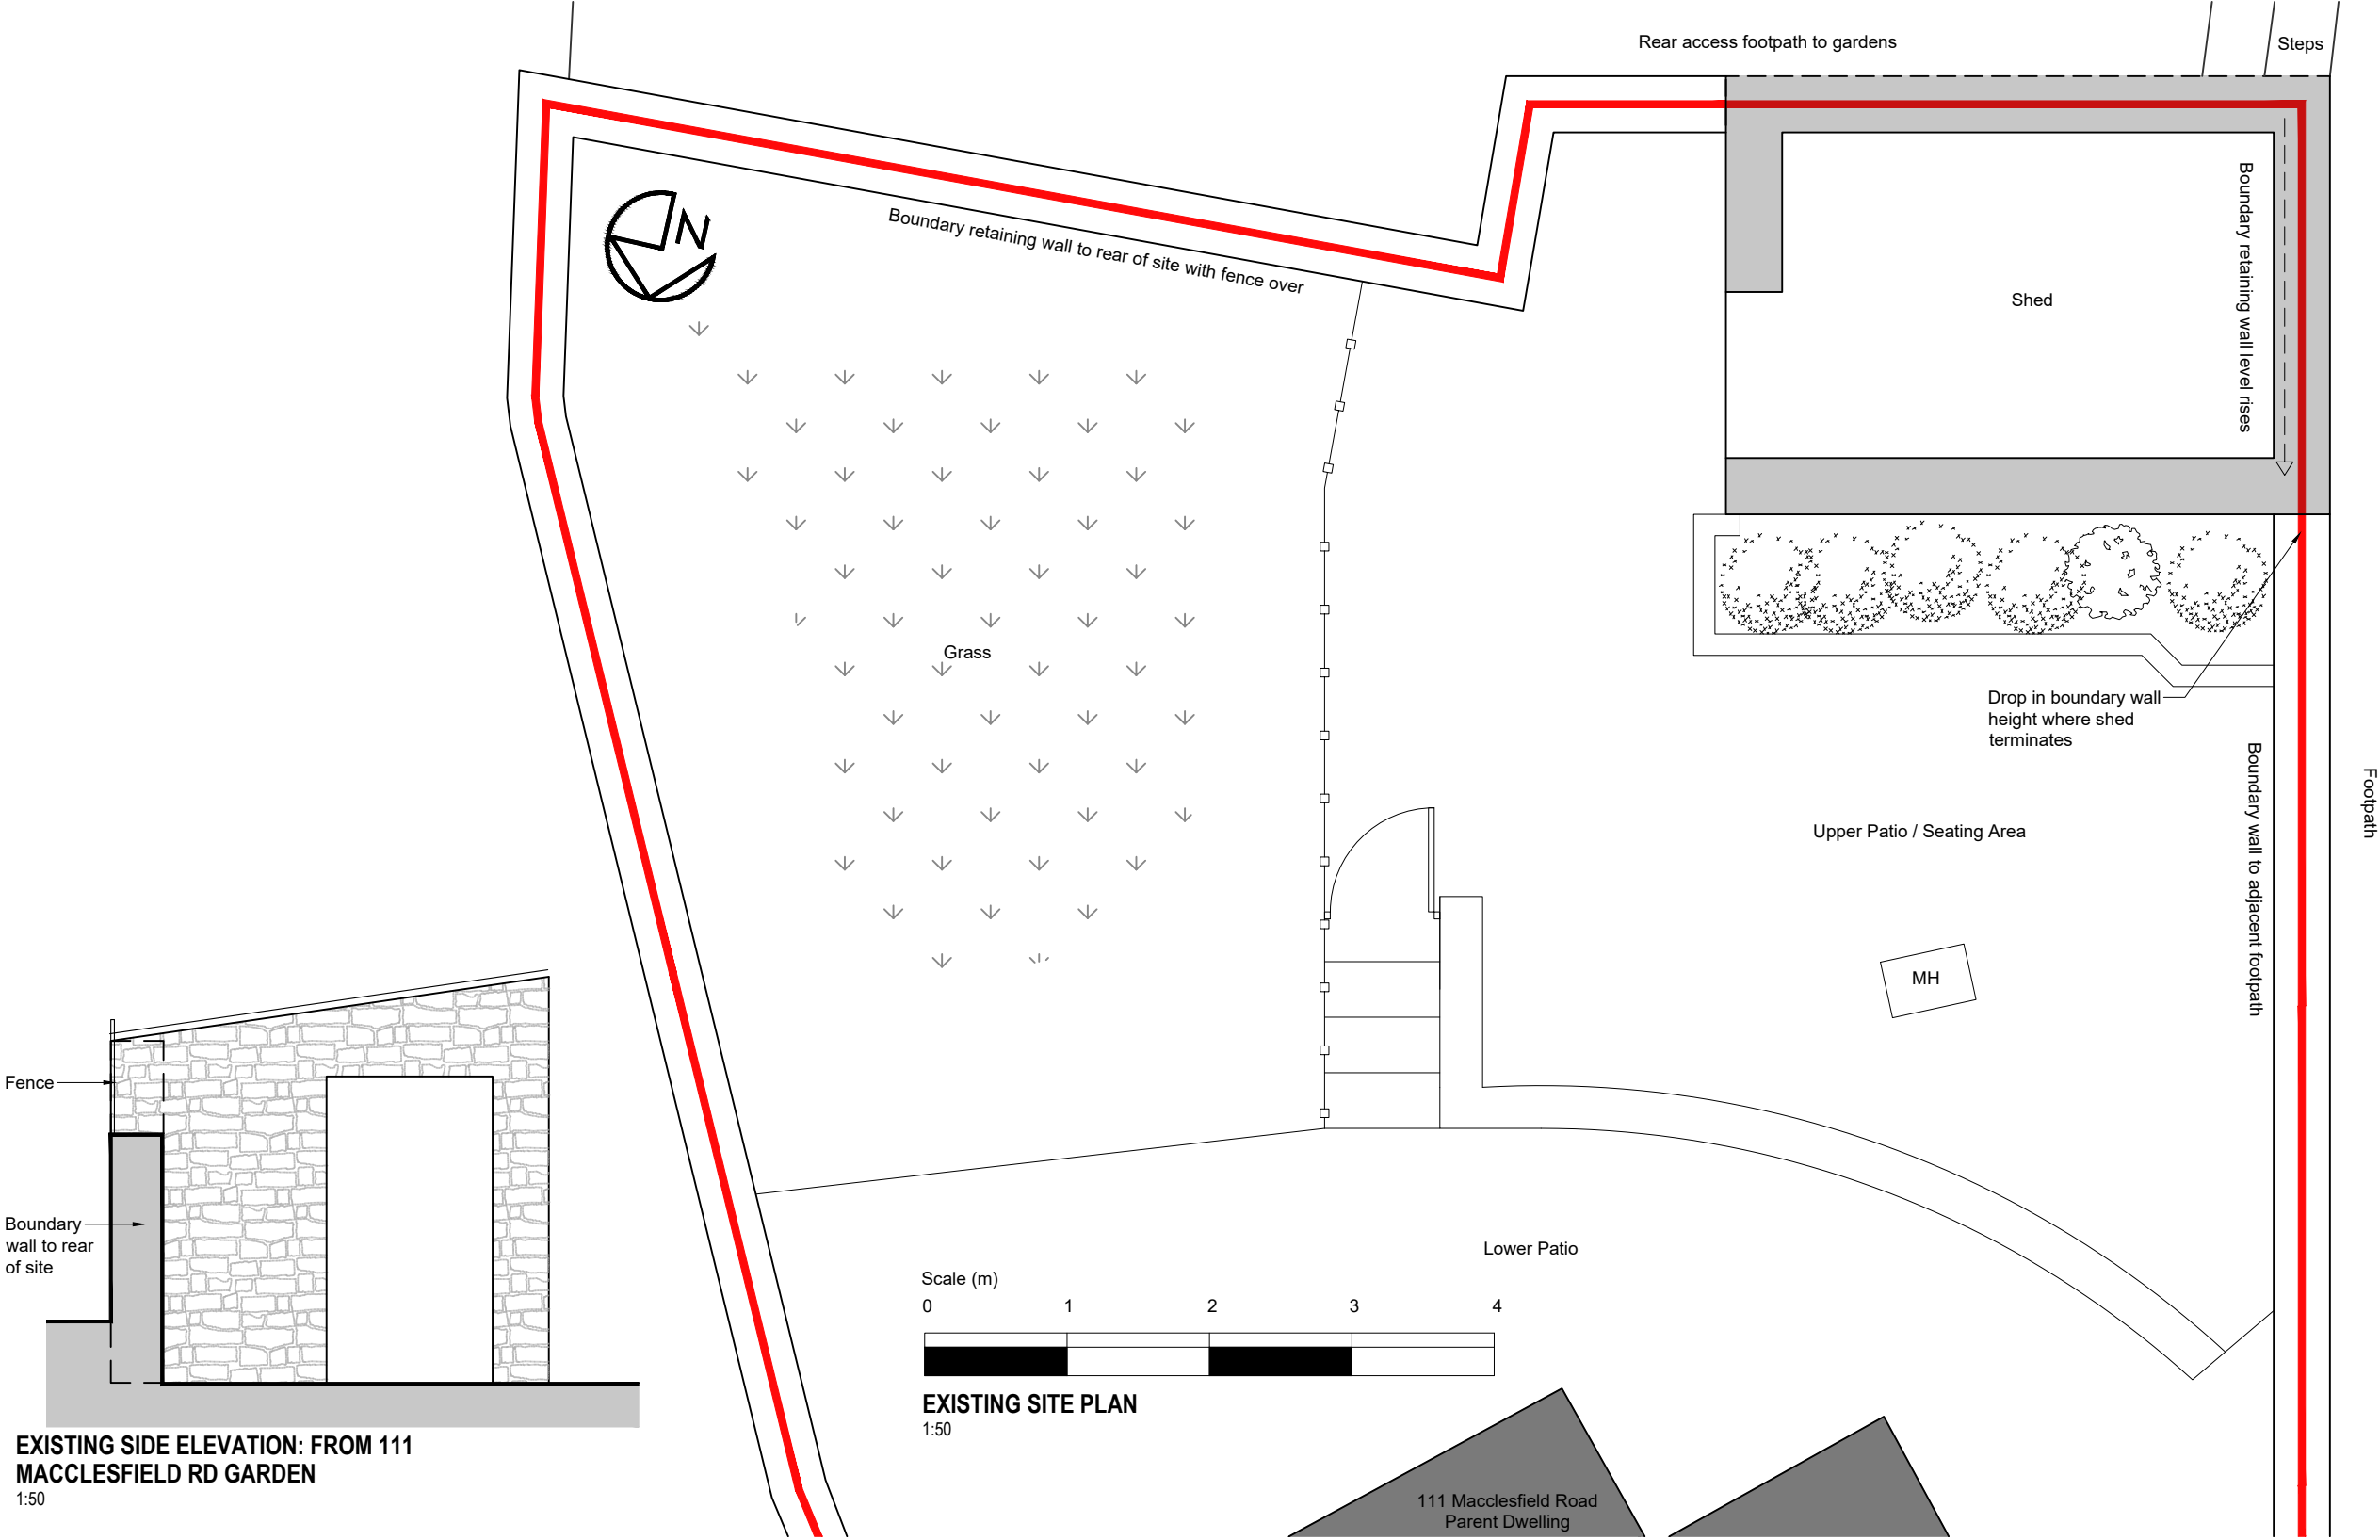


EXISTING SIDE ELEVATION: FROM 111
MACCLESFIELD RD GARDEN
1:50

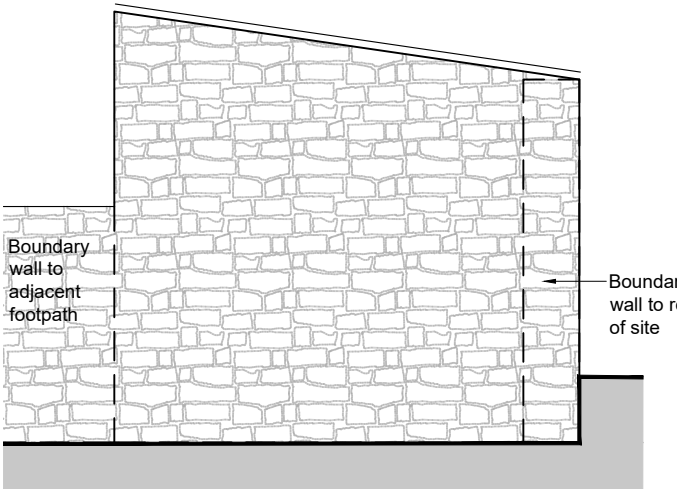

EXISTING SIDE ELEVATION: FROM SIDE FOOTPATH
1:50

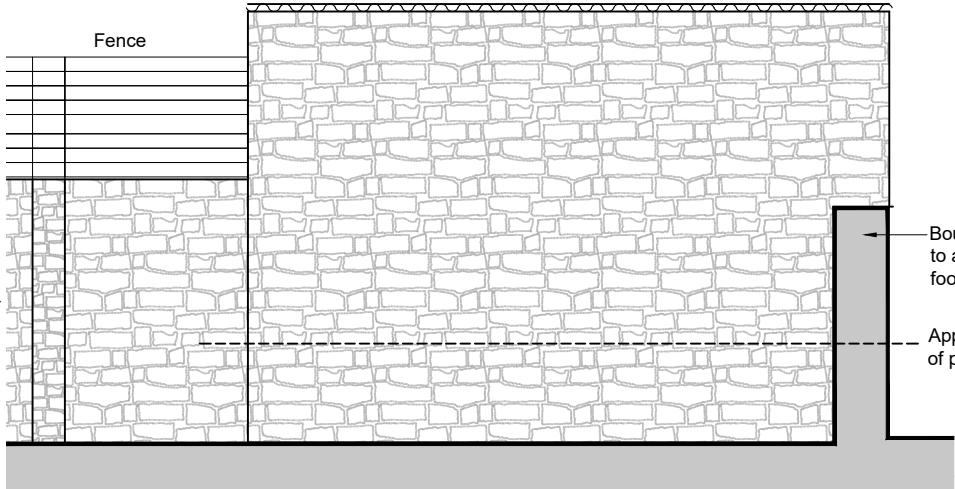

EXISTING FRONT ELEVATION: FROM 111 MACC RD GARDEN
1:50

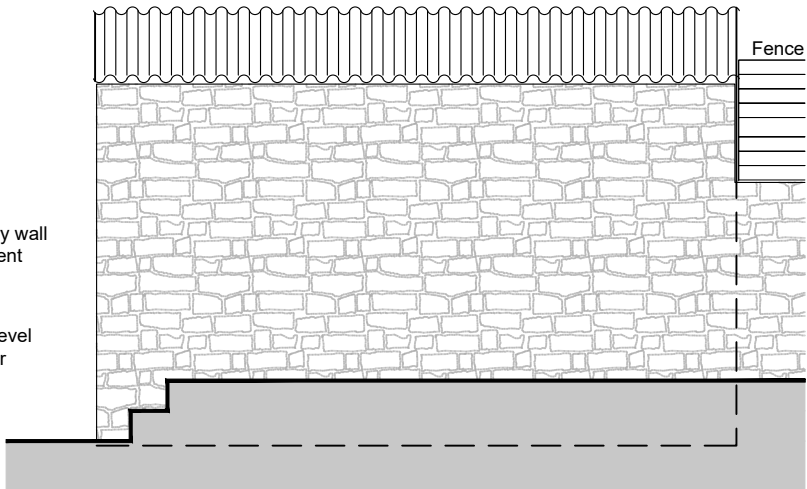

EXISTING REAR ELEVATION: FROM REAR FOOTPATH
1:50