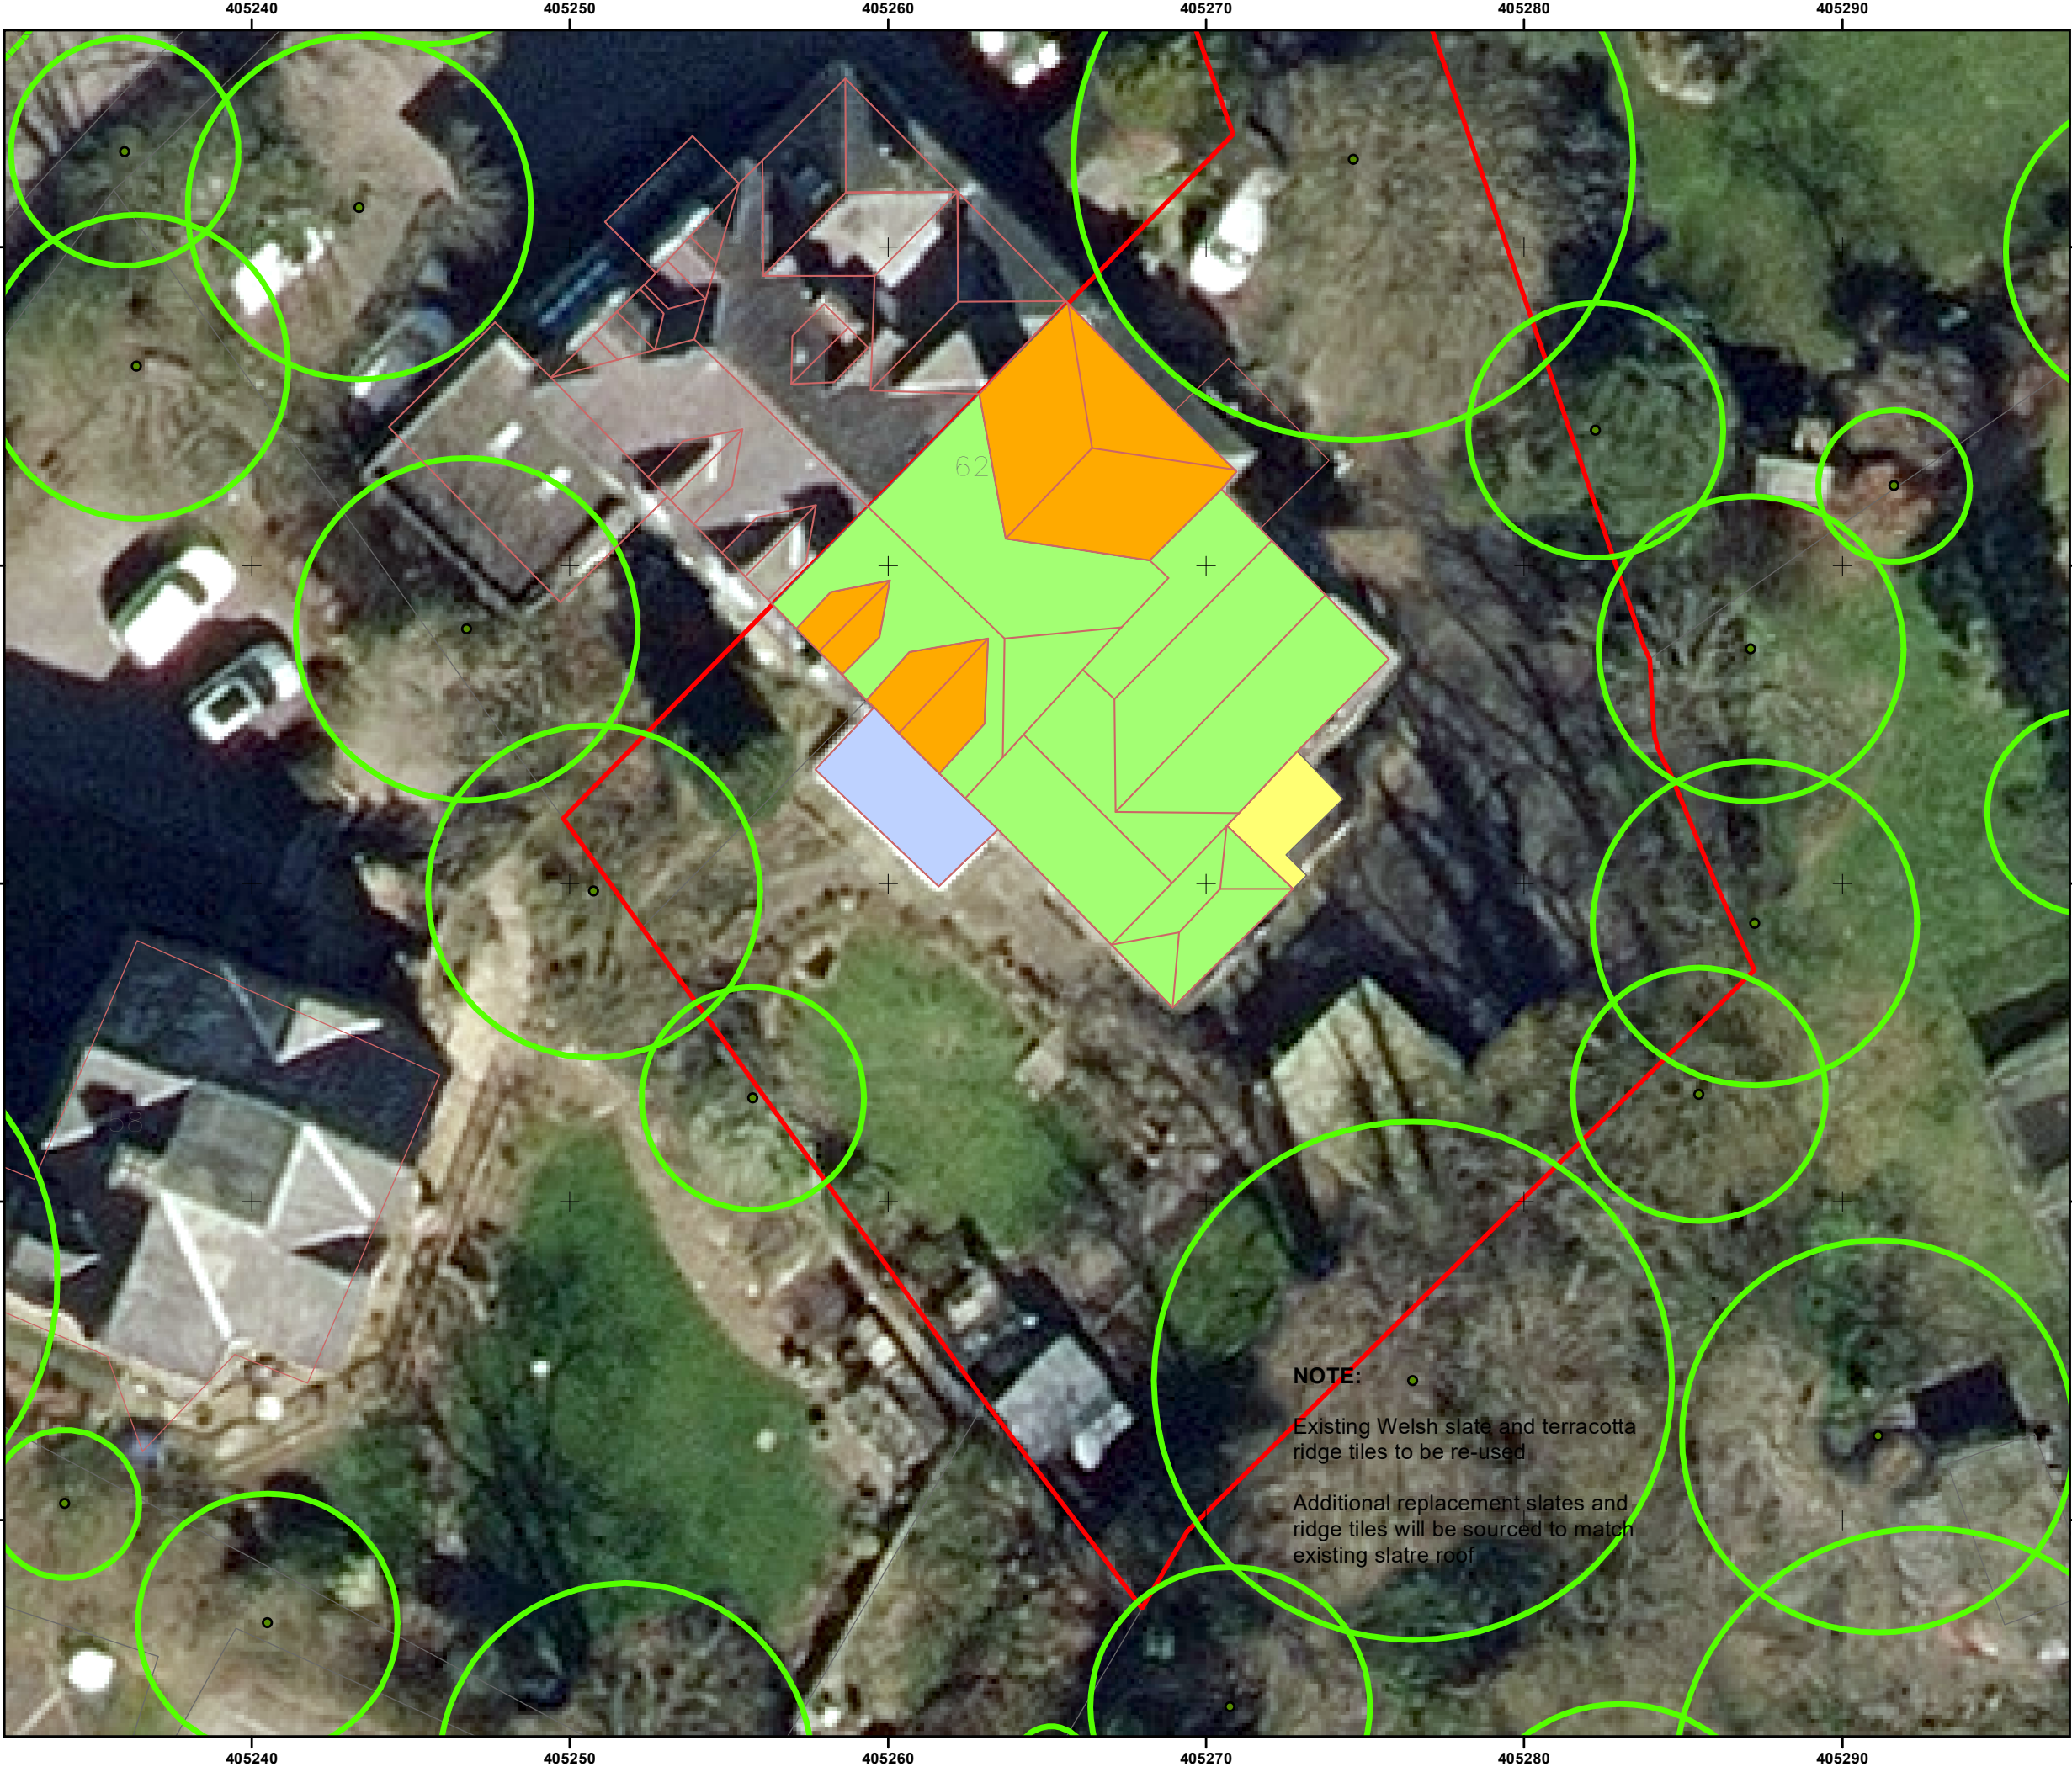


- Legend**
- Planning Application
- Works**
- Multi-pitch slate roof to be replace like-for-like with modern breathable membrane
 - Dormer slate roof to be replaces like-for-like with bitumin felt to preserve access to bat roosts
 - Existing conservatory roof to be retained
 - Existing flat roof to be retained
 - 214646-1_NTM_Crowns_Areas

British National Grid
Projection: Transverse Mercator
False Easting: 400000.000000
False Northing: 100000.000000
Central Meridian: -2.000000
Scale Factor: 0.999601
Latitude Of Origin: 49.000000

ISO A3

Metres

0 1 2 3 4 5

Penny Anderson Associates Ltd Parklea, 60 Park Road, Buxton, Derbyshire, SK17 6SN. Telephone 01298 27086 Project Name 62 Park Road, Buxton			
Discipline Ecology			
Title: Proposed Roofing Work at Park Holme 62 Park Road: Tree Map			
Scale 1:200		Drawing No. Figure 1	
Drawn By CC	Originator GCH	Date 08/03/2024	
Grid Ref. 405,265 373,690		Revision 1.0	

Contains OS data © Crown copyright [and database right] (2022)

G:\PAA_Planning_Applications\PAA14 Parkholme Tree Map JAN 2026.mxd