


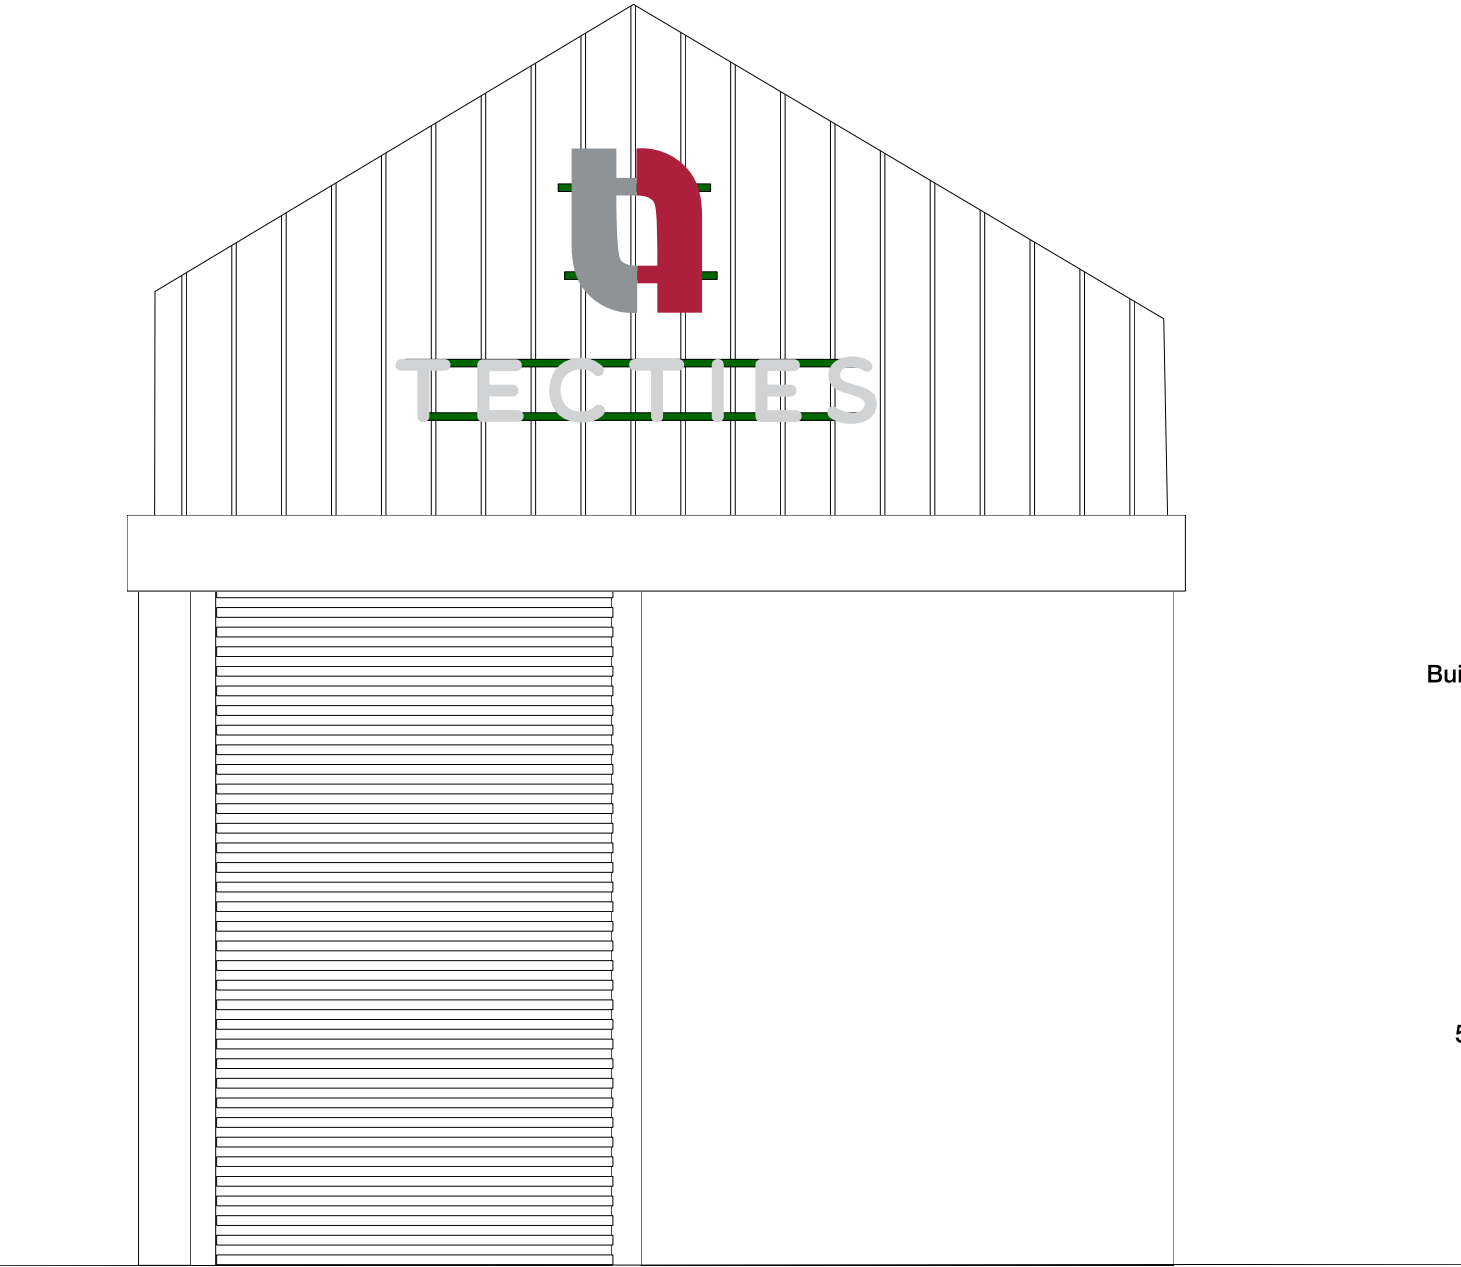

SCALE1:50@A3

Topshop West Gable Proposed



FACE PROFILE

SIDE PROFILE



Built-up (50mm deep) flat faced 0.9mm brushed stainless steel letters and logo
with Internal HALO WHITE 12v LED illumination.
410 candelas/sq.m. (when illuminated against a white background)
Estimate of 350 candelas/sq.m. against the green cladding

Complete with 4mm opal OVERSIZED (by 3mm all round) back trays
to aid an even light distribution around edge of letters/logo.

Logo produced in two sections with the right hand section
powder coated one std RAL red colour 3031

MOUNTED TO
50mm 'U' channel fixing rails to bridge cladding profile and to hide cabling
to allow only x2 building entry points.
Coated one std RAL colour 6003 to match cladding colour