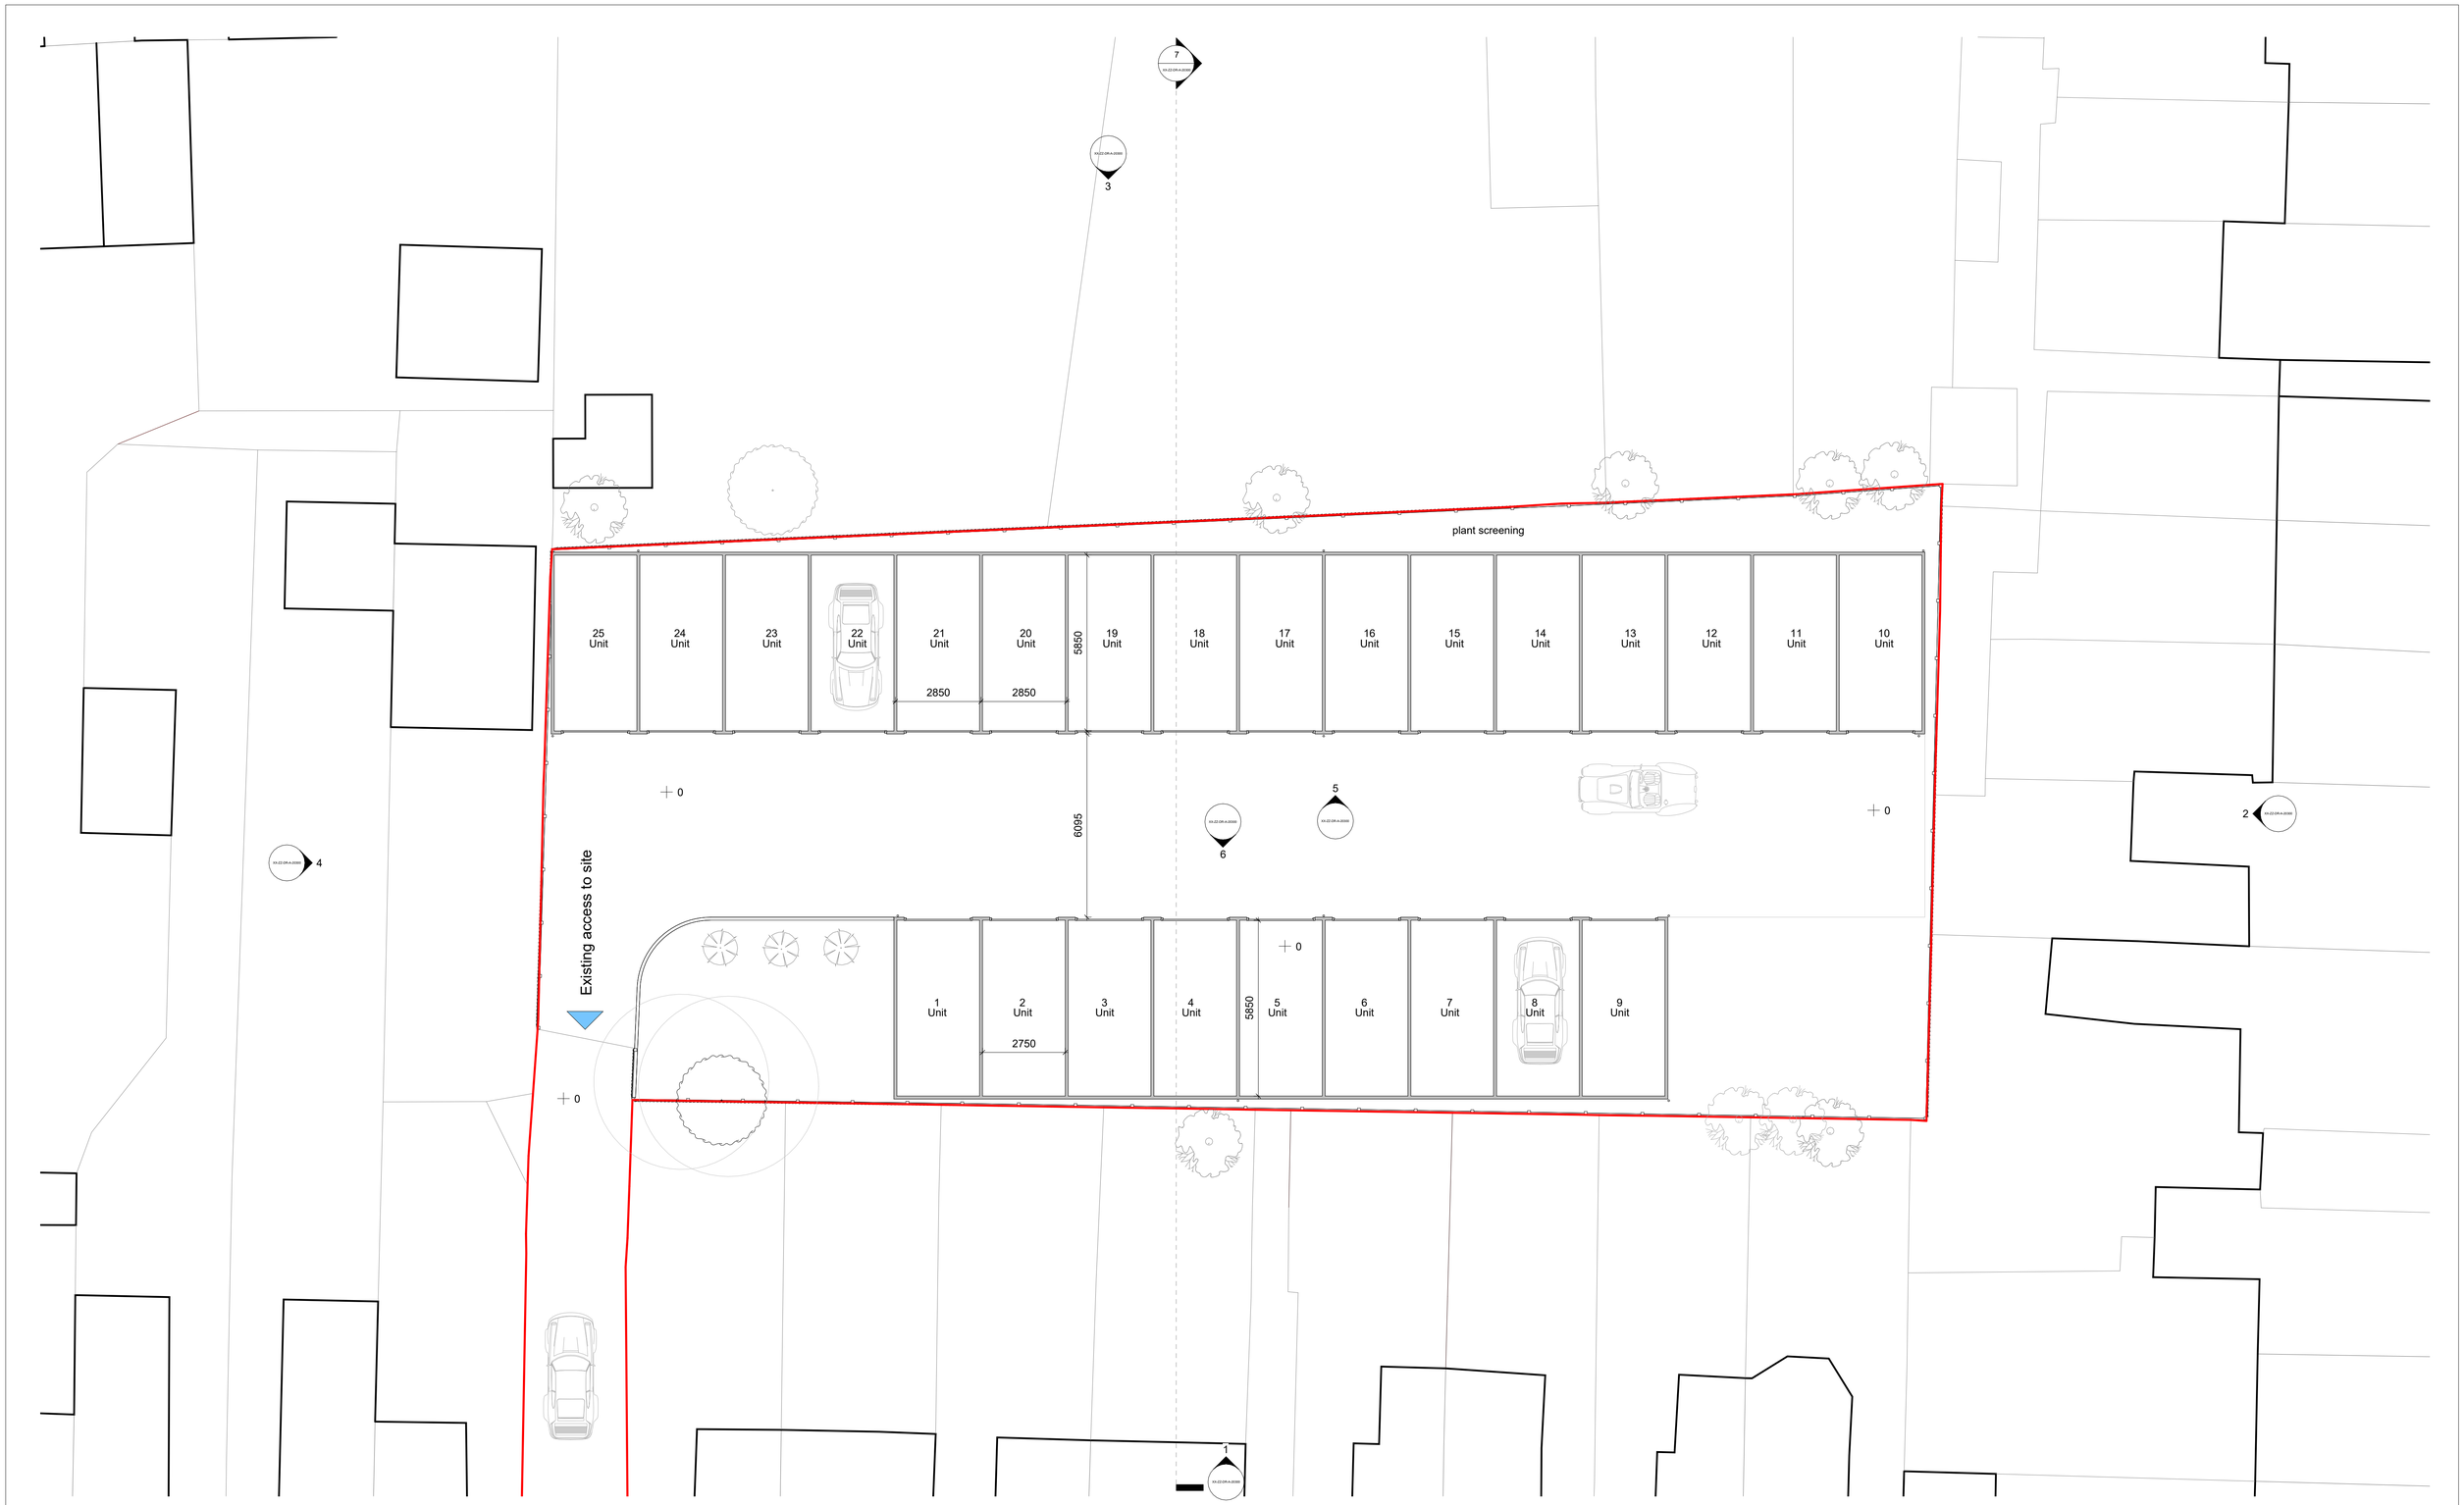

_O-RU SHALL HAVE NO RESPONSIBILITY FOR ANY USE MADE OF THIS DOCUMENT OTHER THAN FOR THAT WHICH IT WAS PREPARED AND ISSUED.

ALL DIMENSIONS SHOULD BE CHECKED ON SITE.

COPYRIGHT IN THIS WORK BELONGS TO _O-RU. THIS WORK MAY NOT BE USED, SOLD, LICENSED, TRANSFERRED, COPIED OR REPRODUCED IN WHOLE OR IN PART OR IN ANY MANNER OR FORM WITHOUT THE PRIOR WRITTEN CONSENT OF OFFICE RENOSO-URMSTON LTD.

ANY DRAWING ERRORS OR DIVERGENCIES SHOULD BE BROUGHT TO THE ATTENTION OF _O-RU AT THE ADDRESS SHOWN BELOW.

DRAWINGS SHALL BE READ IN CONJUNCTION WITH THE FOLLOWING BEFORE WORK COMMENCES:

- THE CDM DESIGN ISSUES REGISTER
- THE RISK SERIES OF DRAWINGS
- THE PROJECT CDM RISK REGISTER

DRAWINGS ISSUED ARE DESIGN INTENT ONLY. ALL SITE DETAILS TO BE VERIFIED BY CONTRACTOR UPON MOBILISATION/STRIP-OUT SITE SURVEY.

NOTES

1 0 1 2 3 4 5
SCALE 1: 100 m

N

P04	Tree Officer Comments	ORU	01/04/25
P03	Red Line Amendment	ORU	13/11/25
P02	Planning Submission	ORU	10/04/25
P01	Draft Issue	ORU	07/04/25

KEYPLAN

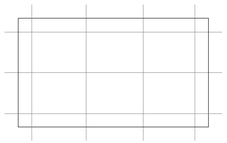

CLIENT

OFFICE RENOSO-URMSTON

ARCHITECTURE

0161 533 0251

o-ru.co.uk
hello@o-ru.co.uk

PROJECT TITLE
Glossop Garages

O-RU JOB NUMBER
0113-ORU

DRAWING TITLE
Proposed GA Plan - Level 00

SCALE @ A1
1 : 100

DATE FIRST ISSUED
01/04/25

DRAWING NO.
-XX-00-DR-A-20200

REVISION
P04

C:\Users\DanRei\OneDrive - O-RU\00_Jobs\113_GLO\xx_BIM\113_GLO.rvt