


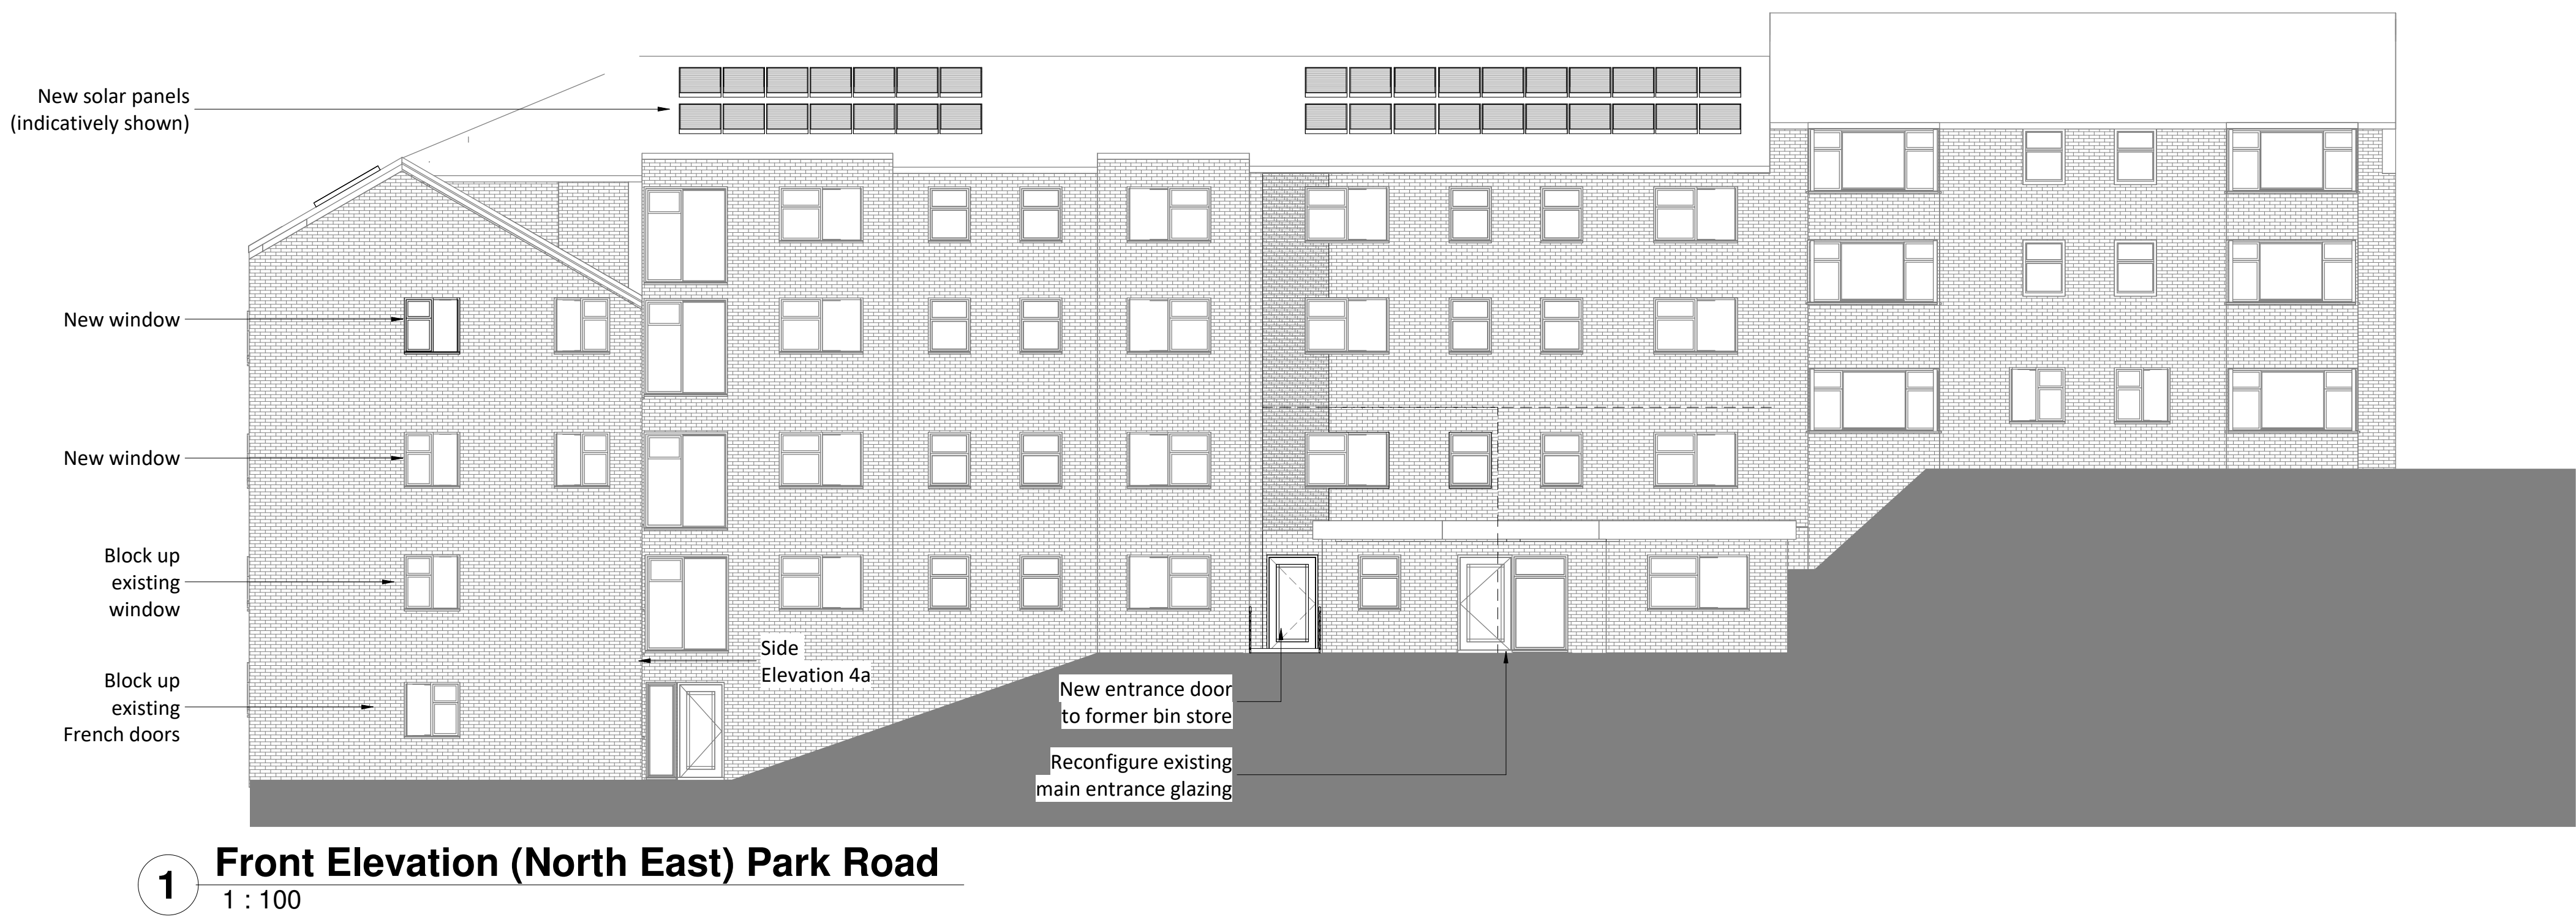


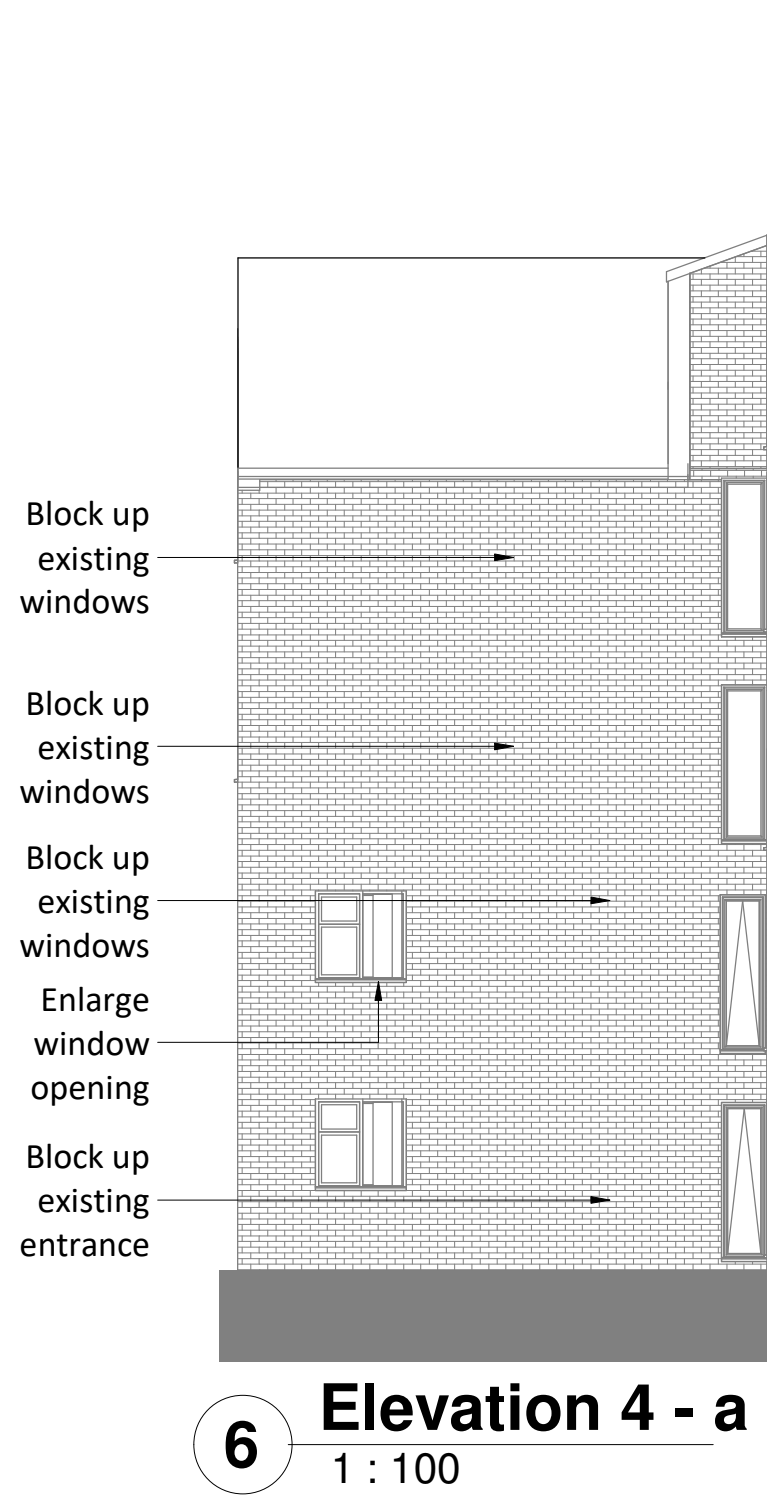

1 Front Elevation (North East) Park Road
1 : 100

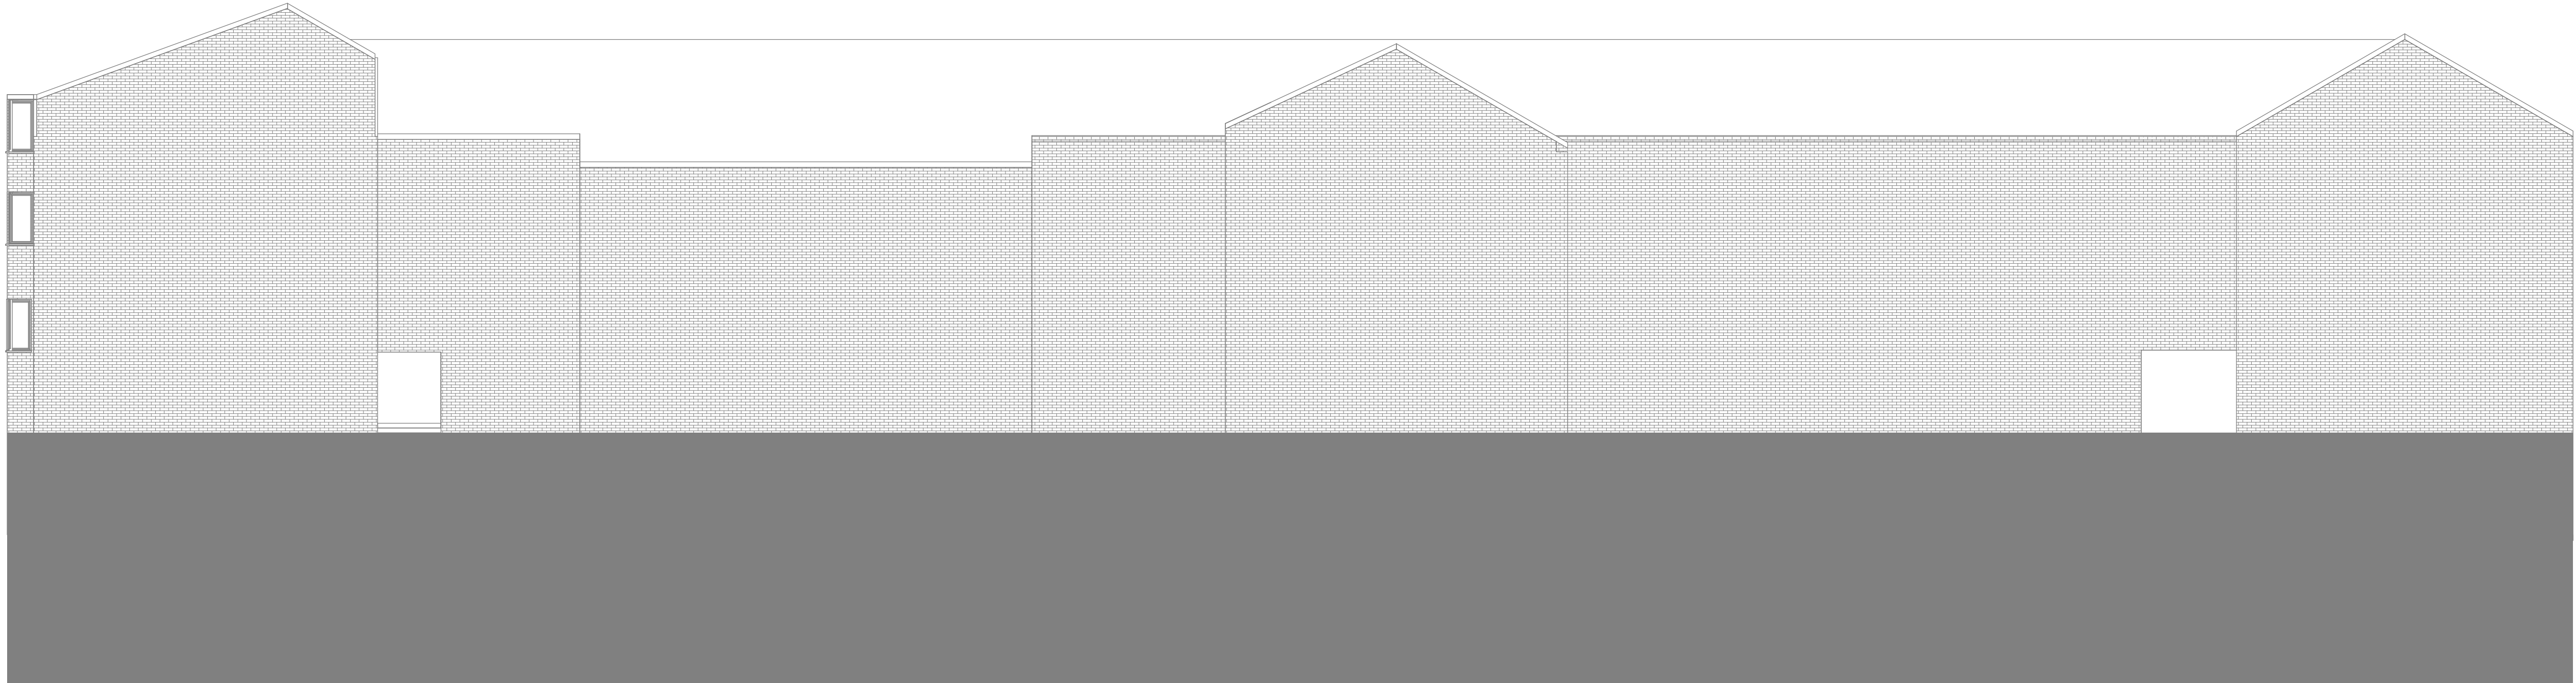


2 Side Elevation (North) Park Road
1 : 100

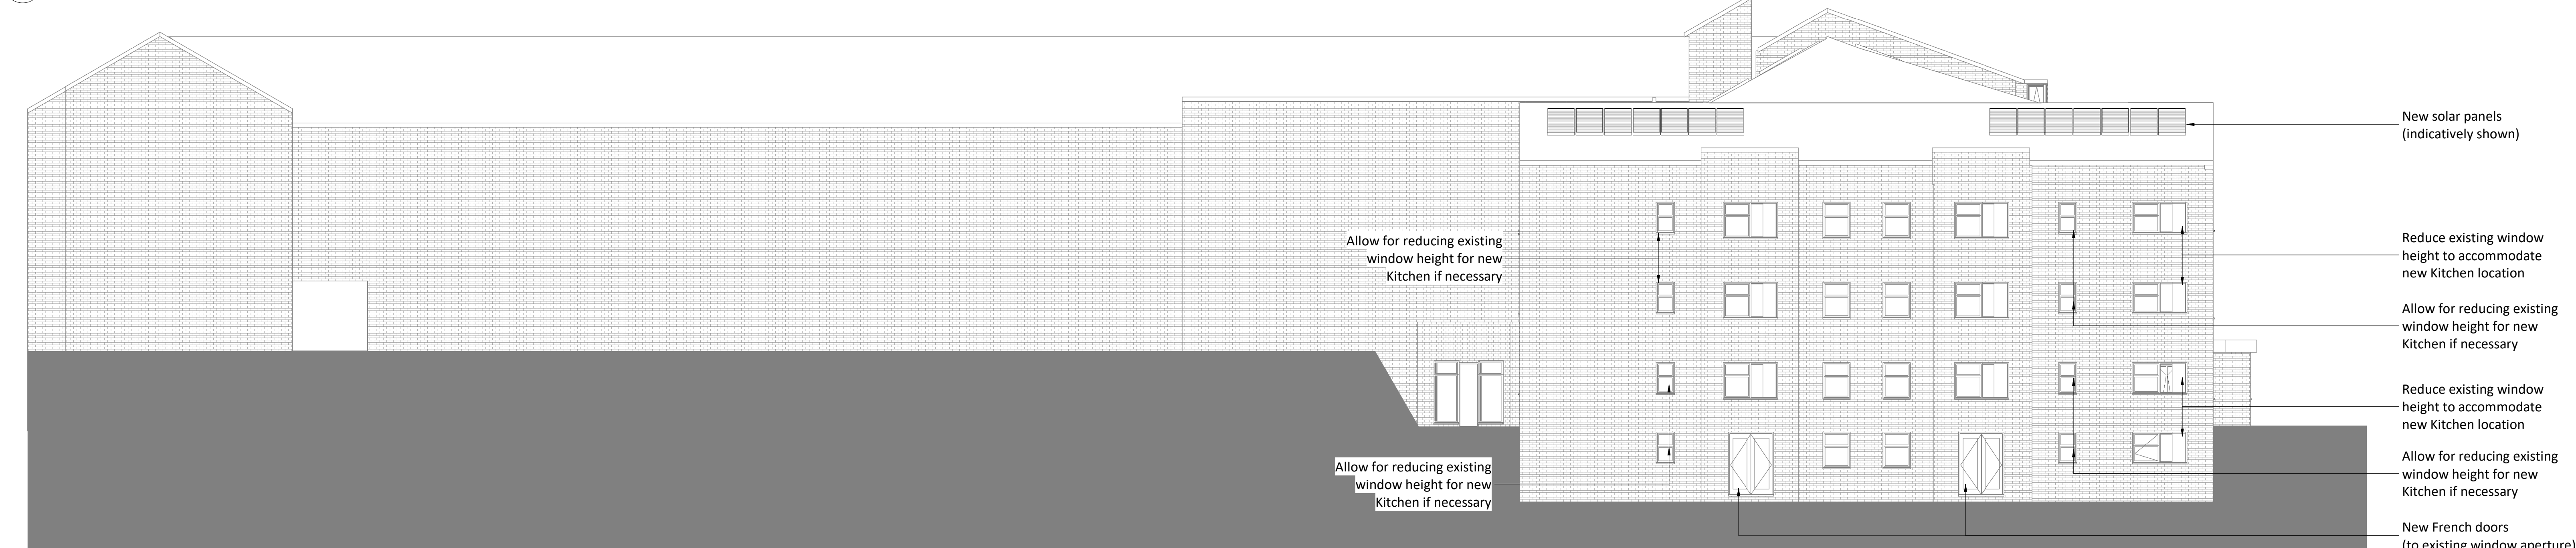

3 Side Elevation (South)
1 : 100



4 Rear Elevation (South West Internal)
1 : 100

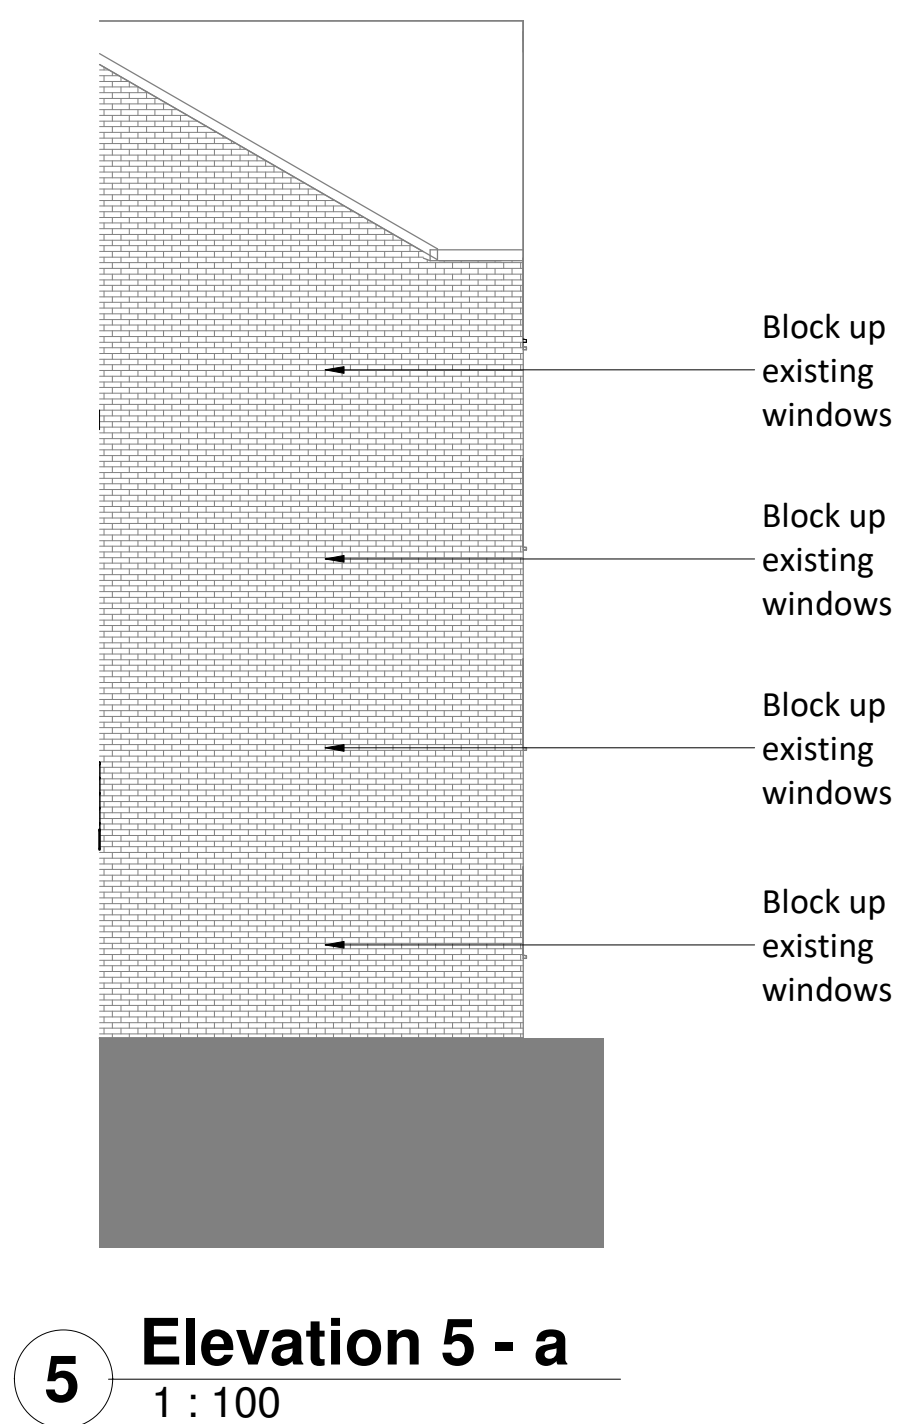

5 Elevation 5 - a
1 : 100