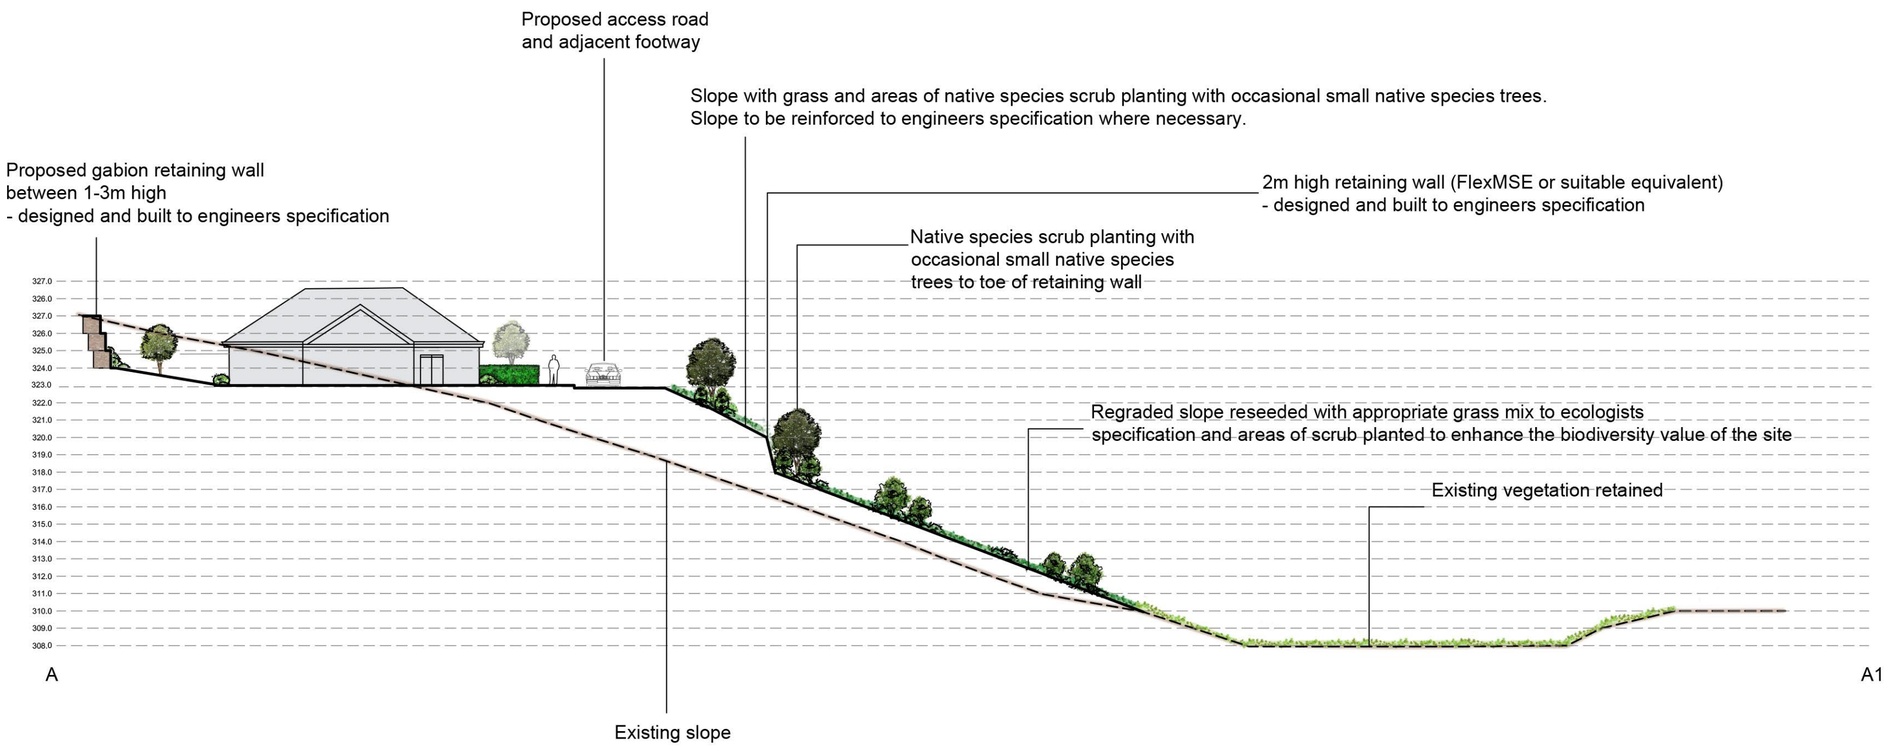

north

© This drawing, the graphics and the landscape works and ideas depicted therein remains the copyright
of Barnes Walker Limited and may not be reproduced or used for other purposes than that for which it was
consent. Figured dimensions to be followed in preference to scaled and all dimensions are to be checked
on site and in the event of any discrepancy refer to Barnes Walker Limited.

DWG TITLE.
Indicative Sectional Elevation

PROJECT TITLE.
Brown Edge Close, Buxton

DRAWN BY.
IM

CHECKED BY.
NF

DWG NO.
M3753-PA-02-V3

CLIENT.
Hamilton Homes Ltd

WORK STAGE
PLANNING

SCALE
1:250@A2

DATE
04.2024

Unit 6, Longley Lane
Northenden, Manchester
M22 4WT

T: 0161 946 0808
E: design@barneswalker.co.uk
W: www.barneswalker.co.uk

BARNES
WALKER