






PLAN (SCALE=1:500)

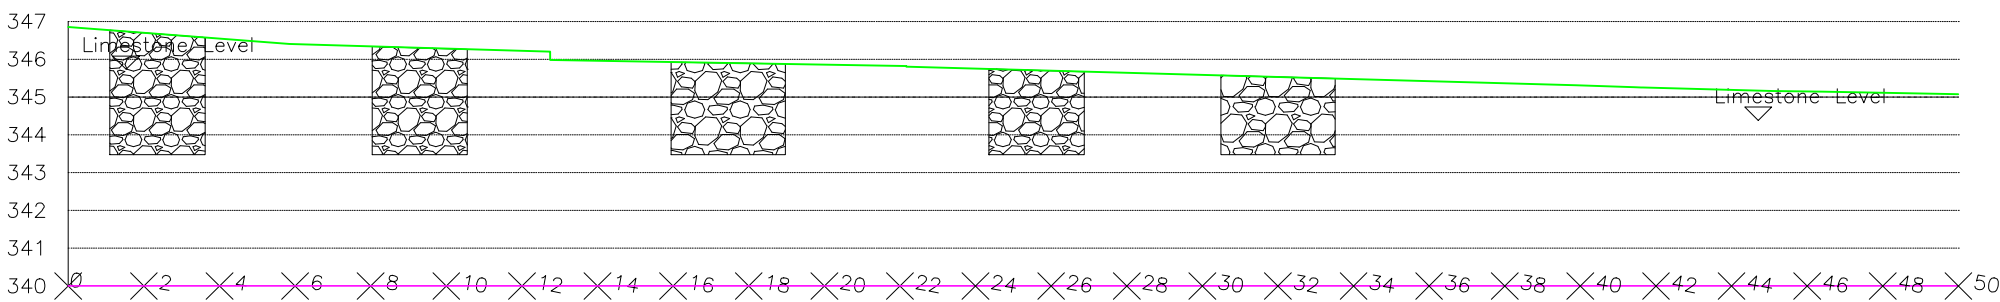

Section A-A

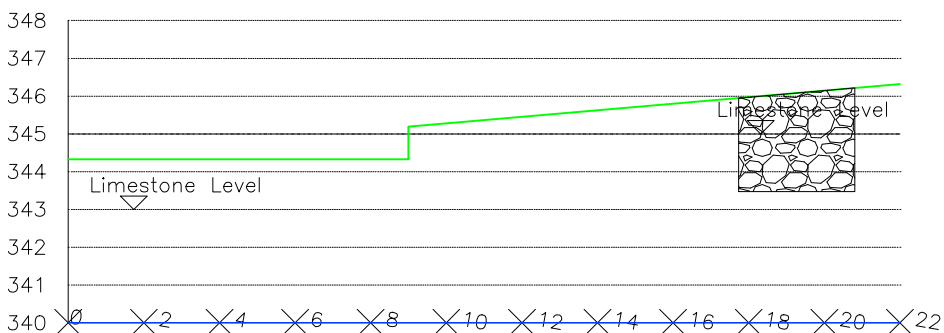

Section B-B

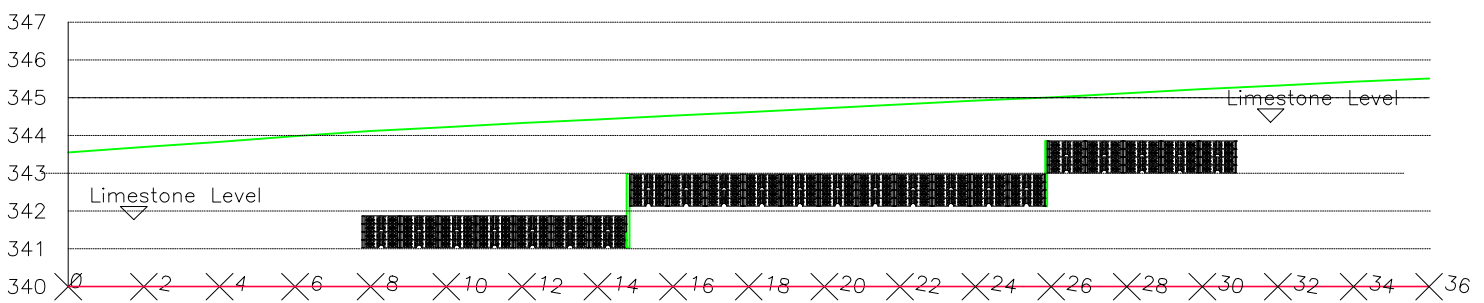

Section C-C

SCALE=1:200

WARNING TO HOUSE-PURCHASERS
Property Misdescriptions Act 1991

Buyers are warned that this is a working drawing and is not intended to be treated as descriptive material describing, in relation to any particular property or development, any of the Specified matters prescribed by any Order made under the above Act. The contents of this drawing may be subject to change at any time and alterations and variations can occur during the progress of the works without revision of the drawing. Consequently the layout, form, content and dimensions of the finished construction may differ materially from those shown. Nor do the contents of this drawing constitute a contract, part of any contract or warranty.

P05	Soakaways for Plots 145, 147–152 revised	02.11.25	CD
P04	Polystorm crates size revised	25.09.25	CD
P03	Revised to suit latest Planning Layout 473–P–PL02 Rev 5	08.05.25	CD
P02	Revised to suit latest Planning Layout 473–P–PL02 Rev C	10.04.25	CD

REV	DESCRIPTION	DATE	DRAWN

**BARRATT
HOMES**

MANCHESTER

Barratt Homes Manchester
(A division of BDW Trading Ltd)
1st Floor, Adamson House
106 Wilmslow Road
Didsbury
Manchester
M20 2YY
Tel: 0161 447 5800

Job
Burlow Road
Buxton
Site A

Title
Plot Soakaways
Plots 143-151 & 281

Design By CD	Date Sept 2023	Drawing Number 473/ED/122	Rev P05
C.A.D By CD	Scale @ A2 As Shown		