


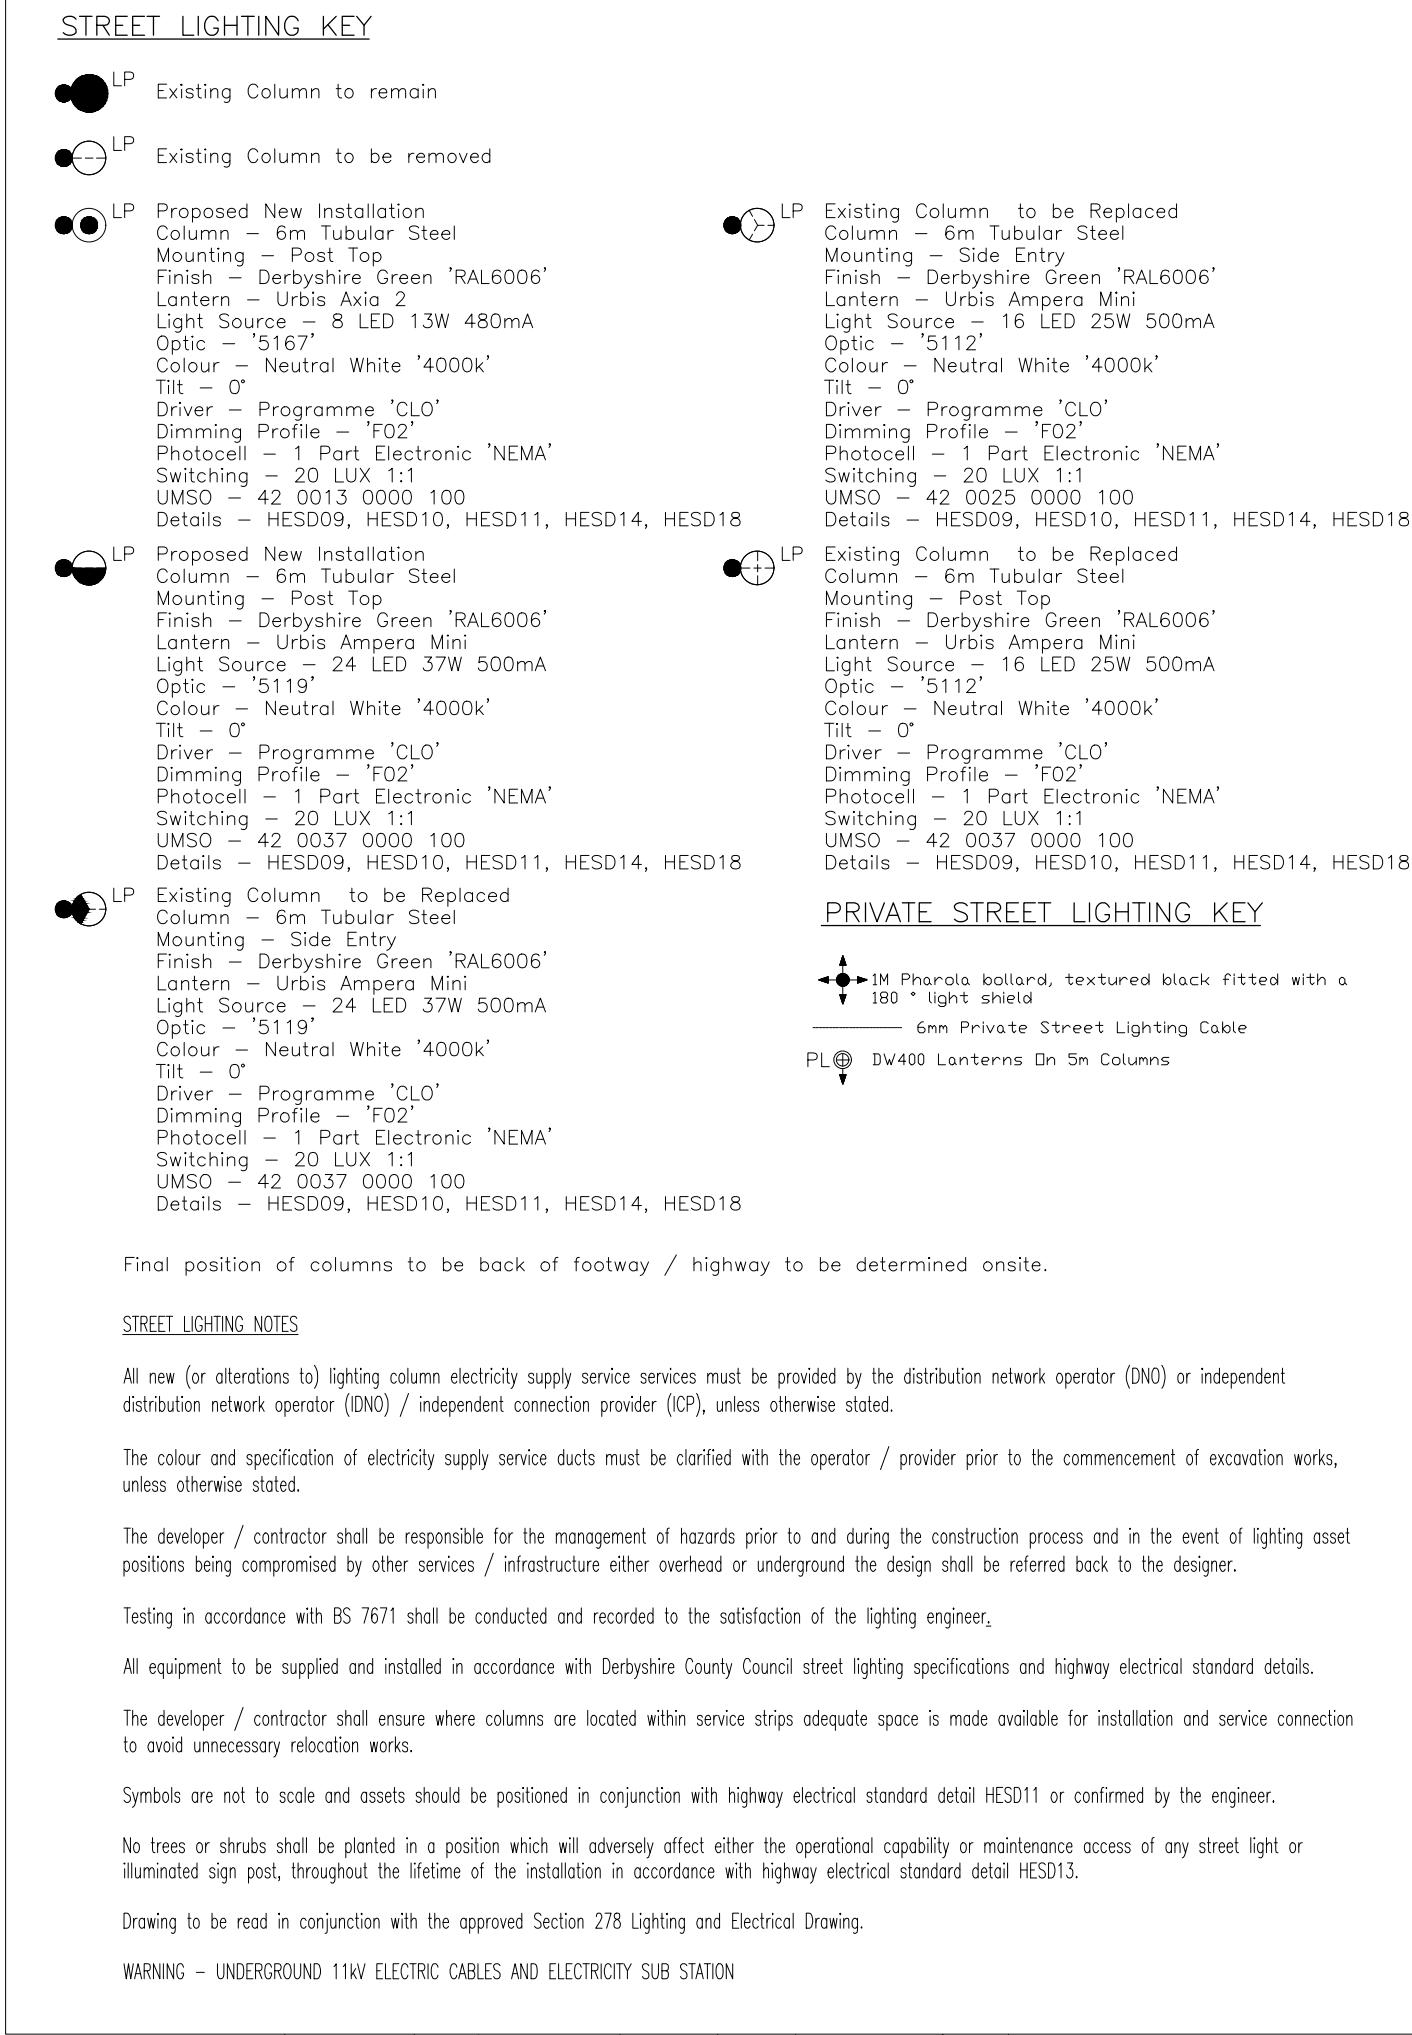

ENGINEERING KEY

	Adoptable S.W. Sewer & Manhole		Adoptable F.W. Sewer & Manhole
	S. Water Drag-Out and Invert		Foul Drag-Out and Invert
	Adoptable Road Gully		Street Name Plate
			

[illegible]

REV	DESCRIPTION	DATE	DRAWN
3	Sewageways for Plots 145, 147-152 revised	10.25.00	CD
3	Plot drainage added	16.11.00	CD
3	Revised to suit latest planning layout	01.11.00	CD
3	Community centre replanned to 15 residential units	22.07.04	CD
28		08.02.22	
28	FFLs for Plots 127-136 revised to suit as-built	08.02.22	
27	Four drainage for Plots 15-19 revised	20.07.21	
Z	Existed plot drainage revised	21.05.21	
26	FFL and drainage revised to deep flow for Plots 57-120	23.03.21	
X	FFLs for Plots 8 & 30 revised	06.10.20	CD
W	Sewageaway added for Plots 121-126 car park; Eastments revised	14.07.20	
V	Land drain sewageway levels and notes added	05.07.19	
U	Changed the key on the private street lighting design	10.06.19	LB
U	21-101 converted to pipe code 21-101	20.05.19	
T	Tail for communal units switched back. Proposed Private street lighting positions added.	08.05.19	CD/LE
R	FFL and drainage revised	08.04.19	
Q	Existing highway drainage added to Burrow Road	26.03.19	
P	SW Network 2 Pipes Codes revised	14.03.19	CD
N	S278 street lighting added	08.03.19	
M	Road 8 Sewageway removed; gully connected into highway drains	28.02.19	CD
L	Street Lighting added	06.02.19	CD
K	Water Main diverted; S26-S34 revised; F12-F41 revised; Invert added	16.01.19	
J	S12A & S12B added adjacent to Road 8	12.12.18	
H	S35 to S44 & S43 to S45 revised	04.12.18	
G	Roads 10-11, 1-6 revised; Highway drainage added to Road 12	27.11.18	
F	FFLs for S23, 33, 41, 80, 90-91, 94-97, 117-120 & 137-142	19.10.18	
E	Highways revised in line with Dethridge comments. Drainage levels revised	11.10.18	
D	Plot drainage for Plot 10-14 revised	07.08.18	FB
C	Drainage revised to avoid water mark; SUDs features added	27.07.18	
B	Drug out levels and FFLs revised to match groundworks pack. Plot drainage added	07.06.18	
A	Water Main and HW Cable drainage revised to surveyed location, easement as described to suit	20.04.18	CD



BARRATT

HOMES

MANCHESTER

Barratt Homes Manchester
 (A division of BDW Trading Ltd)
 1st Floor, Adamson House
 106 Wilmslow Road
 Didsbury
 Manchester
 M20 2YU
 Tel: 0161 447 5800

Job			
Burlow Road Buxton Site A			
Title			
Engineering Layout			
Design By CD	Date Mar 2018	Drawing Number 473/ED/17	Rev 33
C.A.D By CD	Scale @ A0 1:500		