

Notes

Roof Smoke and Heat Ventilator

Aluminium frame and louvres with polyester powder coated finish, colour will be dark grey to match the roof slates.

Size to suit opening between rafters approx 1650 long by 1000mm wide

Manufacturer Kingspan, Louvred SHEV Eura model



Opening to be trimmed with timber studs between existing angle iron trussed rafter. Finished with timber panelling painted to match existing

Rev	Description	Date	Dr by	App by
original by	date created		approved by	
AB	16/04/26		JW	

AHR

AHR Building Consultancy Ltd

5th Floor

55 Princess Street

Manchester


M2 4EW

United Kingdom


T +44(0)161 8287900
E manchester@ahr.co.uk
www.ahr.co.uk

client name	
project	Glossop Town Hall Refurbishment
drawing	Roof Sections Through Vents
computer file	plot date
U:\21_11\0341_Prefiles_Folder_redacted\ademo.dwg	
Project number	scale
2021.00039.001	1 : 100 @A2
drawing number	rev issue status
GTH-AHR-27-X-101	Planning

This drawing is to be read in conjunction with all related drawings. All dimensions must be checked and verified on site before commencing any work or producing shop drawings. The originator should be notified immediately of any discrepancy. This drawing is copyright and remains the property of AHR.

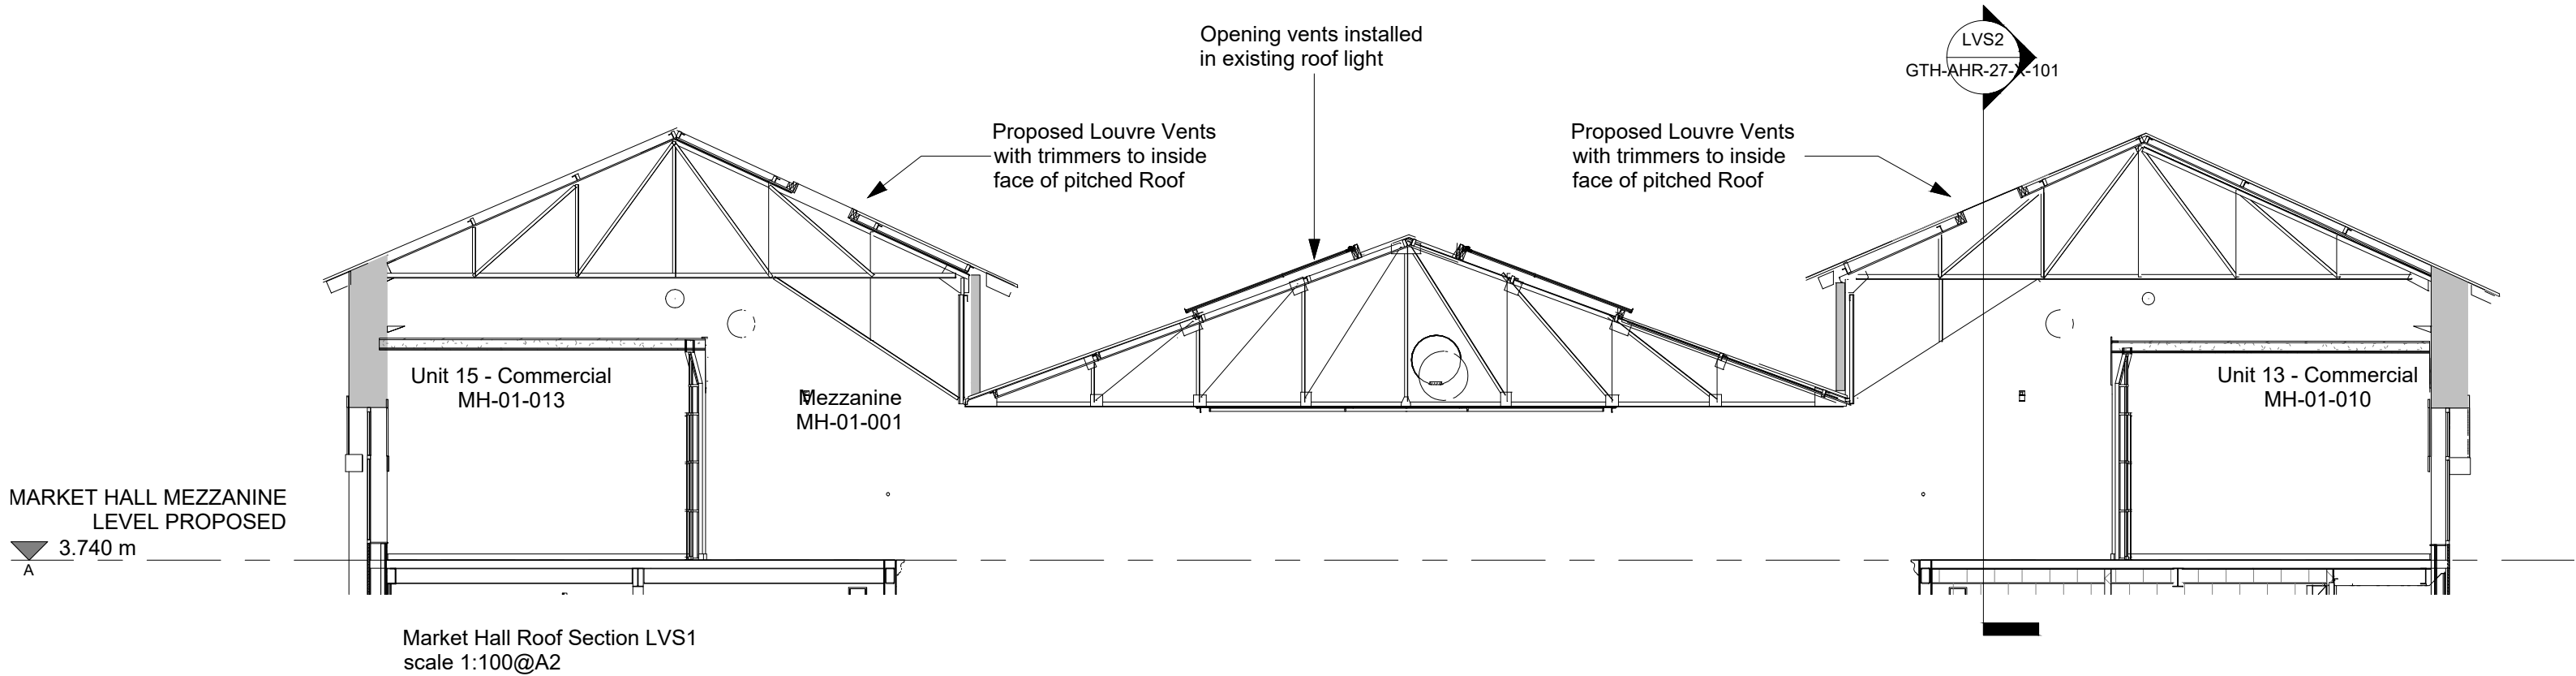

Market Hall Roof Section LVS1
scale 1:100@A2

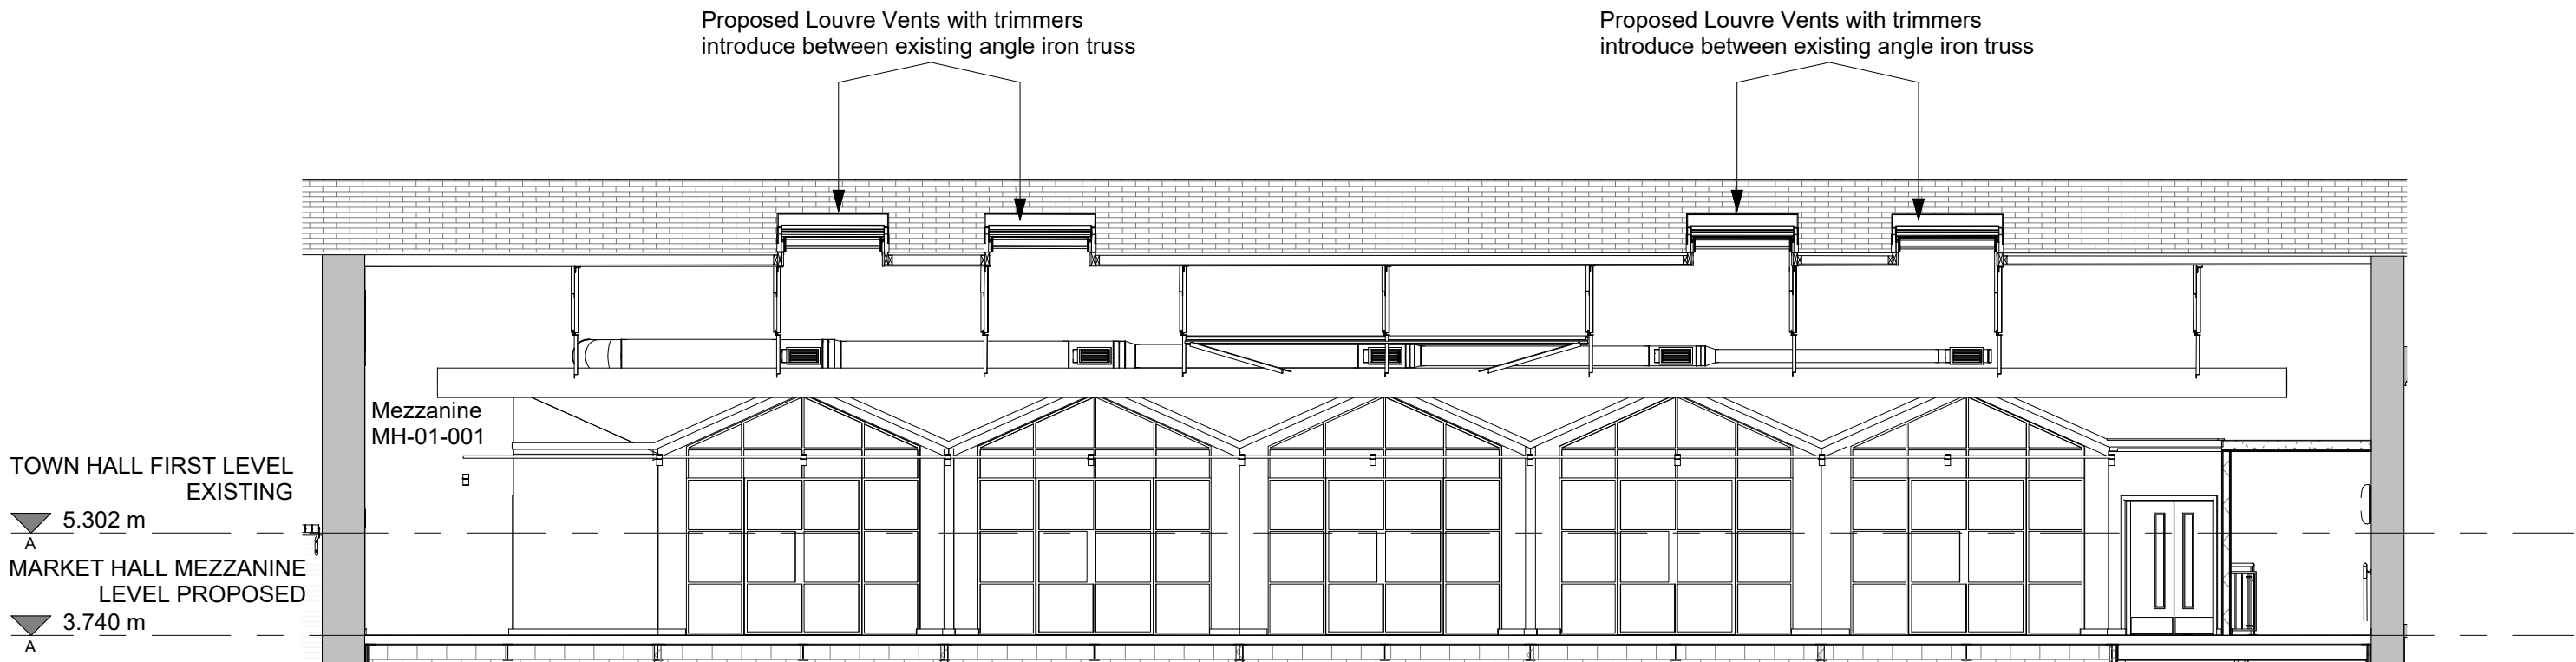

Market Hall Roof Section LVS2
scale 1:100@A2