


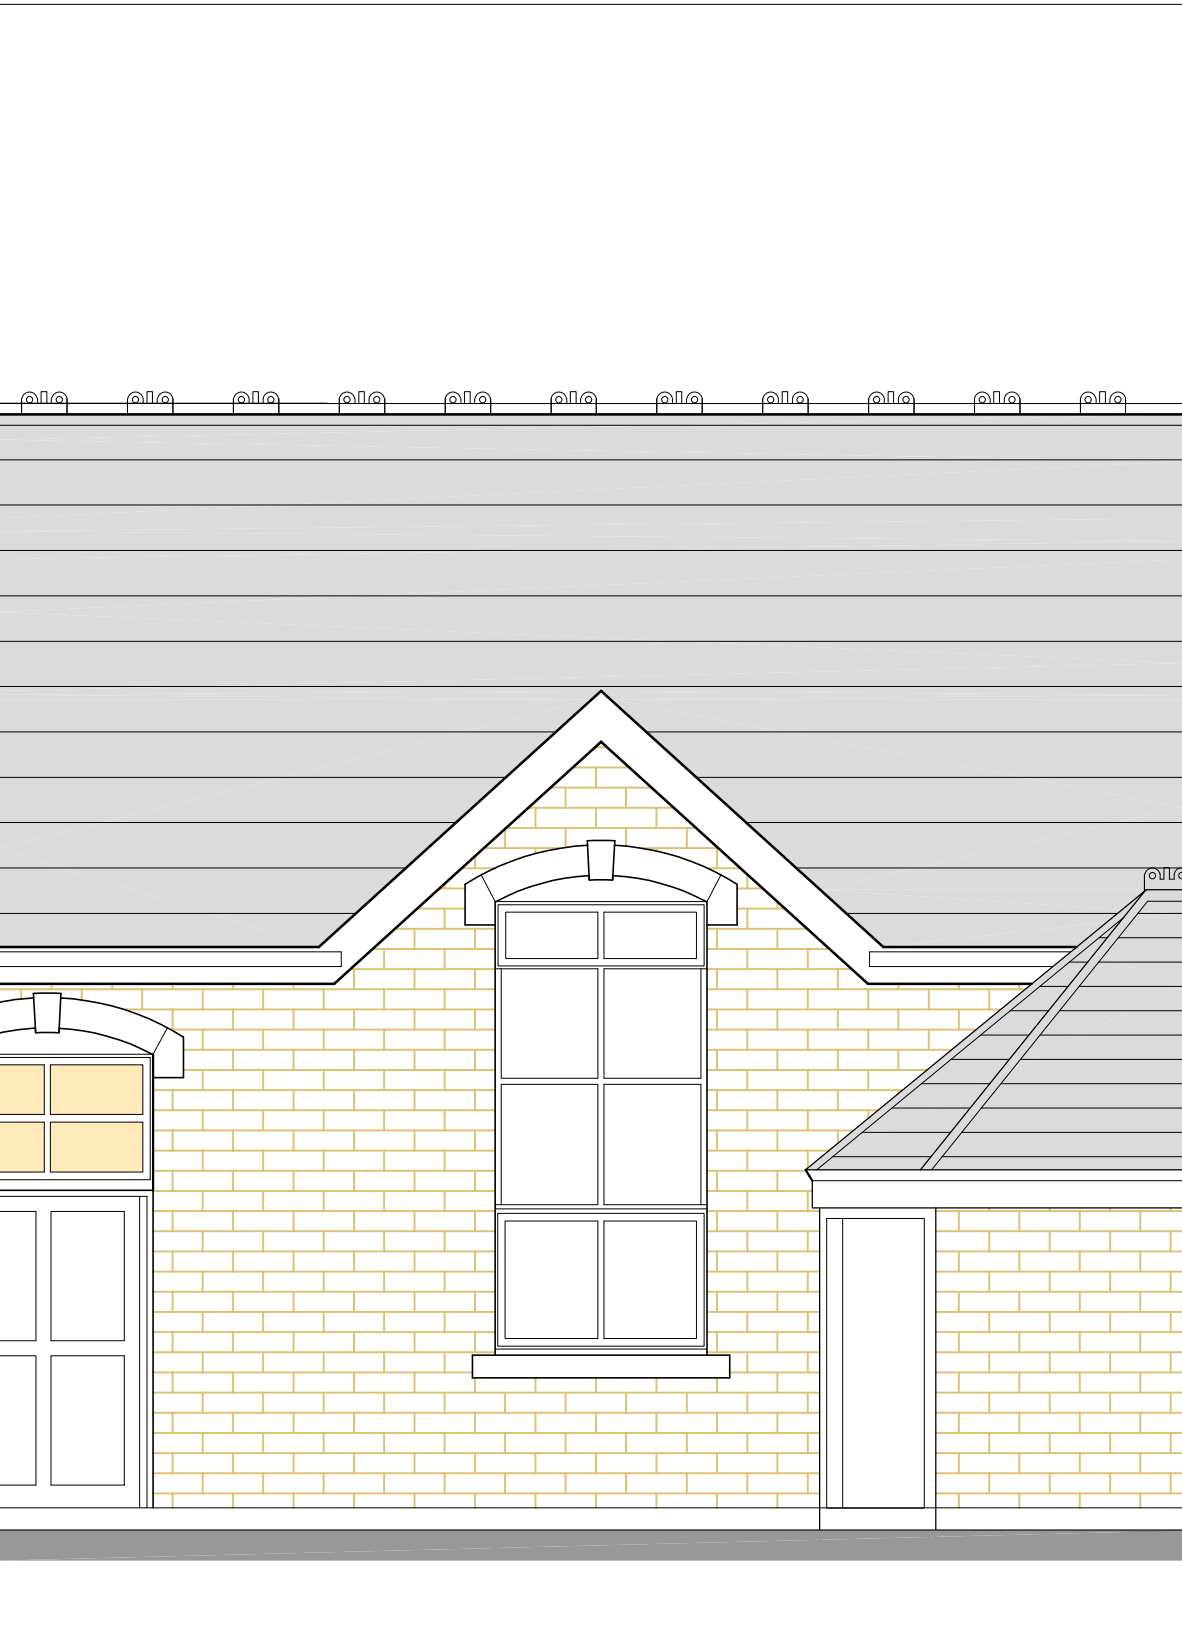

Stair 1
Existing Window



Stair 1
Proposed (AOV) Window

rev	date	by	description	
contract				
WINDOW REPLACEMENT PRIMROSE COURT HAYFIELD HIGH PEAKS				
client				
THE GUINNESS PARTNERSHIP				
drwg no.		rev.	date	
7844/ 03			APRIL 26	
scales		drawn	checked	
1/ 50 @ A3		RW		
subject				
STAIR 1 WINDOW EXISTING AND PROPOSED ELEVATIONS				