






Front Elevation Proposed

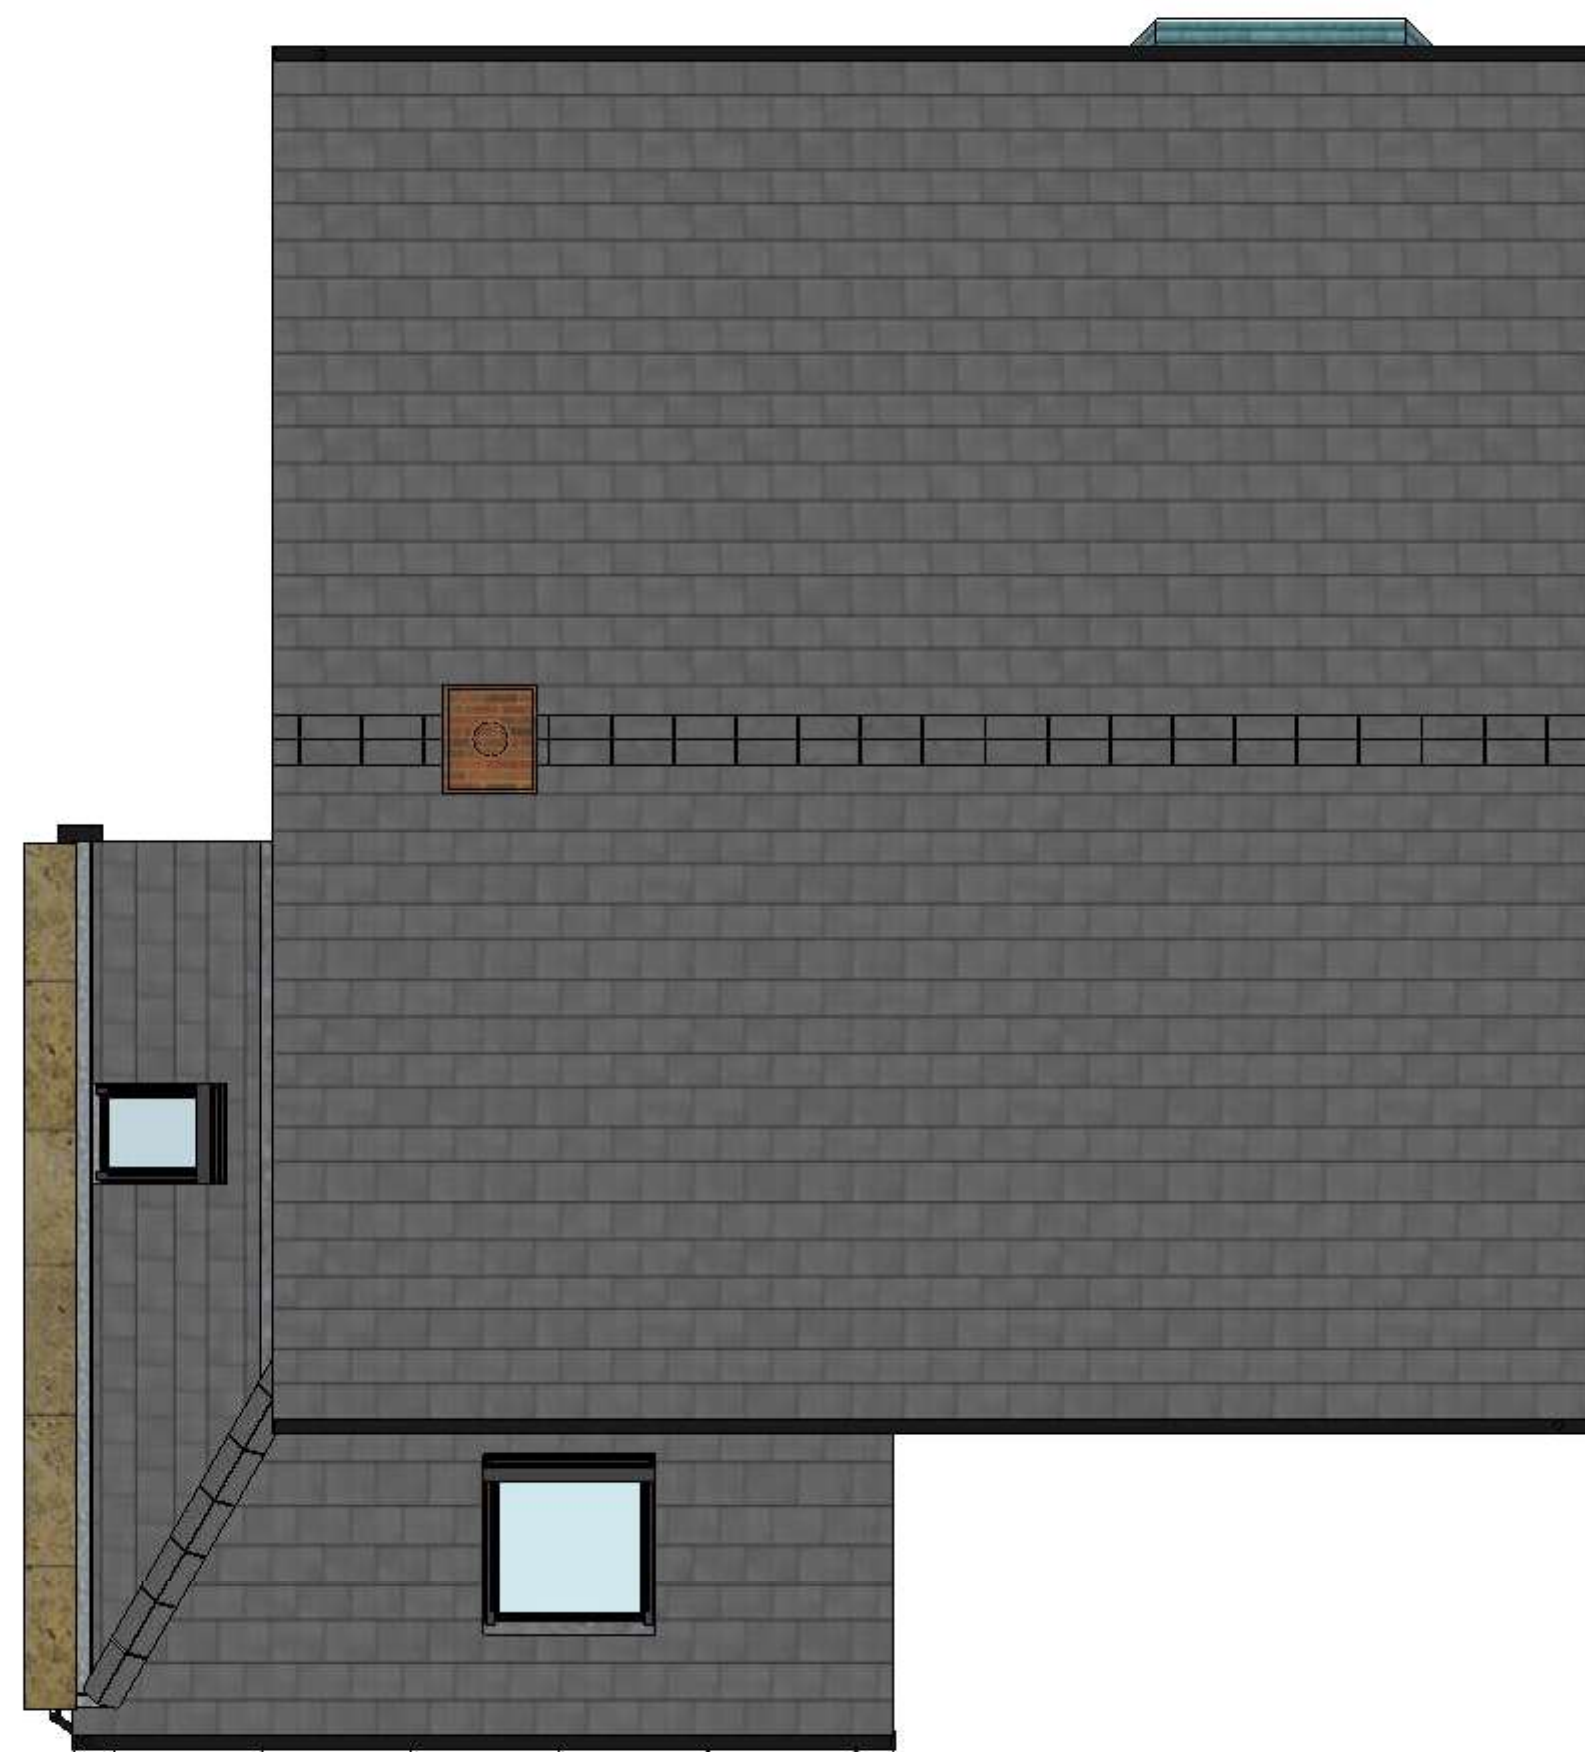

Roof Plan Proposed

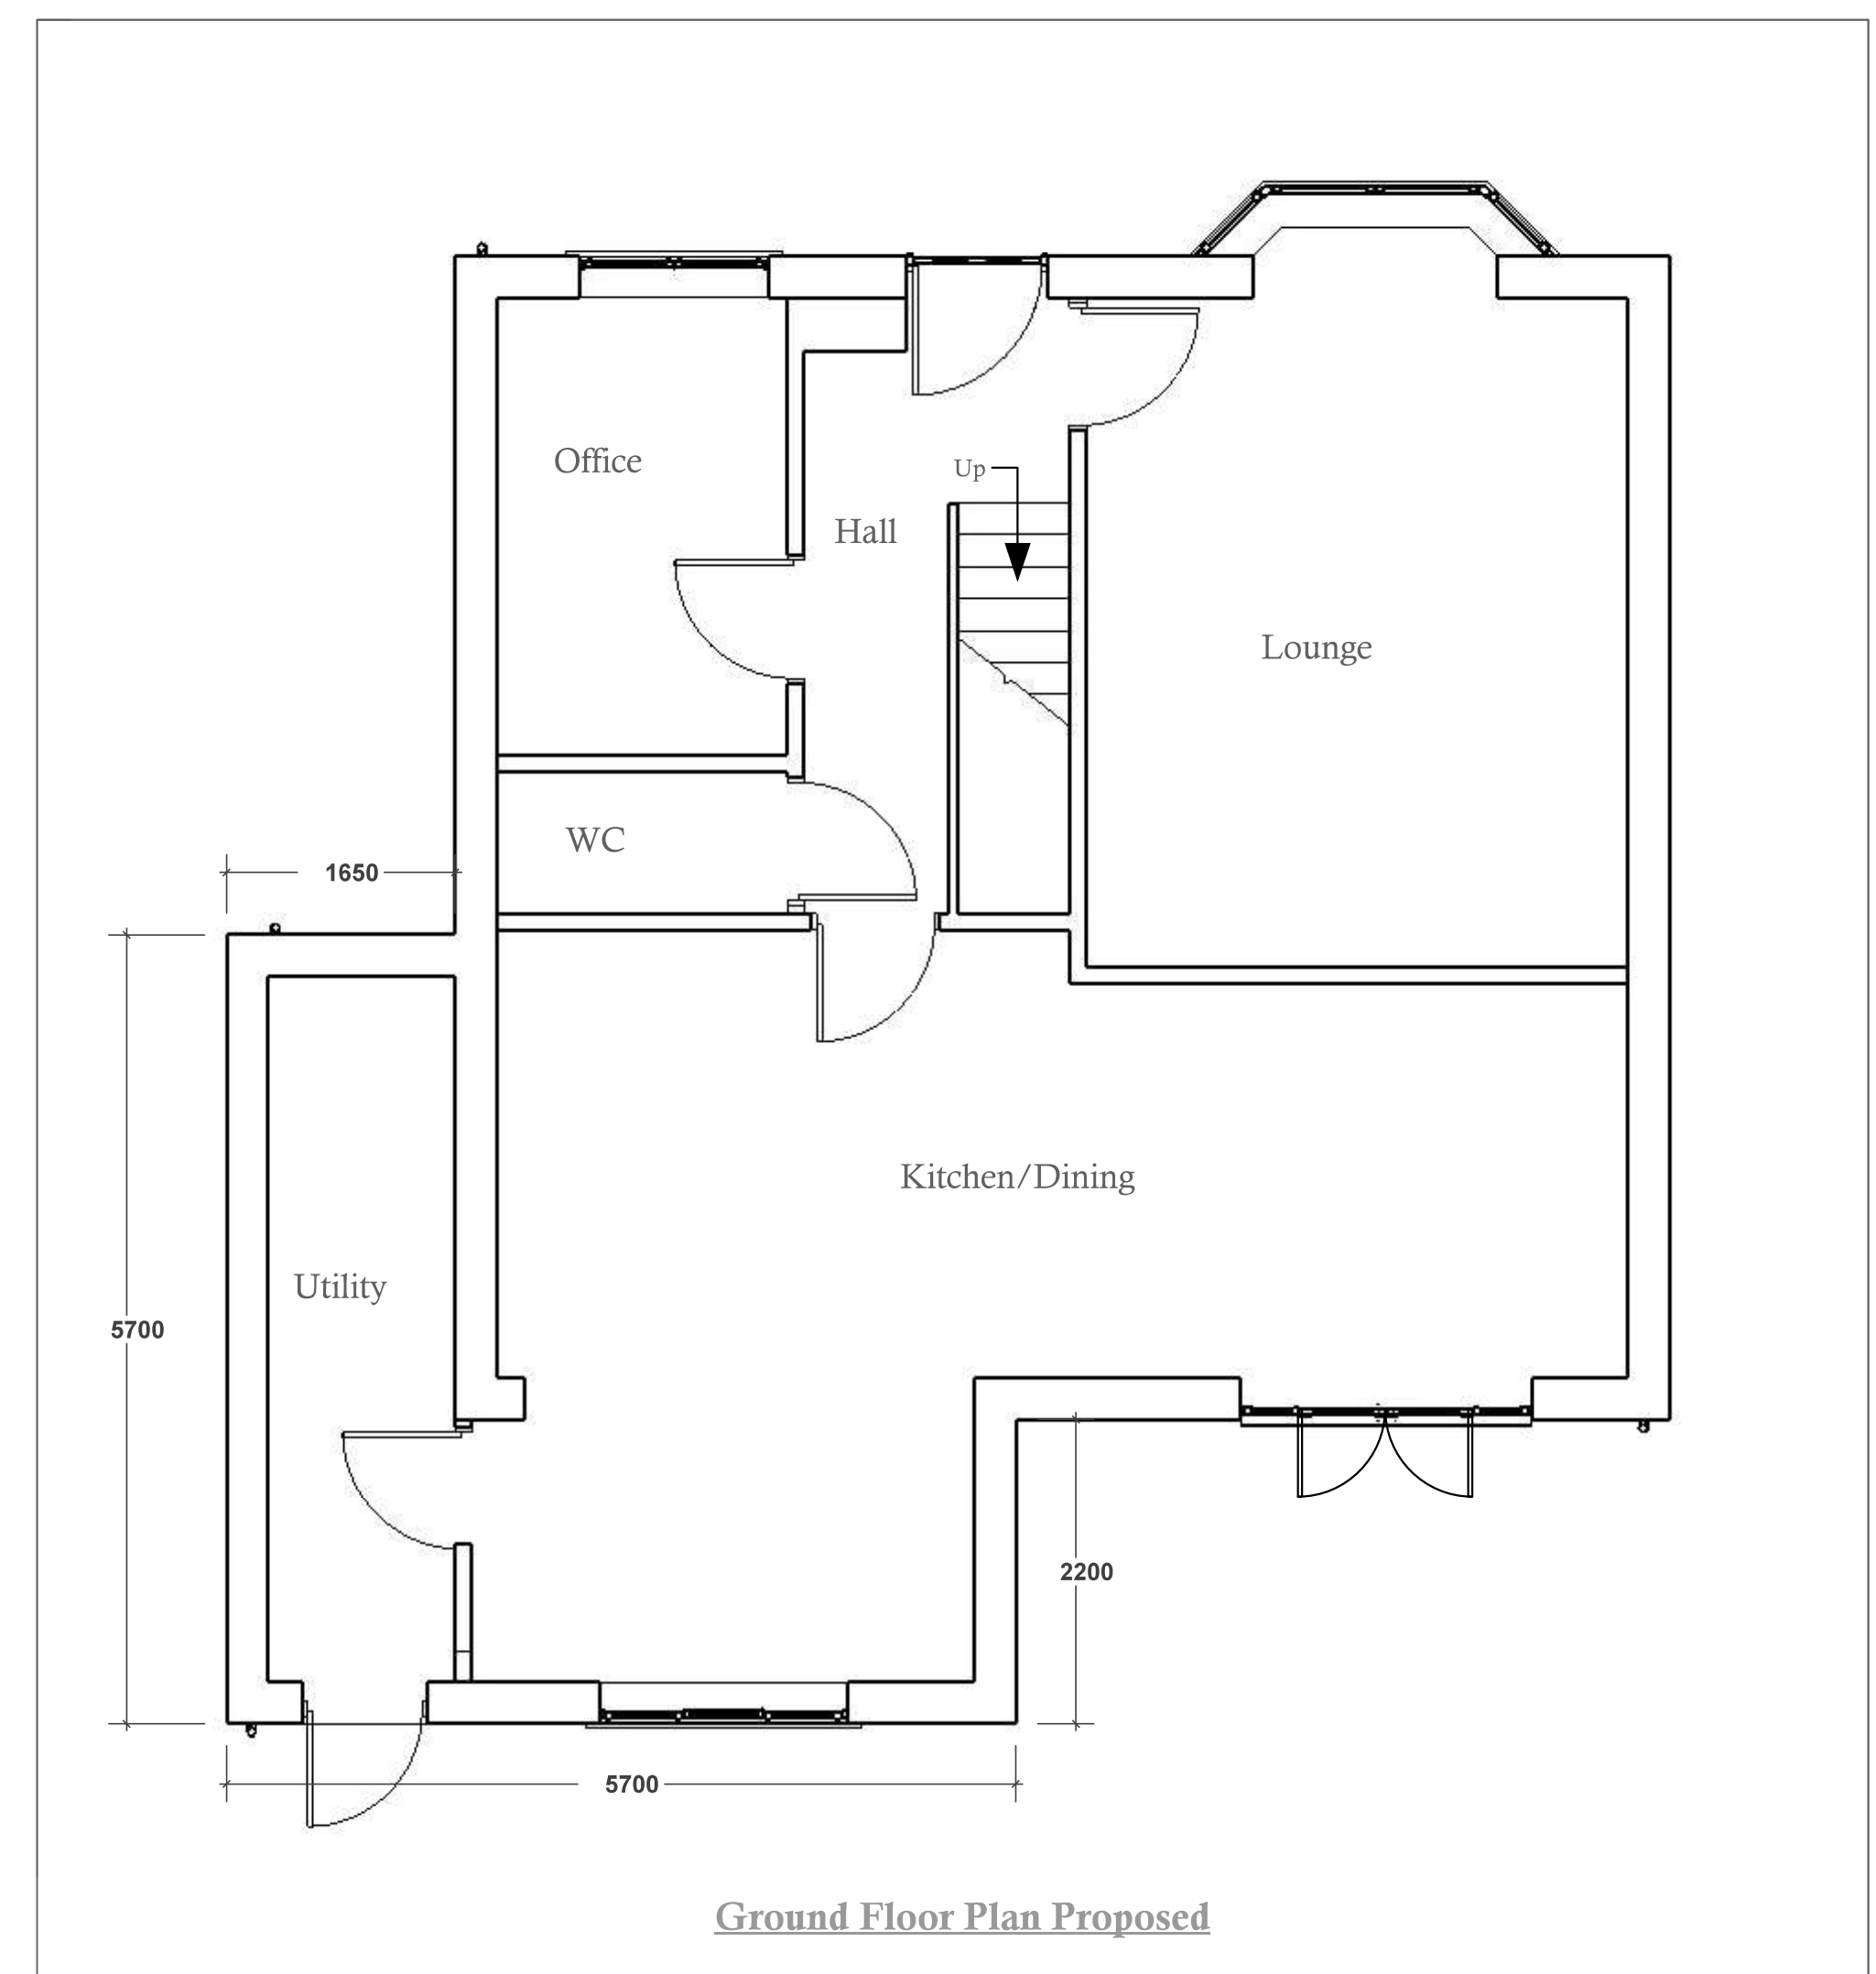


Ground Floor Plan Proposed

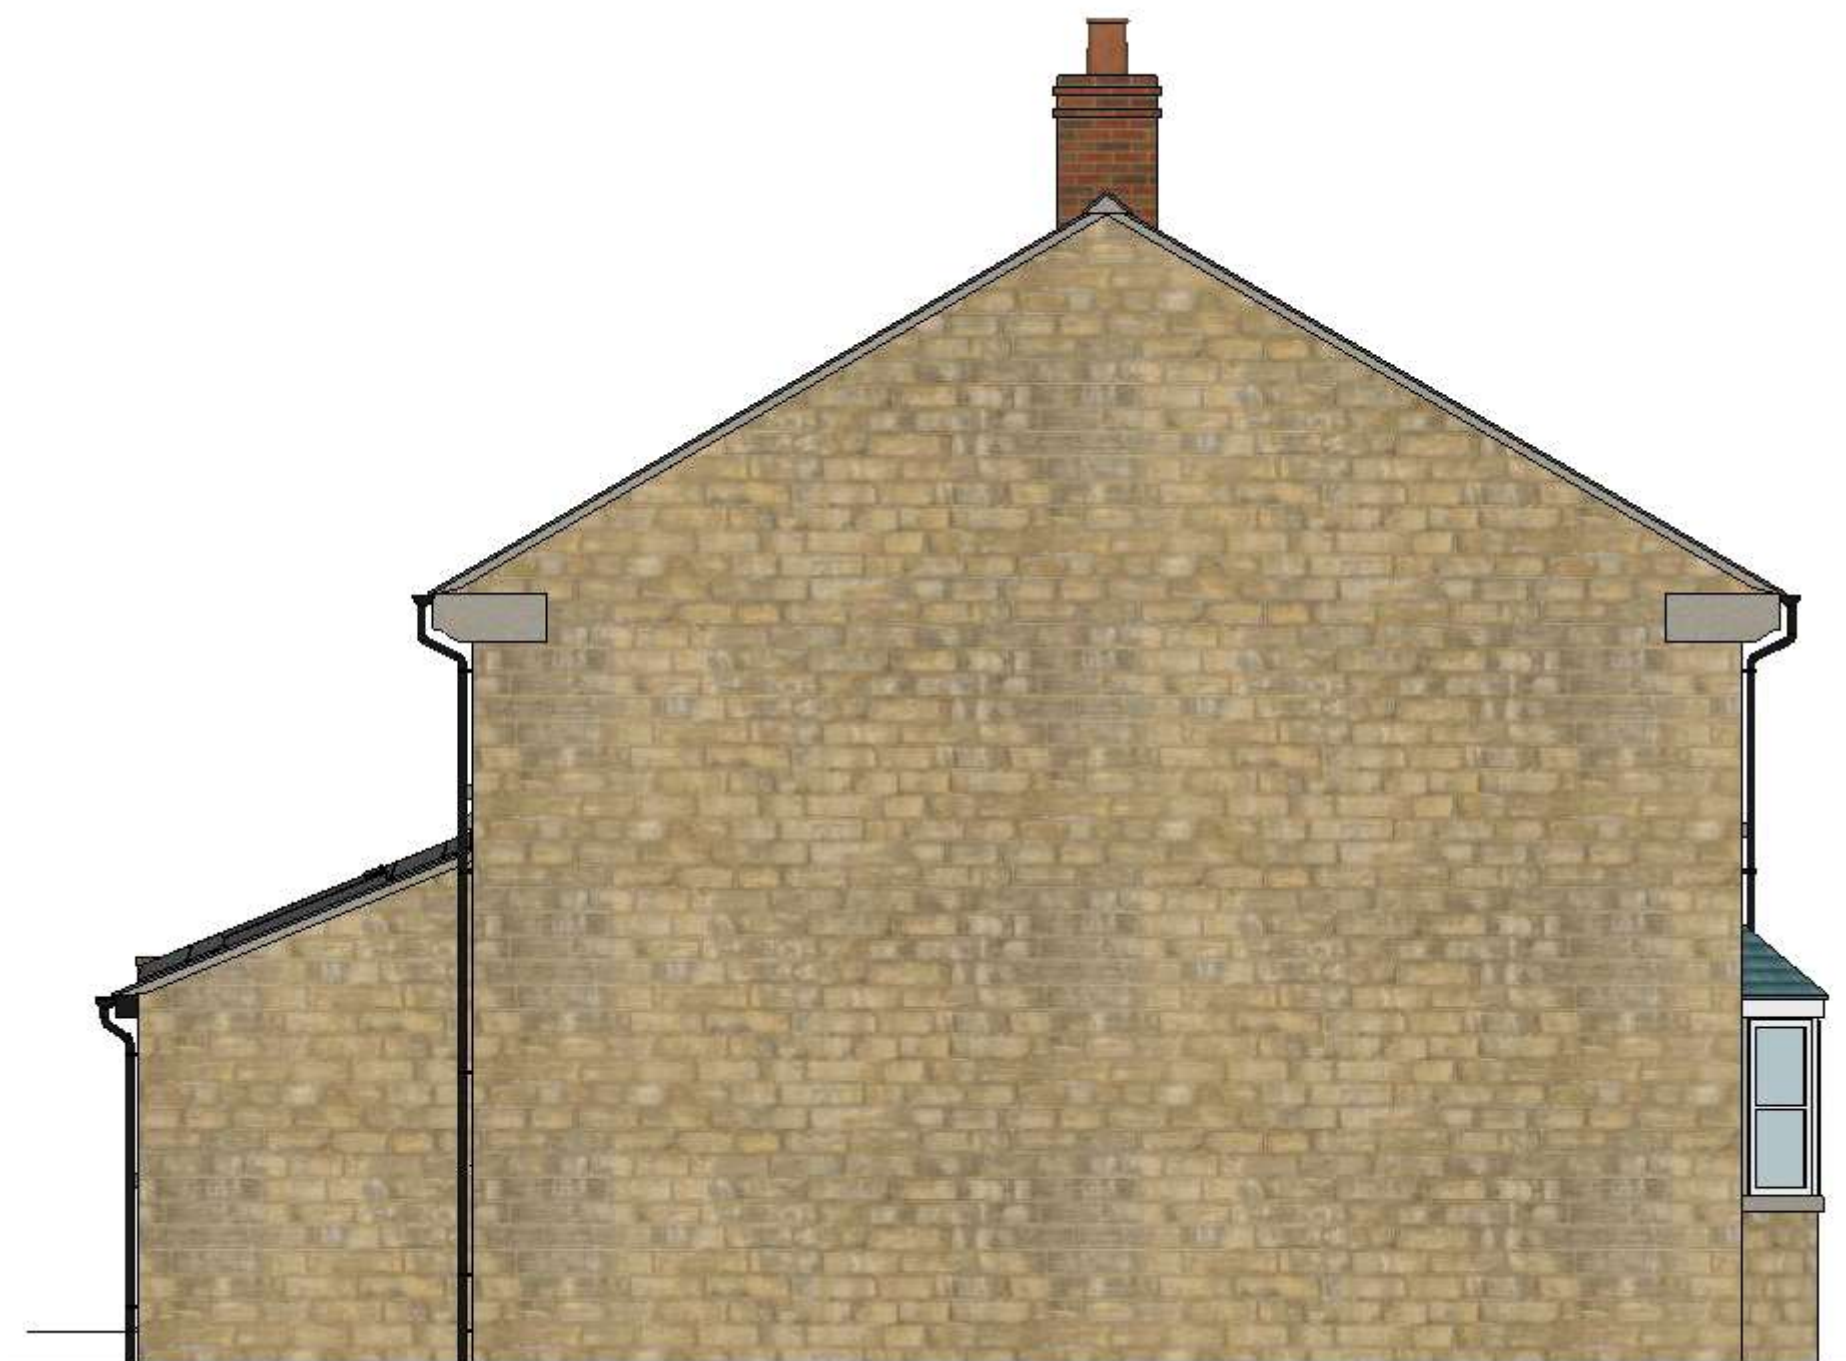


Left Elevation Proposed



Rear Elevation Proposed

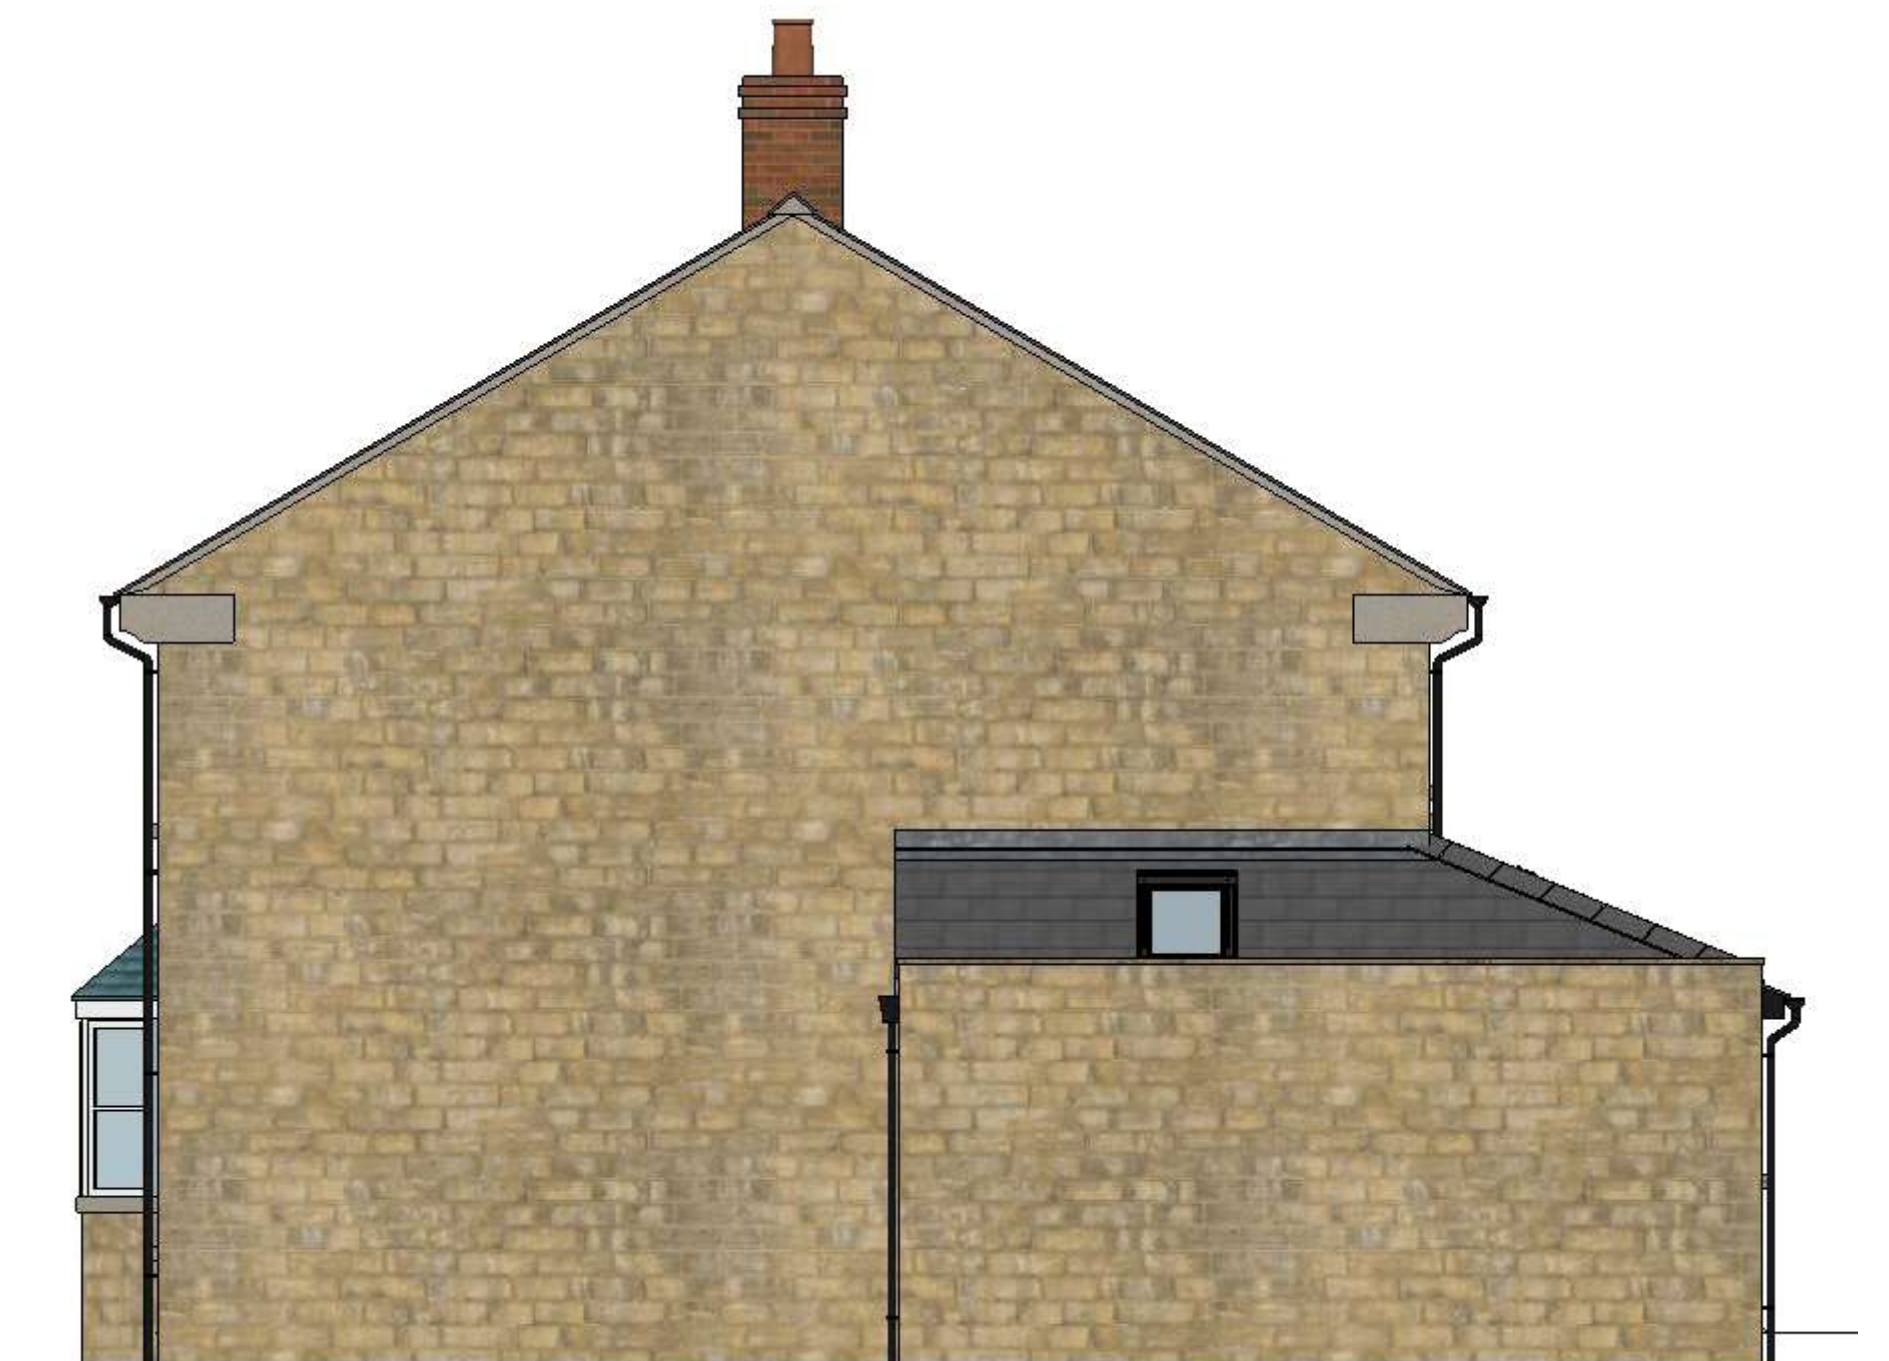

Right Elevation Proposed

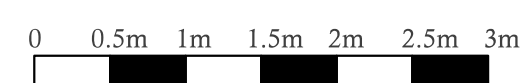

Dimensions in mm 1:50@A1