
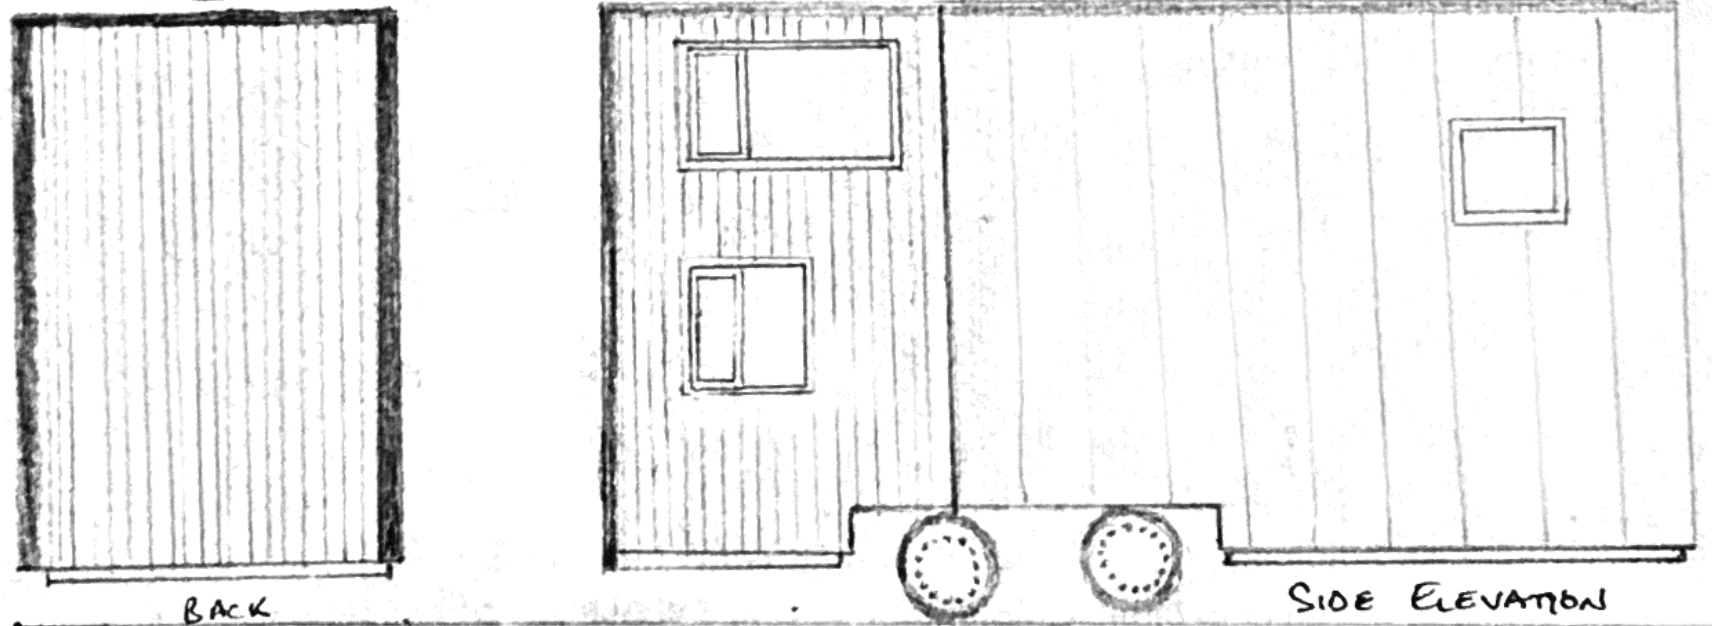


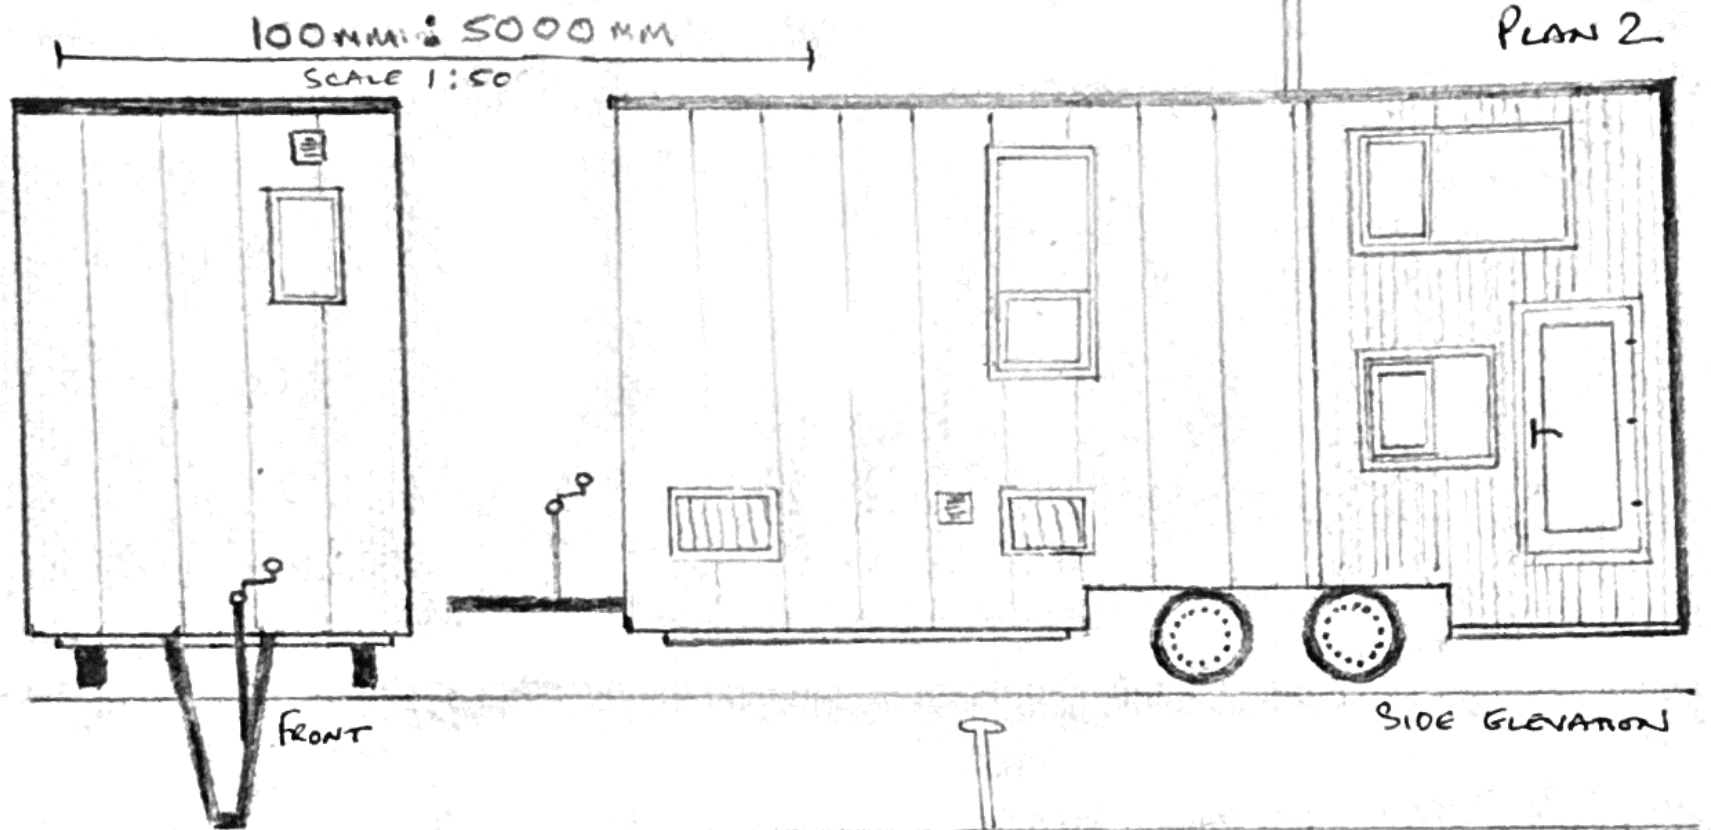

CARAVAN ELEVATION PLAN - HPK/2025/0440 SCALE 1:50