




PROJECT NUMBER: 1225      PROJECT NAME: Holehouse Mill, Chisworth

DRAWING NAME: Proposed Elevations Northern Buildings

SCALE: 1:100/500@A3

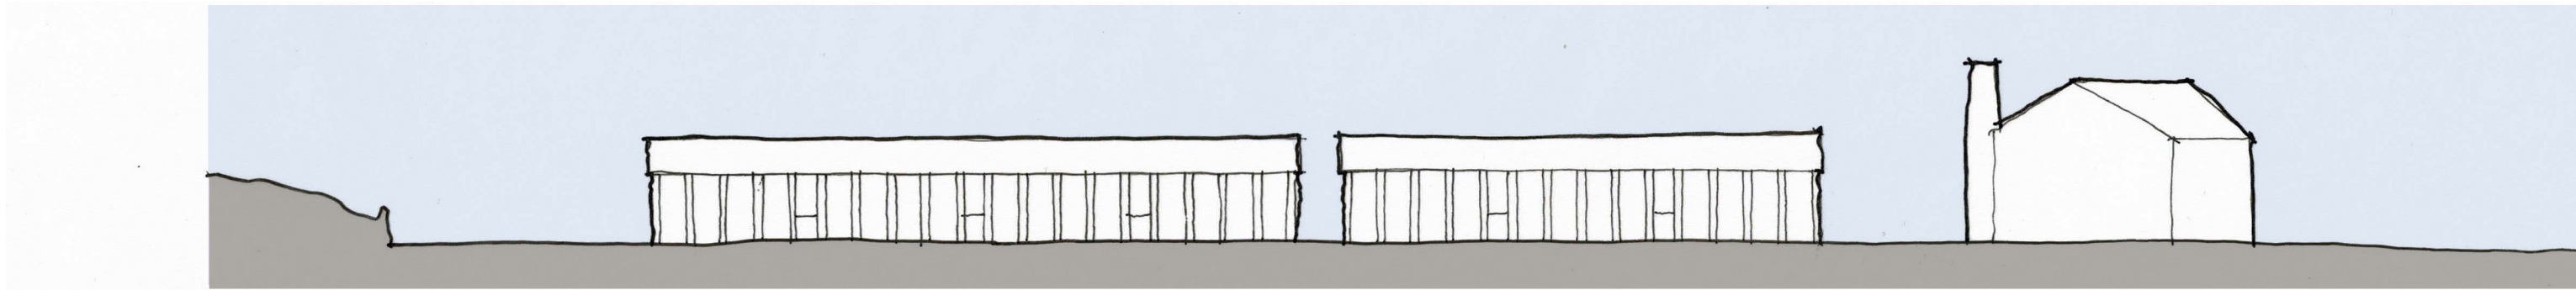

Proposed Elevations Scale 1:500



Proposed Elevations Scale 1:100