




PROJECT NUMBER: 1225

PROJECT NAME: Holehouse Mill, Chisworth

DRAWING NAME: Proposed Elevations Southern Buildings

SCALE: 1:100/500@A3

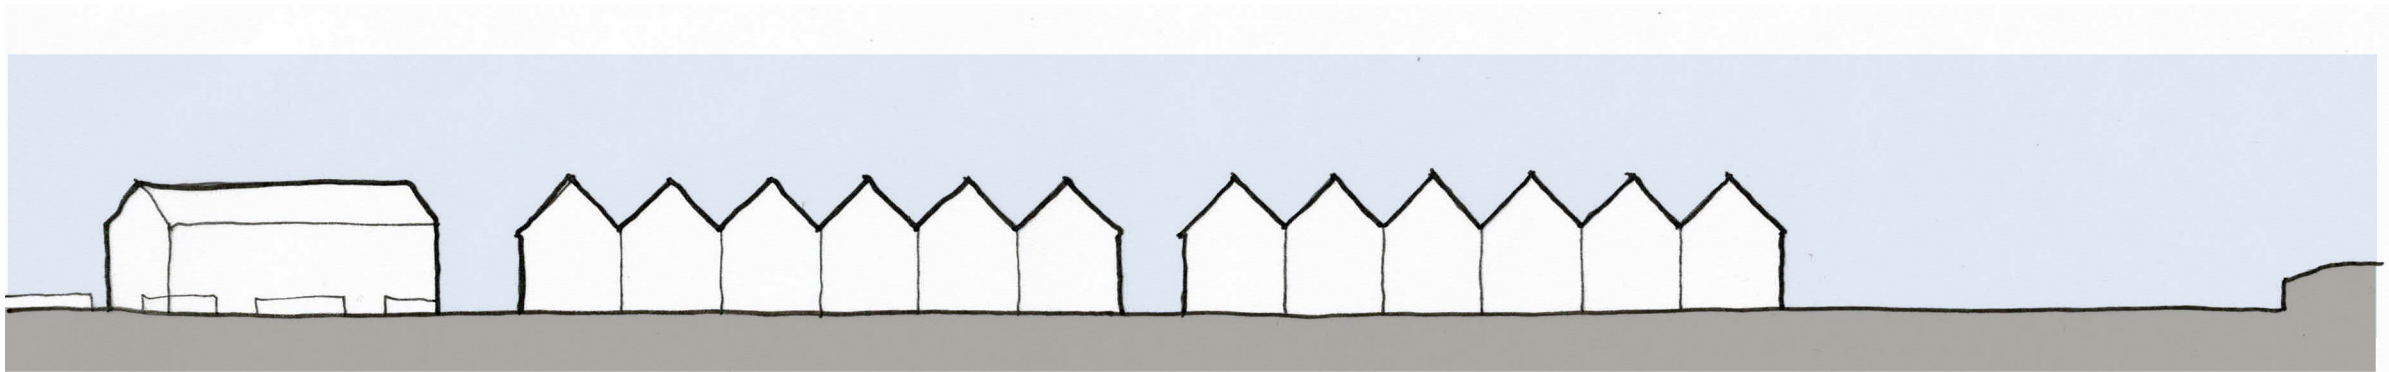

Proposed Elevations Scale 1:500



Proposed Elevations Scale 1:100