


Existing Gable Elevation



Existing Front Elevation

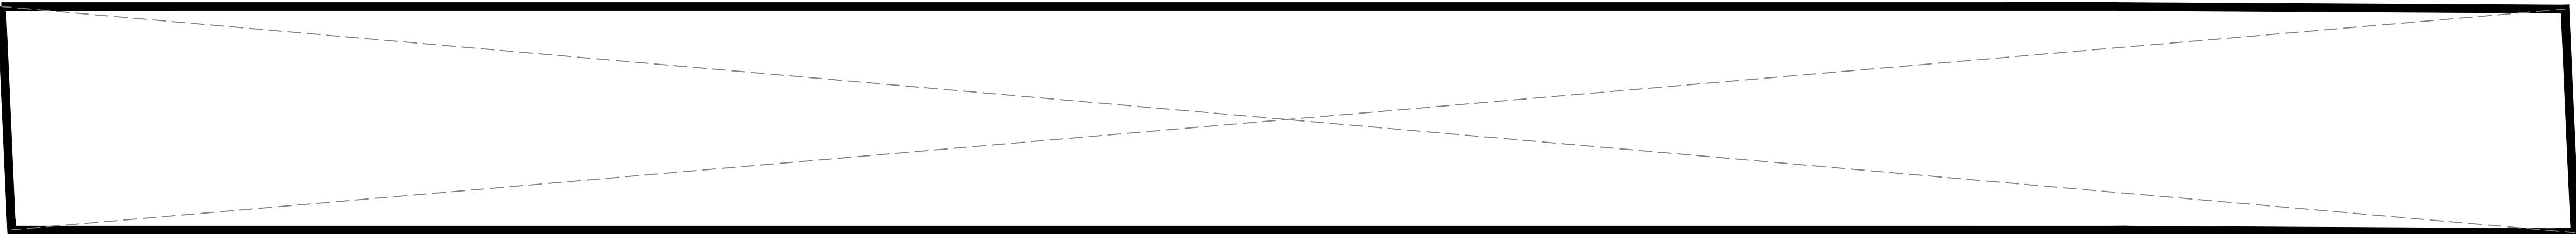

Existing Footprint

BUILDING 14	
Cross Section Area	- 16.4m ²
Building Length	- 63.013m
Building Volume	- 1033.4m ³
Building Footprint	- 346.6m ²

