


Notes


Jennings Design Associates take no responsibility for any dimensions obtained by scaling from this drawing. If no dimension is shown the recipient must ascertain the dimension specifically from the Architect or by site measurement. Supplying this drawing in digital form is solely for convenience and no reliance may be placed on digital data. All data must be checked against hard copy. Dimensions must be checked on site. Any discrepancies must be reported to the Architect immediately. This drawing is copyright of Jennings Design Associates

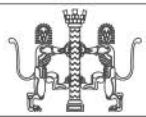

Street Scene A-A 1:200



Street Scene B-B 1:200

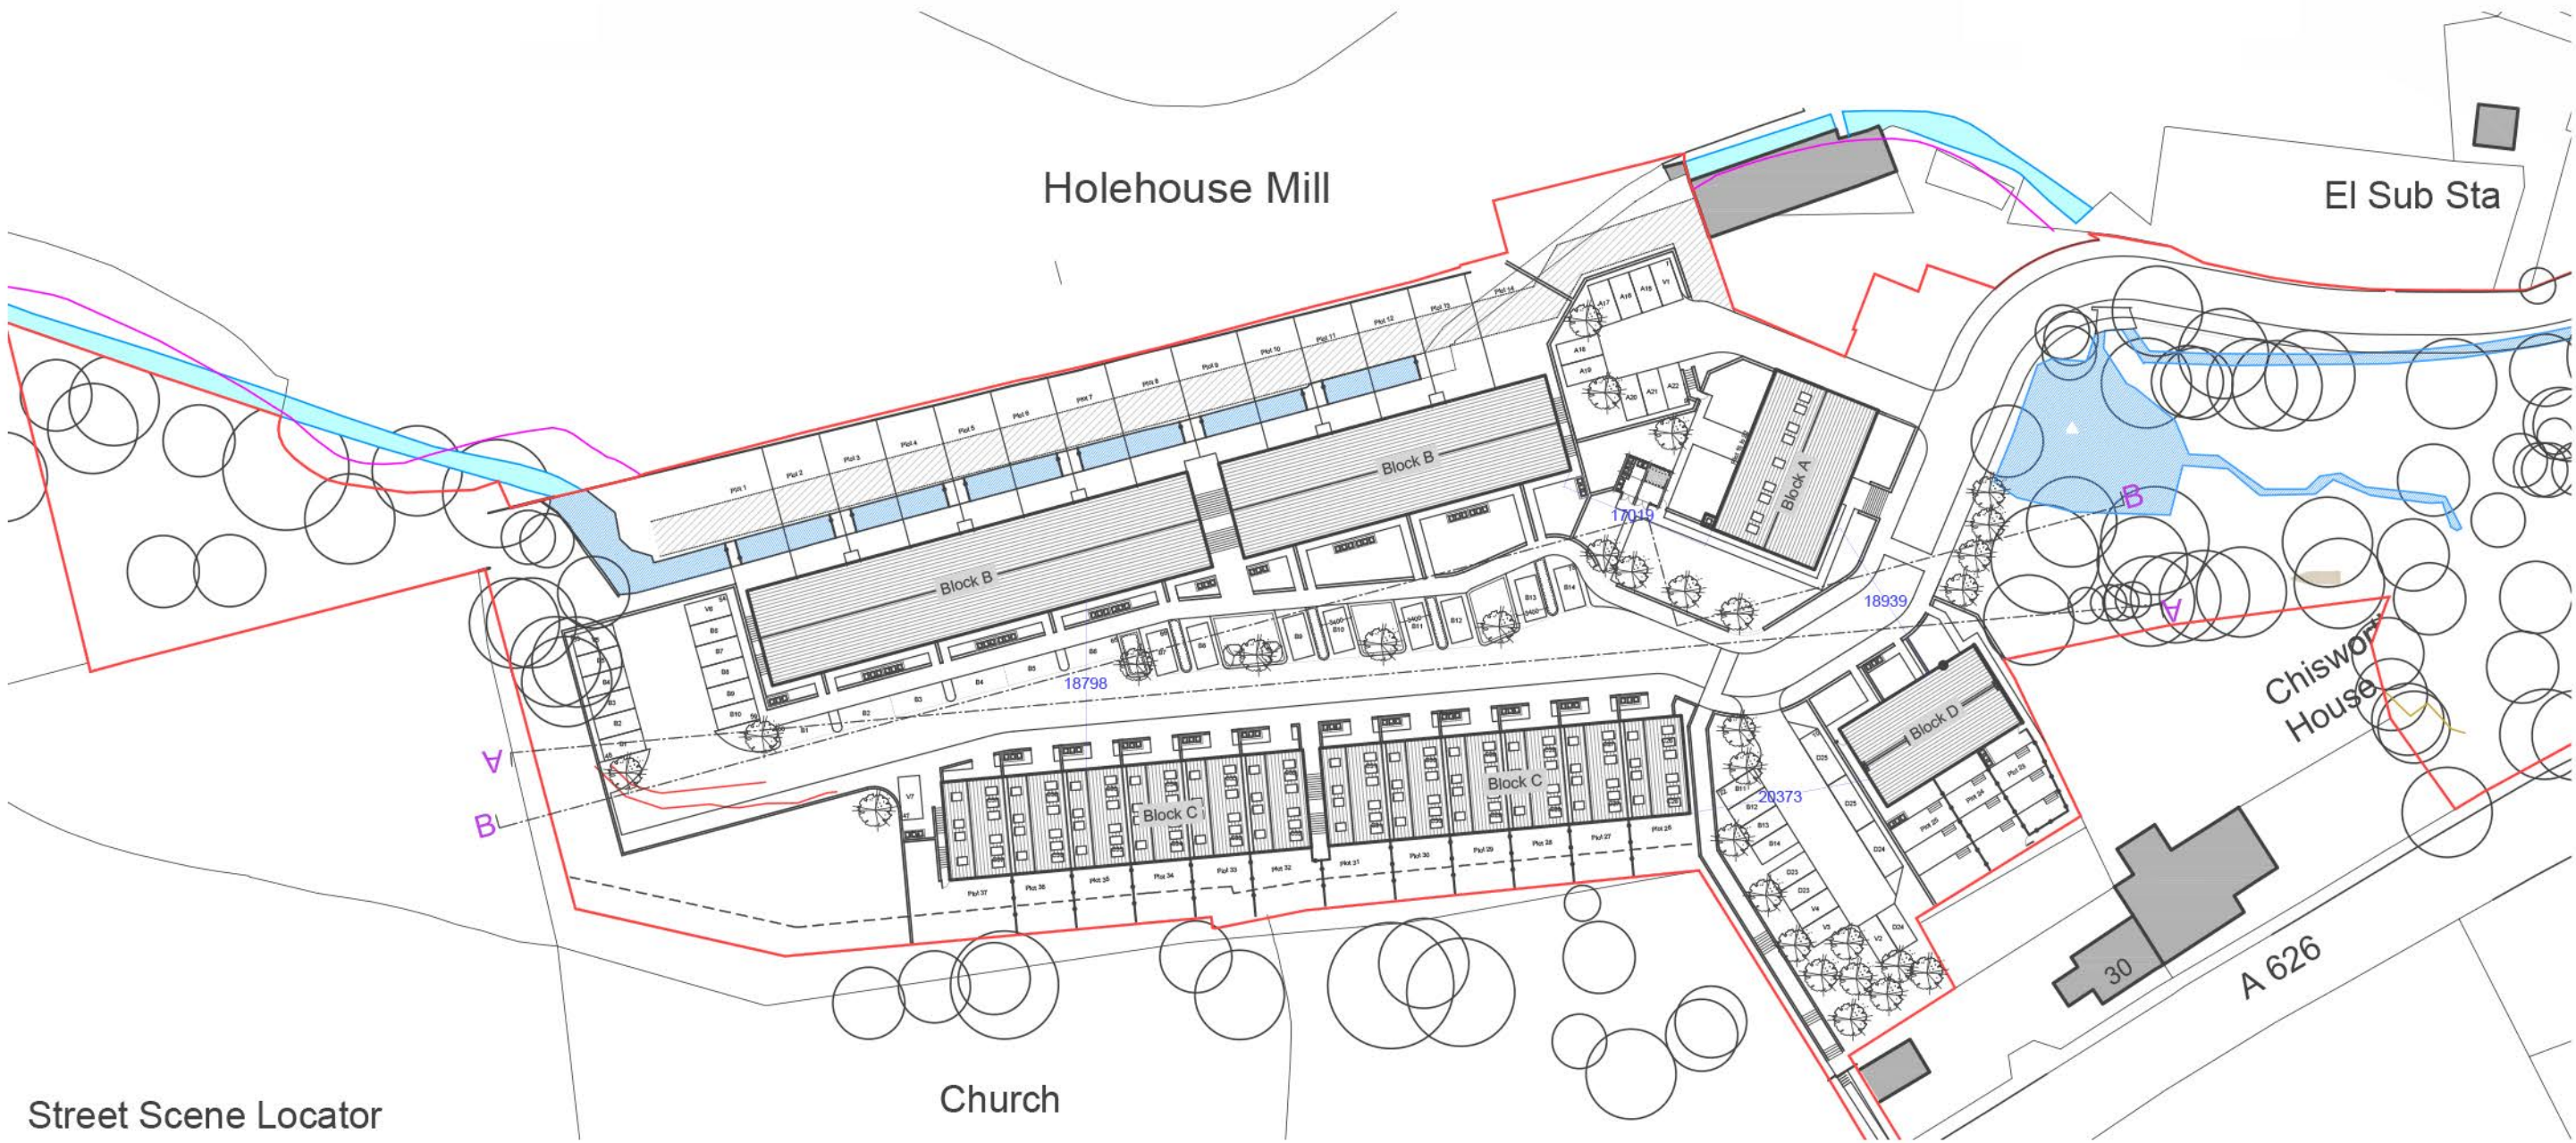

Rev	Description	Date	By
B	Materials updated in accordance with urban designer's comments	02.10.25	SJB
A	Planning Issue	16.06.25	SJB
-	Initial Issue	15.04.25	SJB



jda architects

info@jda-architects.com
www.jda-architects.com

manchester: 0161 336 5011
liverpool: 0151 665 0112

Client:	Mellor Homes Ltd
Project:	1225 - Holehouse Mill, Chisworth
Project Status:	PL - Planning
Scale:	@ original size
1:200	A1
Date:	May 2025
Drawn By:	SJB
Checked By:	TK
Project Number:	1225
Drawing Number:	A
Description:	Proposed Street Scenes
Rev	B