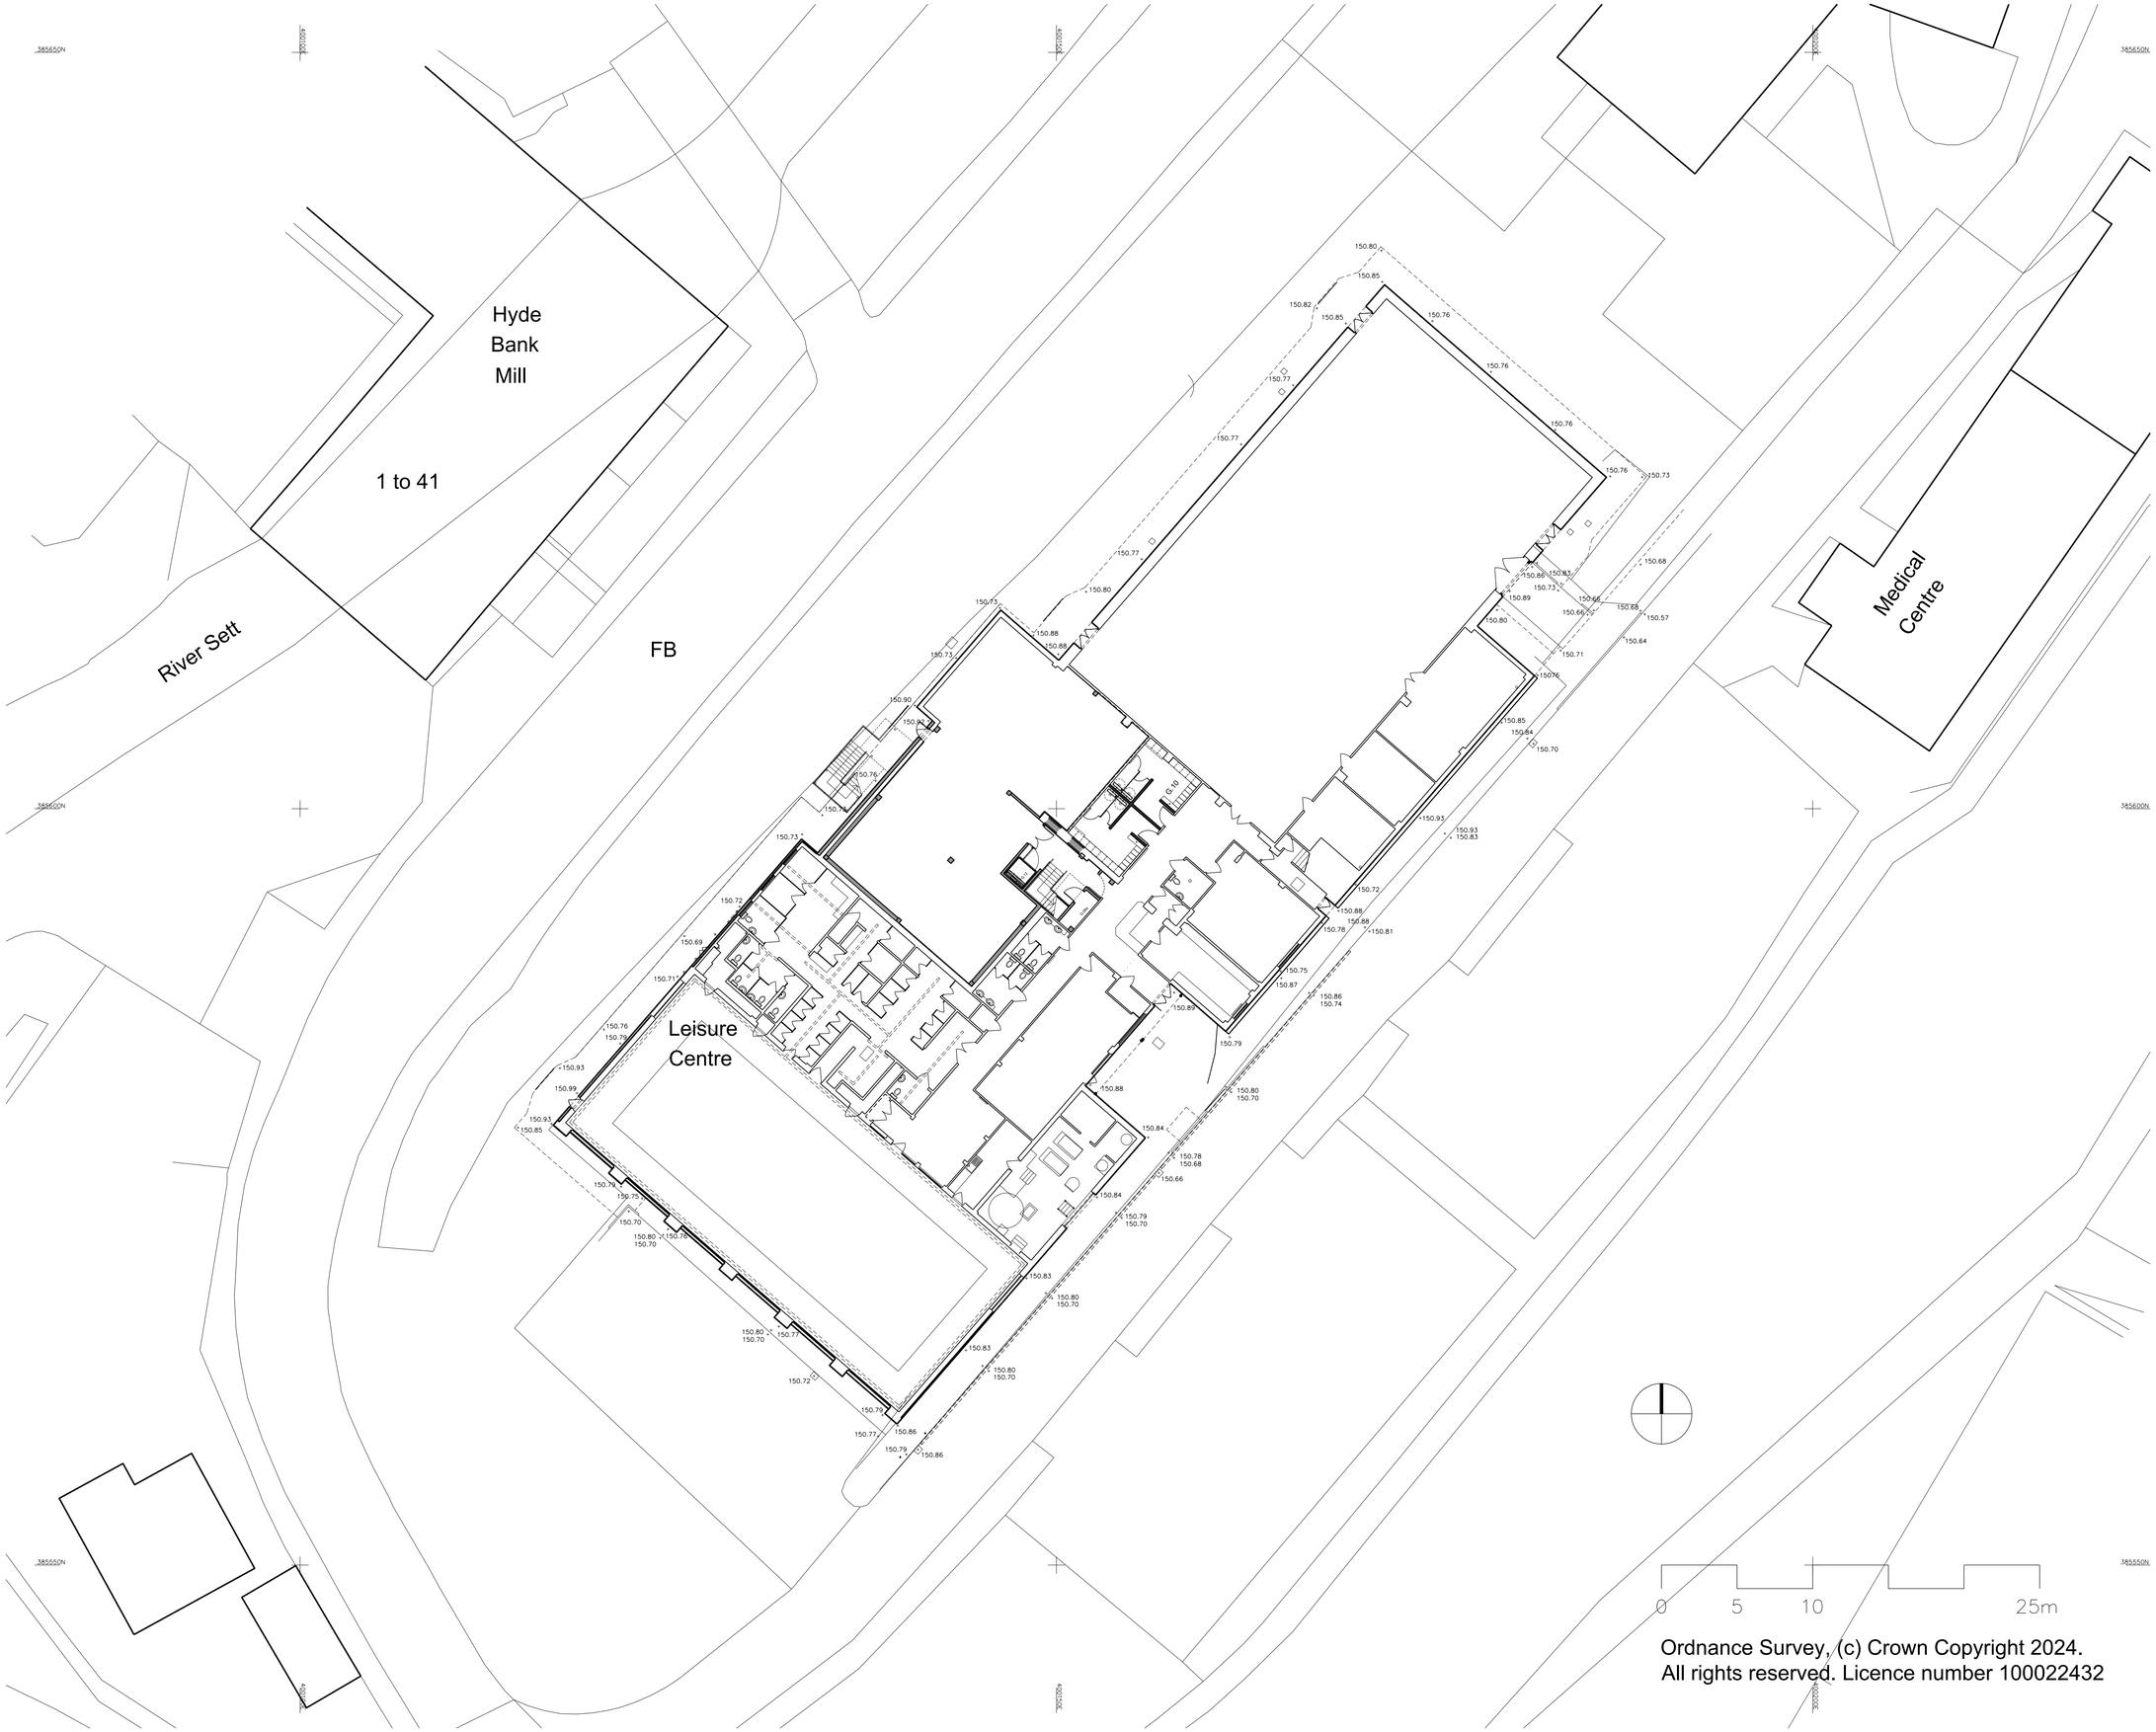

Ordnance Survey, (c) Crown Copyright 2024.
All rights reserved. Licence number 100022432

This line should measure 70mm when printed correctly

This drawing is the copyright of Roberts Limbrick Ltd and should not be reproduced in whole or in part or used in any manner whatsoever without their written permission.

Responsibility is not accepted for errors made by others in scaling from this drawing. Use only figured dimensions and report any discrepancies or omissions to the Architect immediately.

Rev	Date	By	Chk	Description
P01	11.11.2025	AM	HK	WIP
P02	17.12.2025	AM	HK	Issued for Stage 3
P03	31.03.2026	AM	HK	Issued for Planning

Roberts Limbrick
03333 405 500
mail@robertslimbrick.com
robertslimbrick.com
Registered Office: England No. 06658029

Project Name
New Mills
Leisure Centre
-

Client Name
Alliance Leisure
-
-

Drawing Title
Proposed Site Plan
-
-

Scale 1/200 • A1
Project No. 10684

Status A3
Purpose Of Issue Issued for Planning

Project	Org	Vol	Level	Form	Role
10684	RL	XX	00	DR	A

Number 12000
Revision P03