




ELEVATION A (SOUTH EAST)

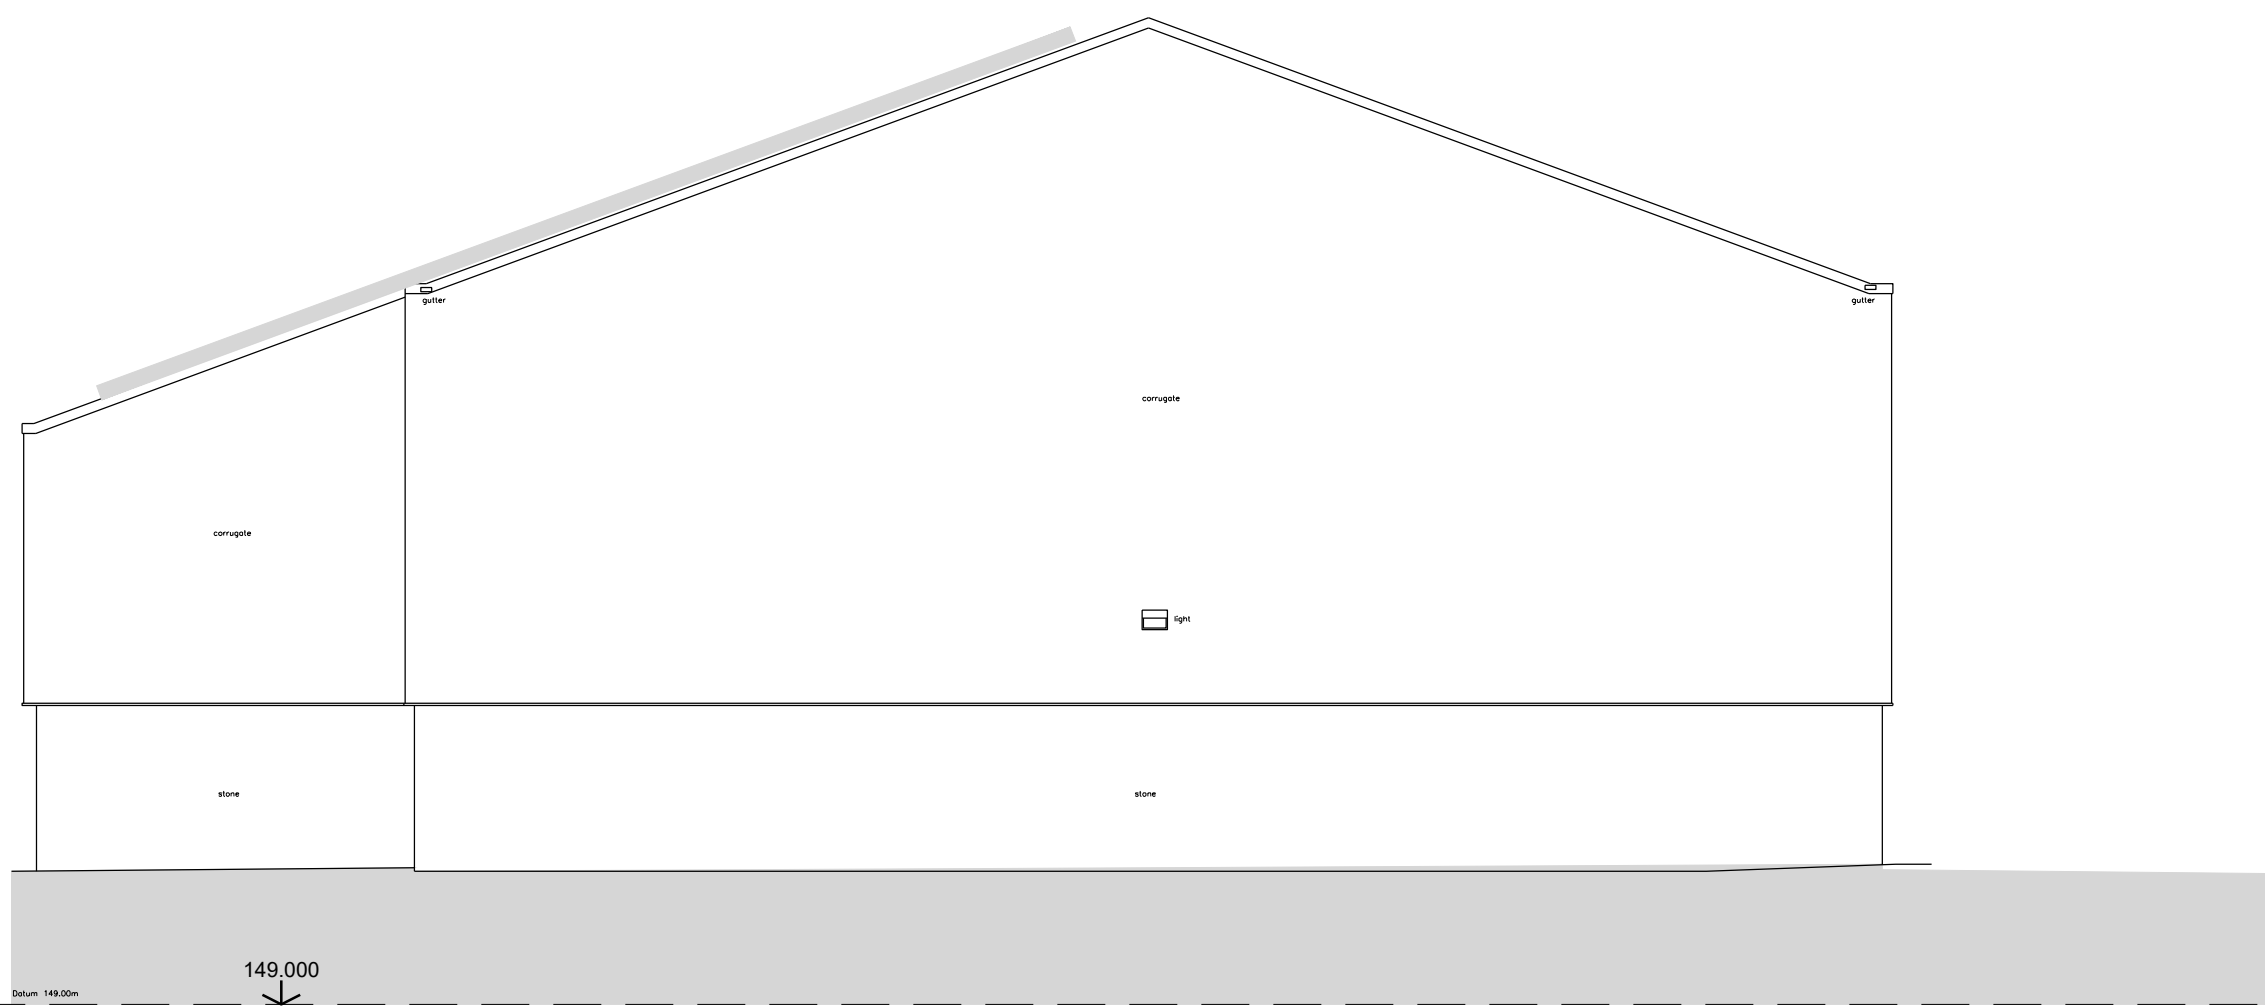

ELEVATION B (NORTH EAST)

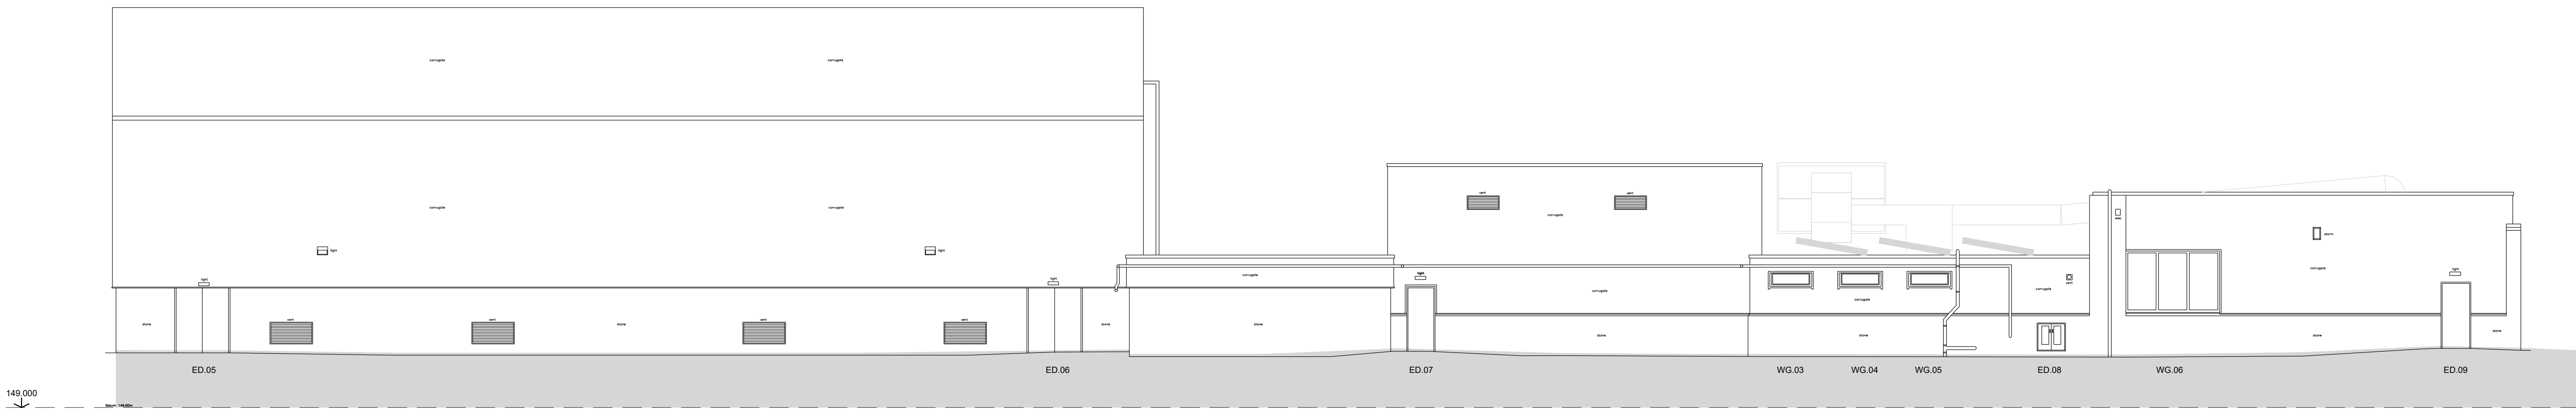

ELEVATION C (NORTH WEST)

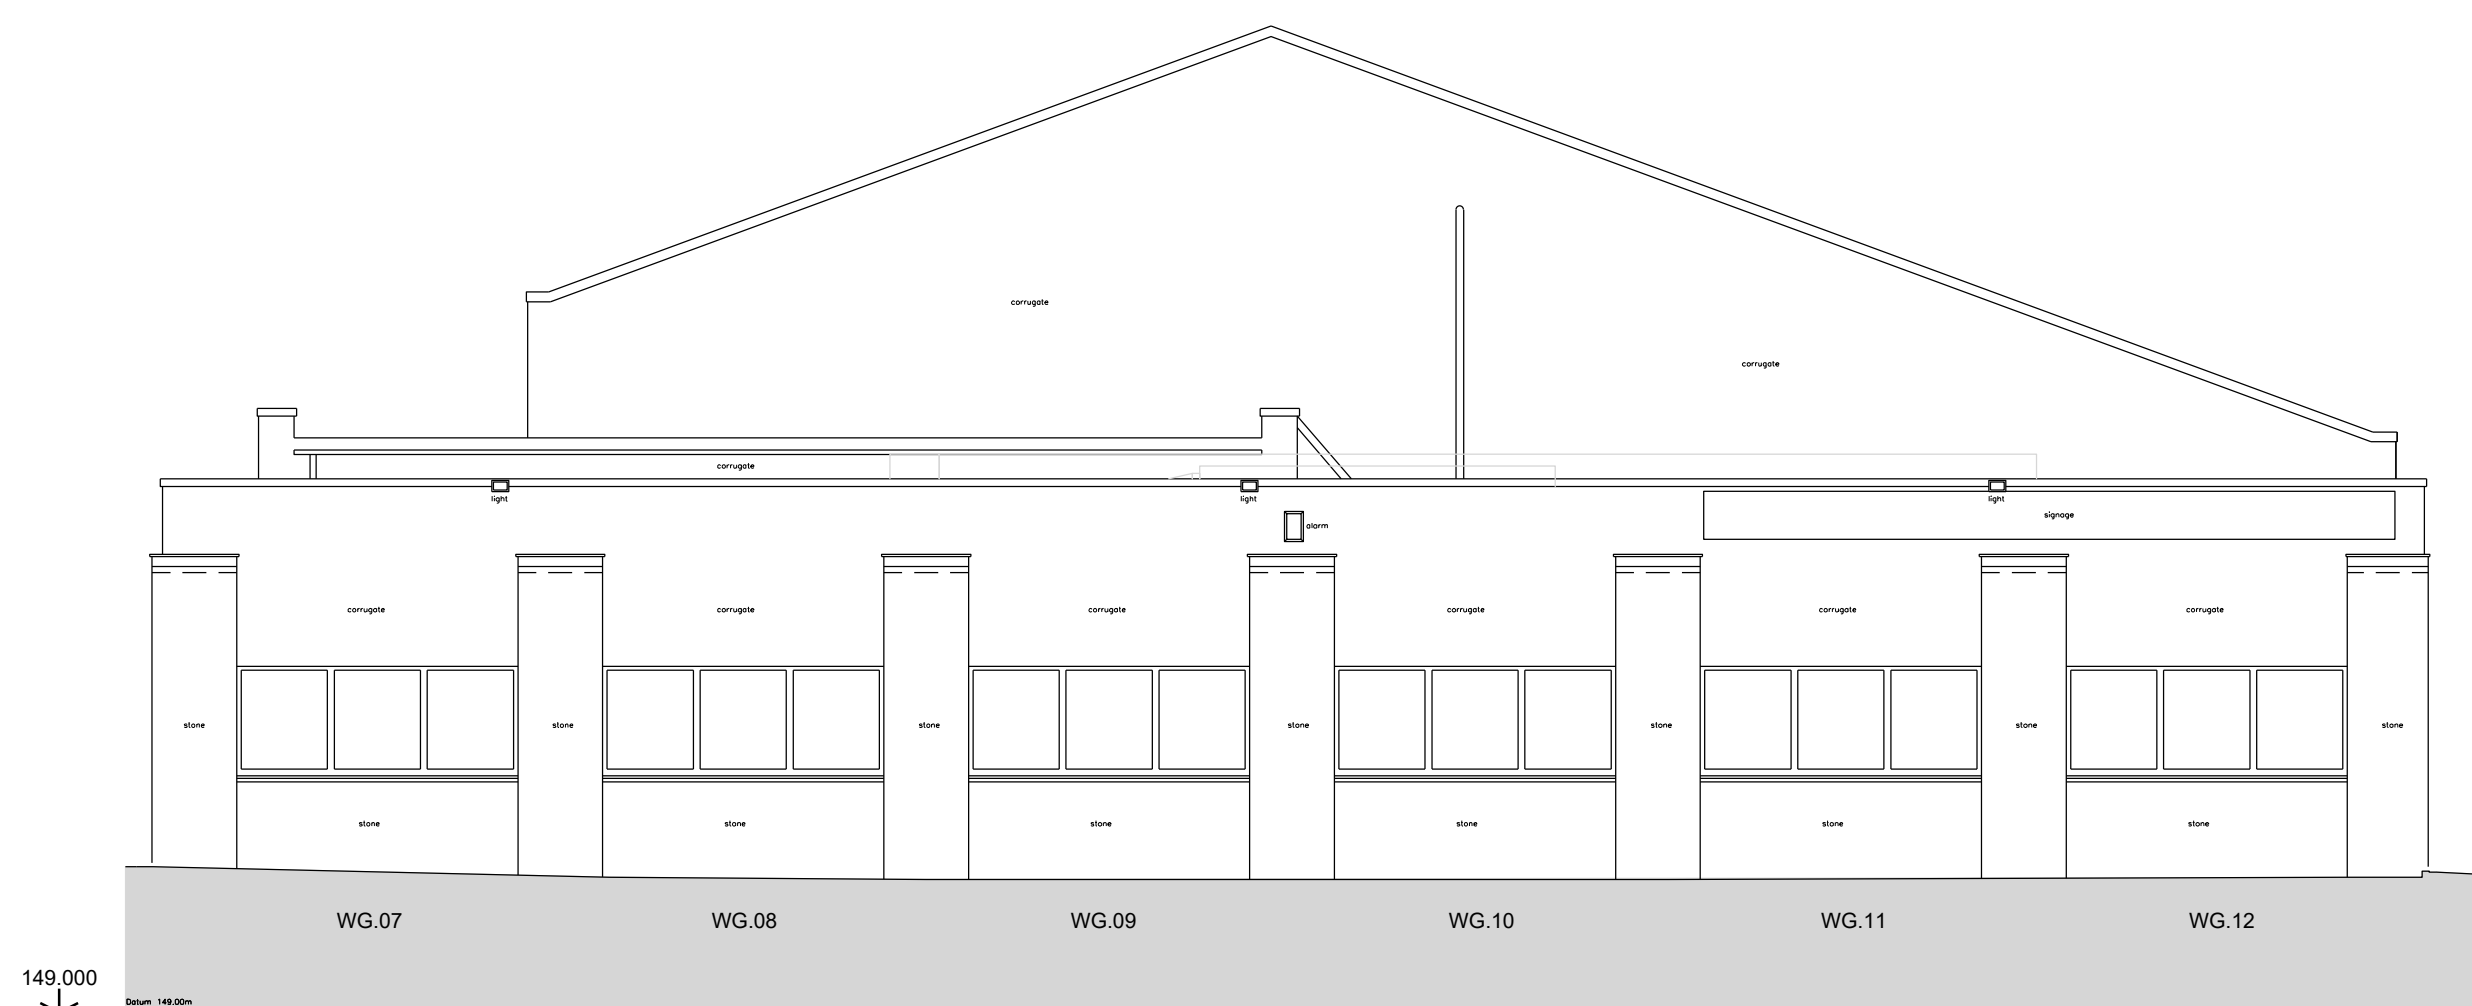

ELEVATION D (SOUTH WEST)

NOTE:
The roof top plant and ductwork is taken from the planning submittal and is NOT based on any 'as-built' information and is shown indicatively for information only