




ELEVATION A (SOUTH EAST)

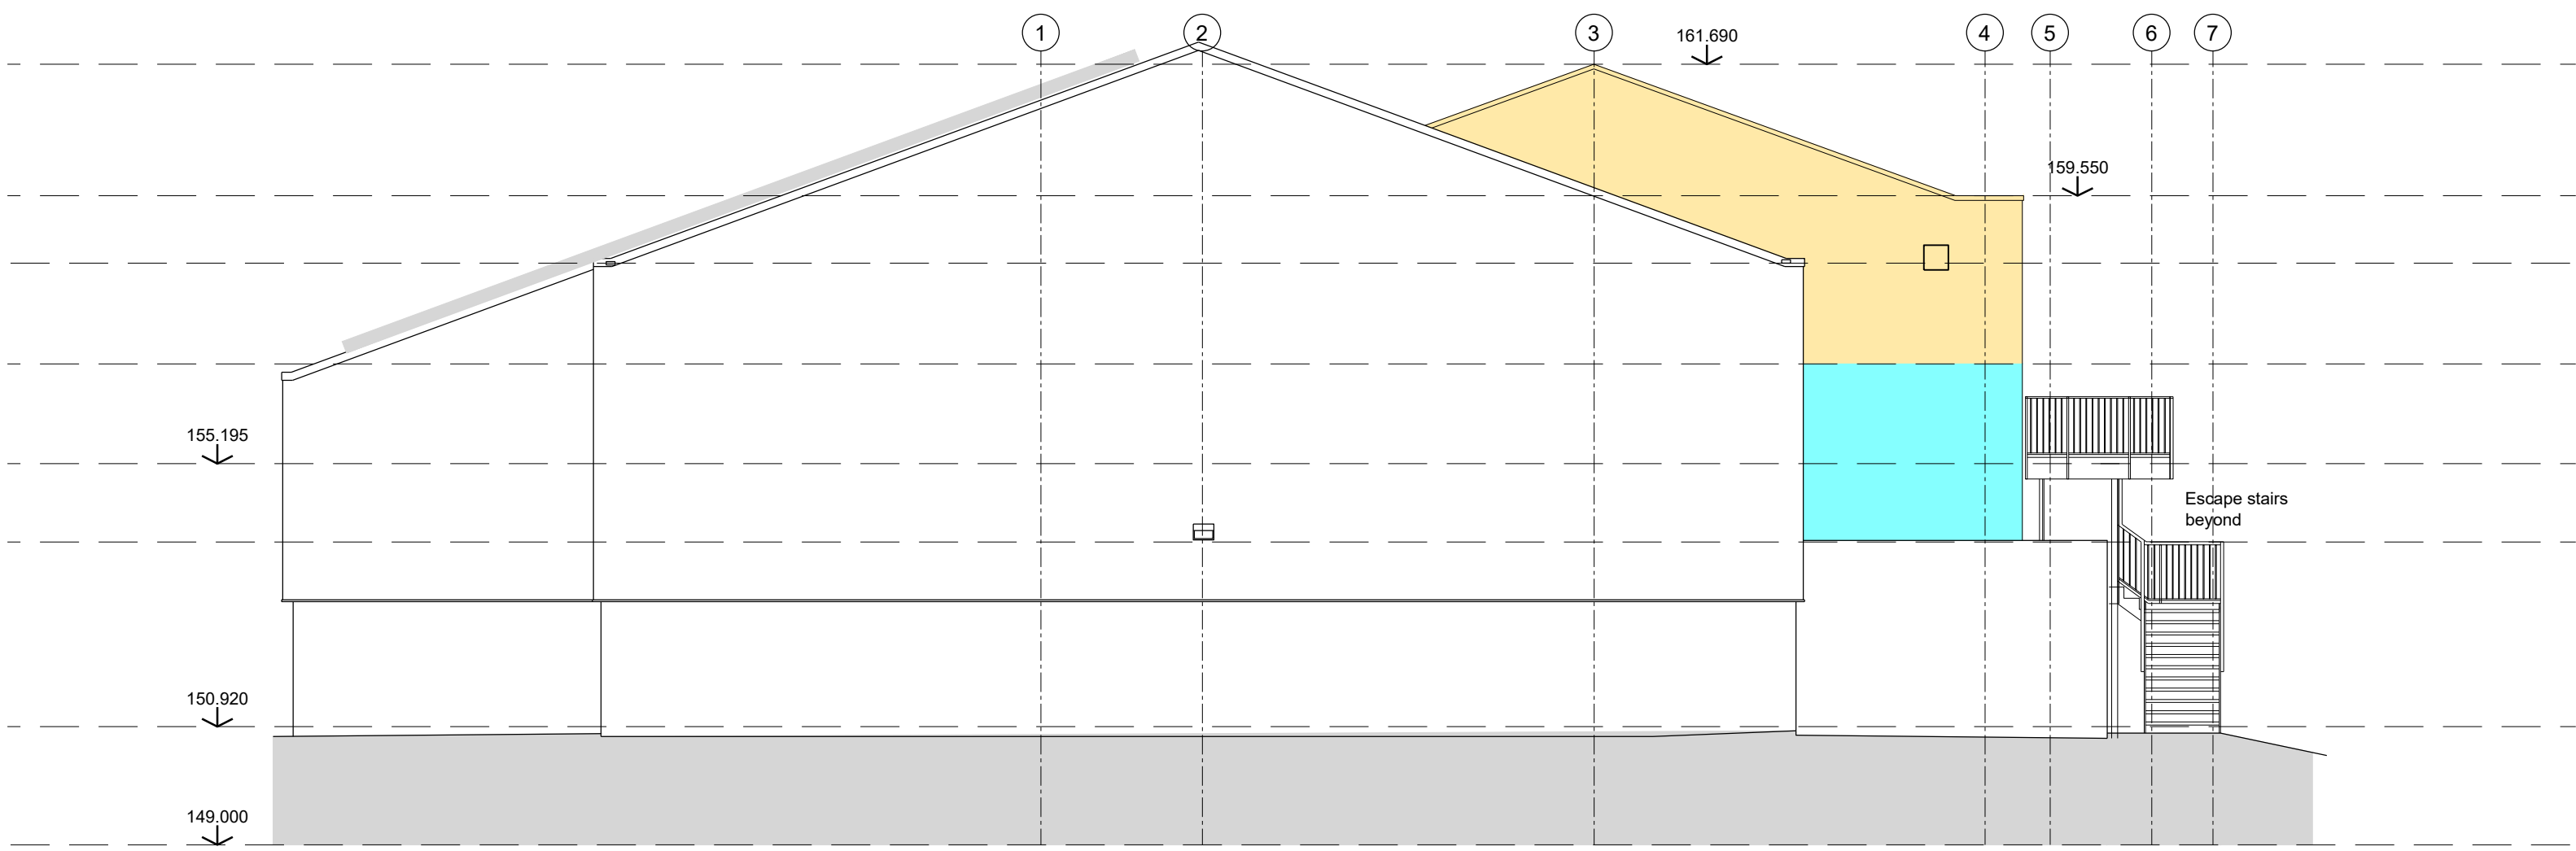

ELEVATION B (NORTH EAST)

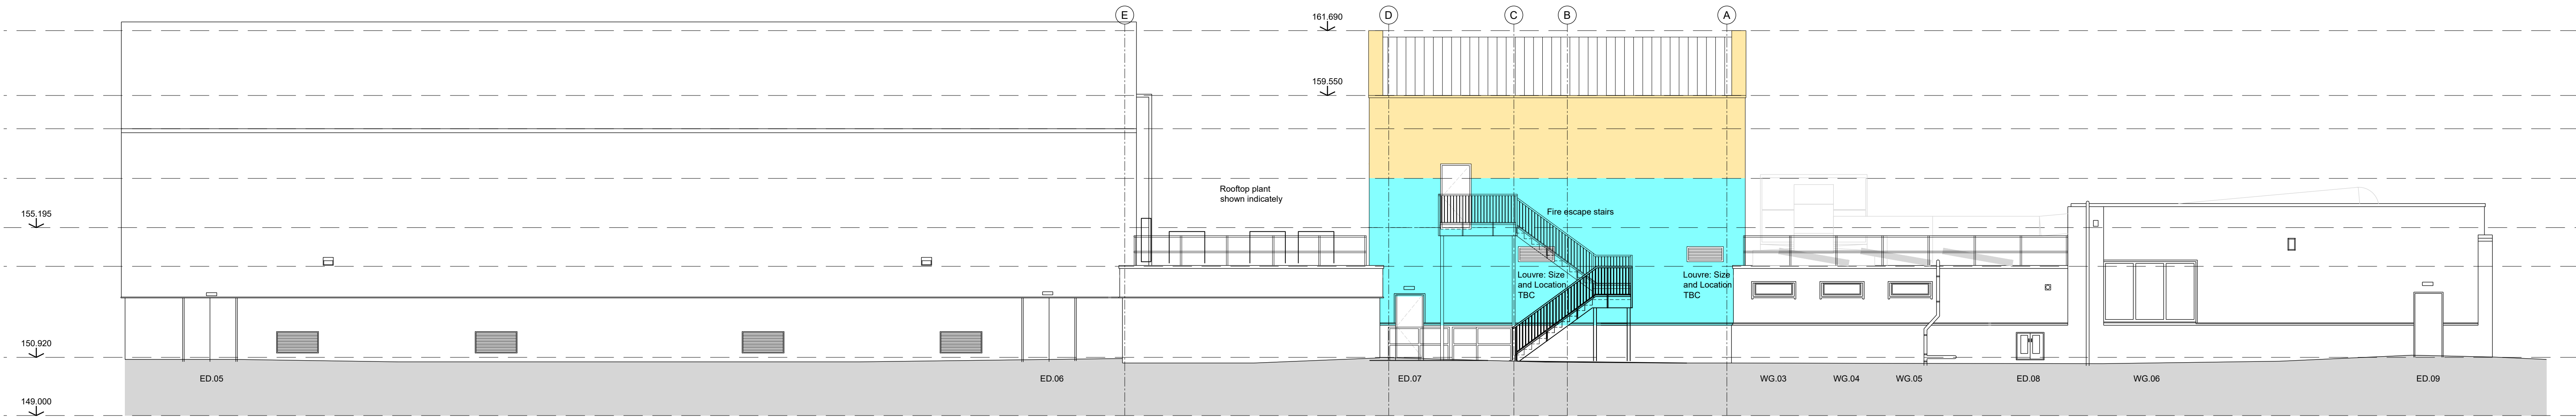

ELEVATION C (NORTH WEST)

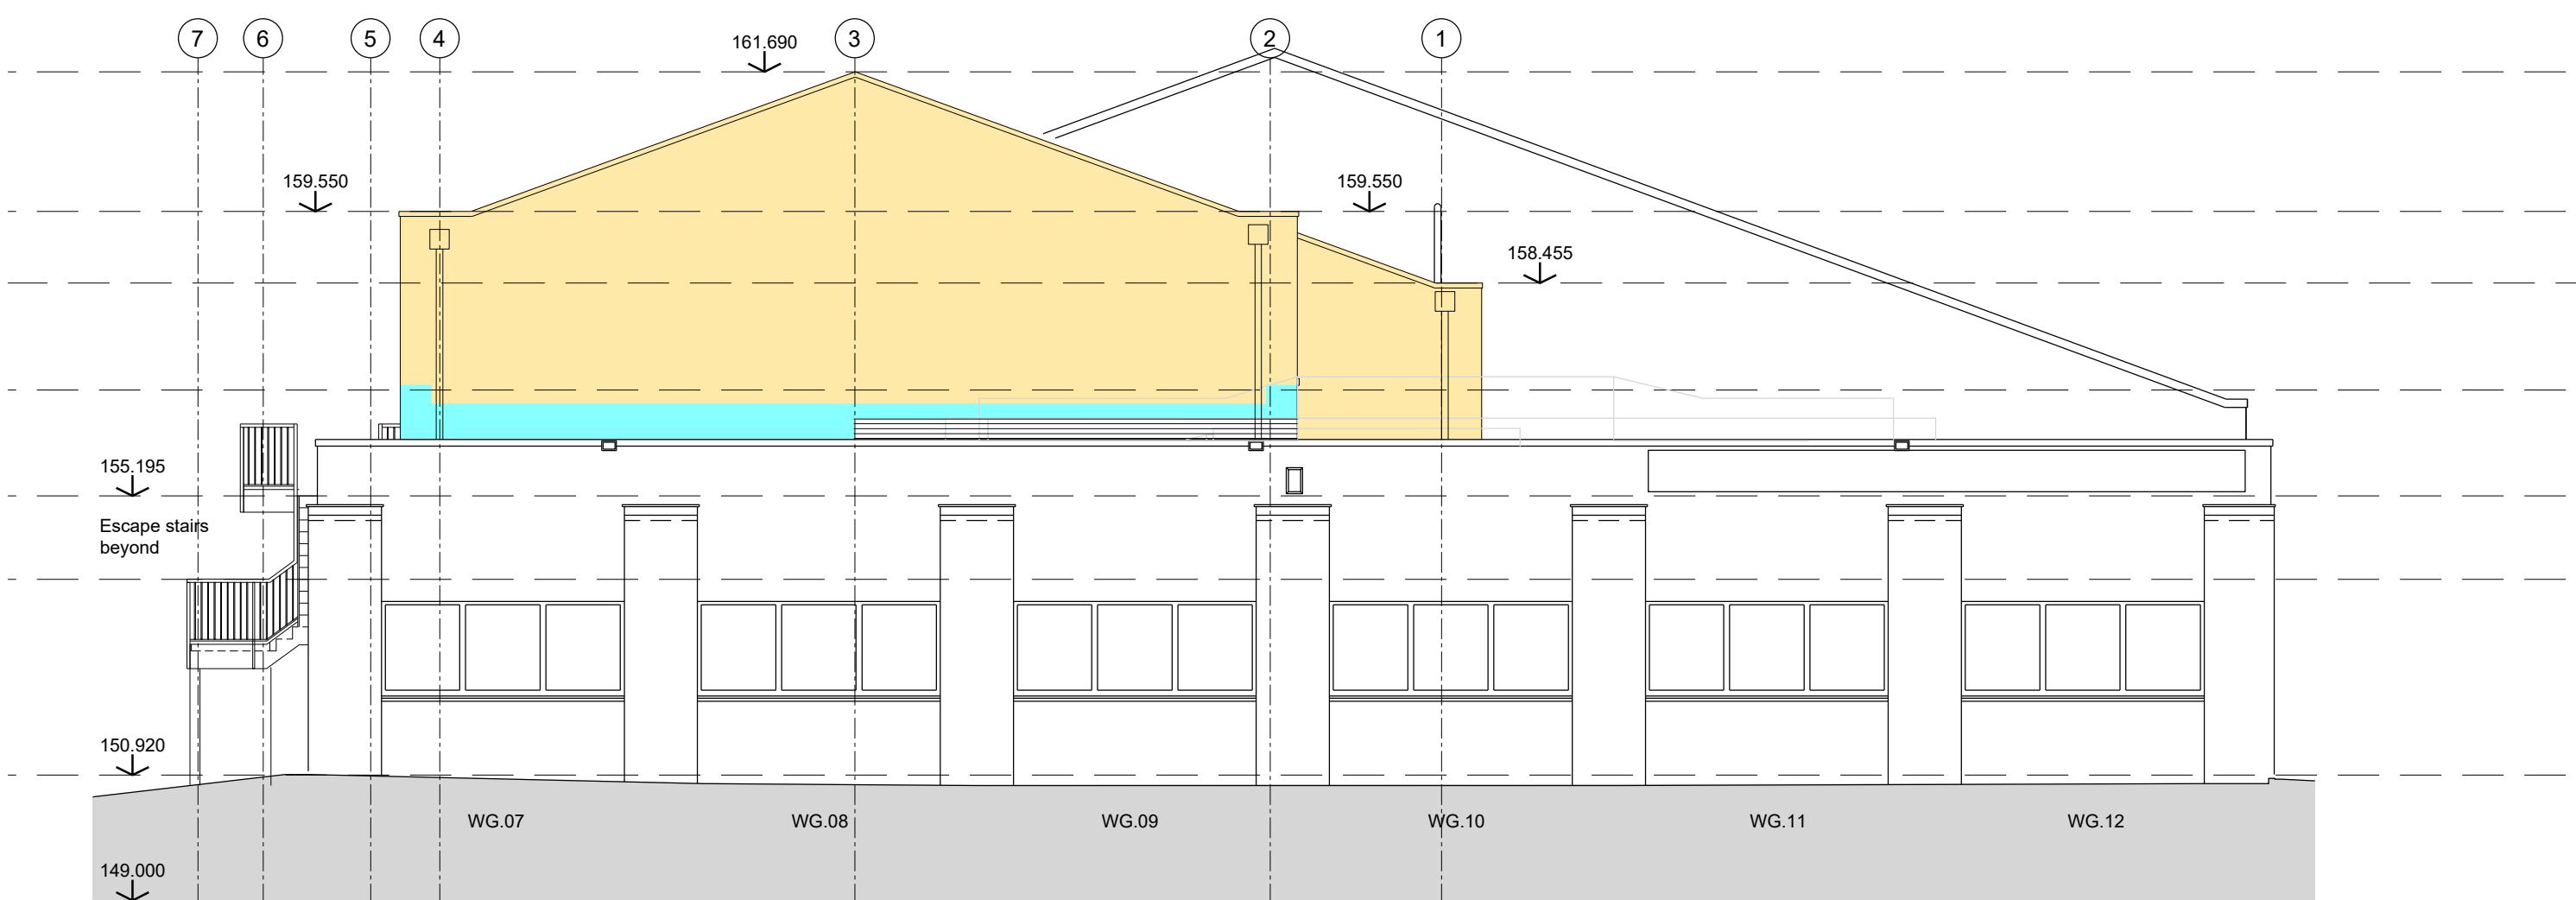

ELEVATION D (SOUTH WEST)

- LEGEND:
- New wall construction
  - New wall cladding to existing construction - subject to site investigation
  - Existing brickwork clad wall partially retained - subject to site investigation

NOTE:  
The roof top plant and ductwork is taken from the planning submittal and is NOT based on any 'as-built' information and is shown indicatively for information only