


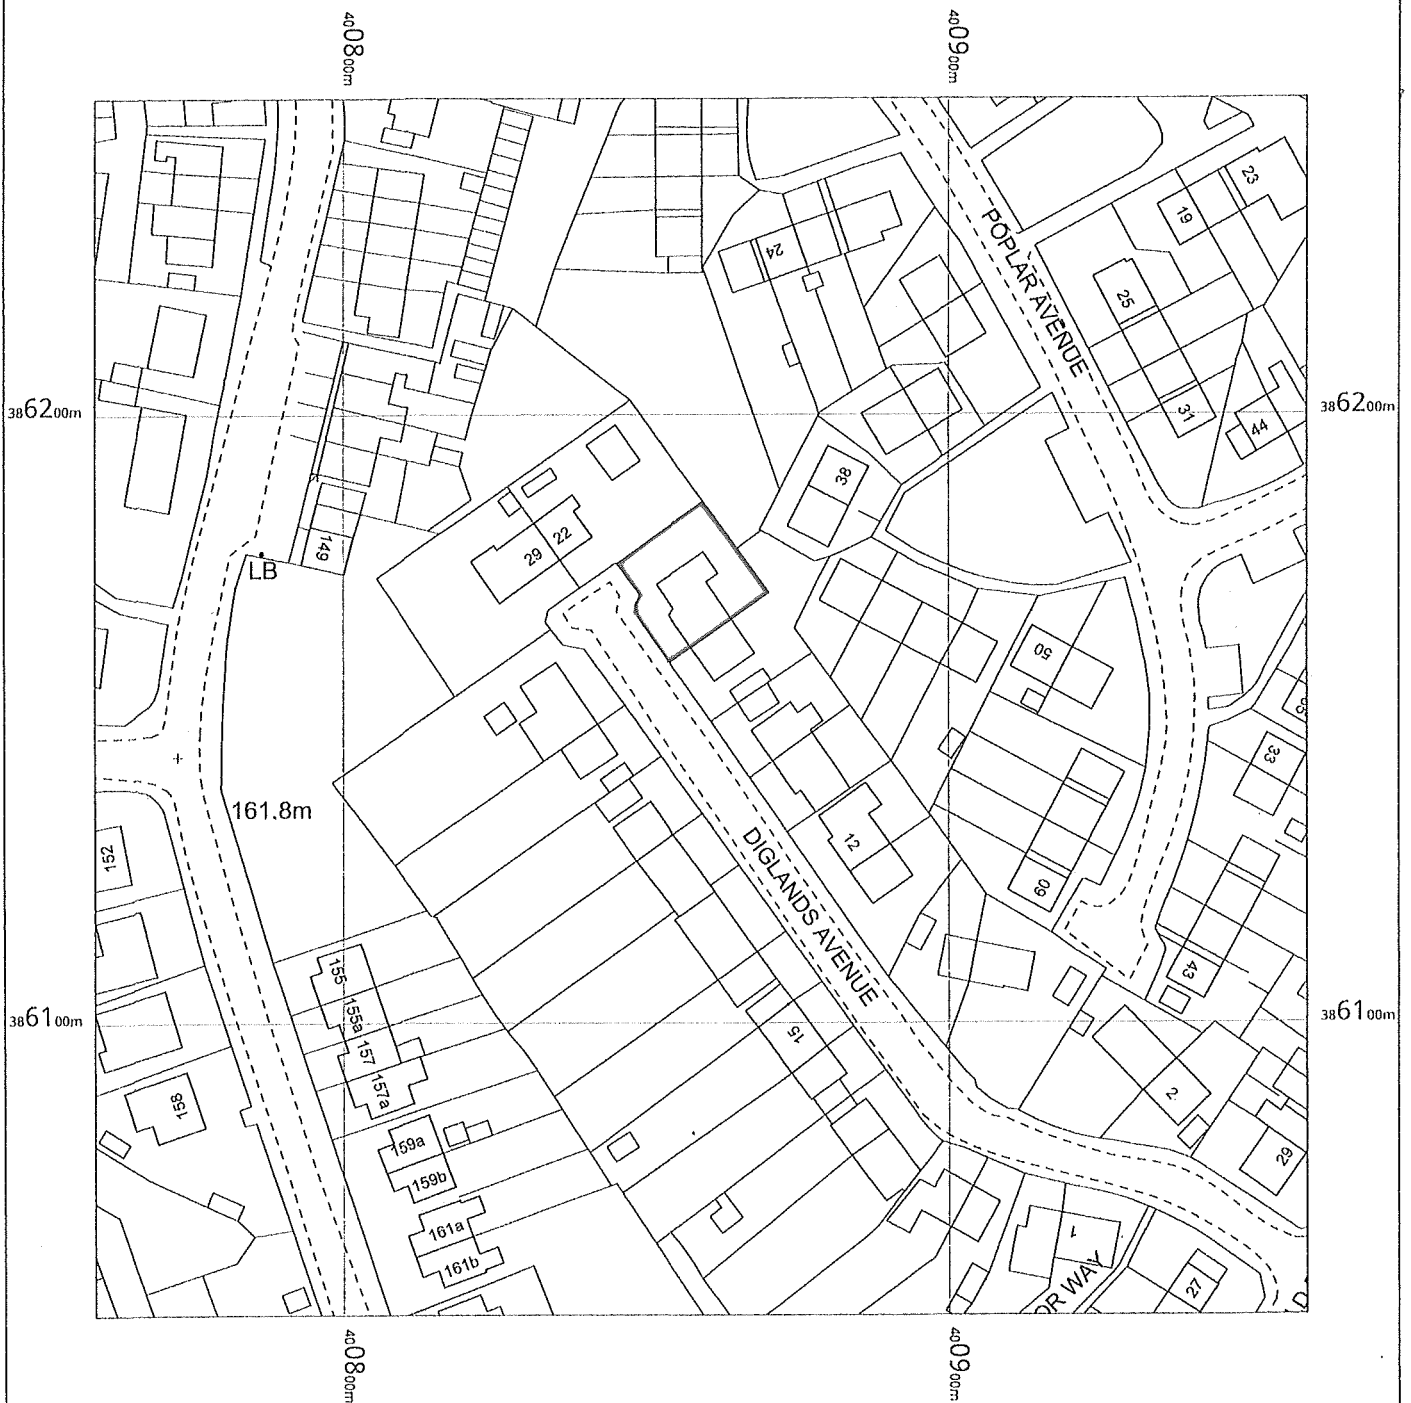


20 Diglands Avenue,
New Mills,
Derbyshire,
SK22 4JD

OS MasterMap 1250/2500/10000 scale
Friday, May 8, 2026, ID: BW1-01276944
www.blackwellmapping.co.uk

1:1250 scale print at A4, Centre: 400859 E, 386152 N

©Crown Copyright Ordnance Survey. Licence no.
100041041

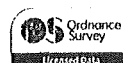

BLACKWELL'S
www.blackwellmapping.co.uk

TEL: 0114 268 7658
maps.sheffield@blackwell.co.uk