
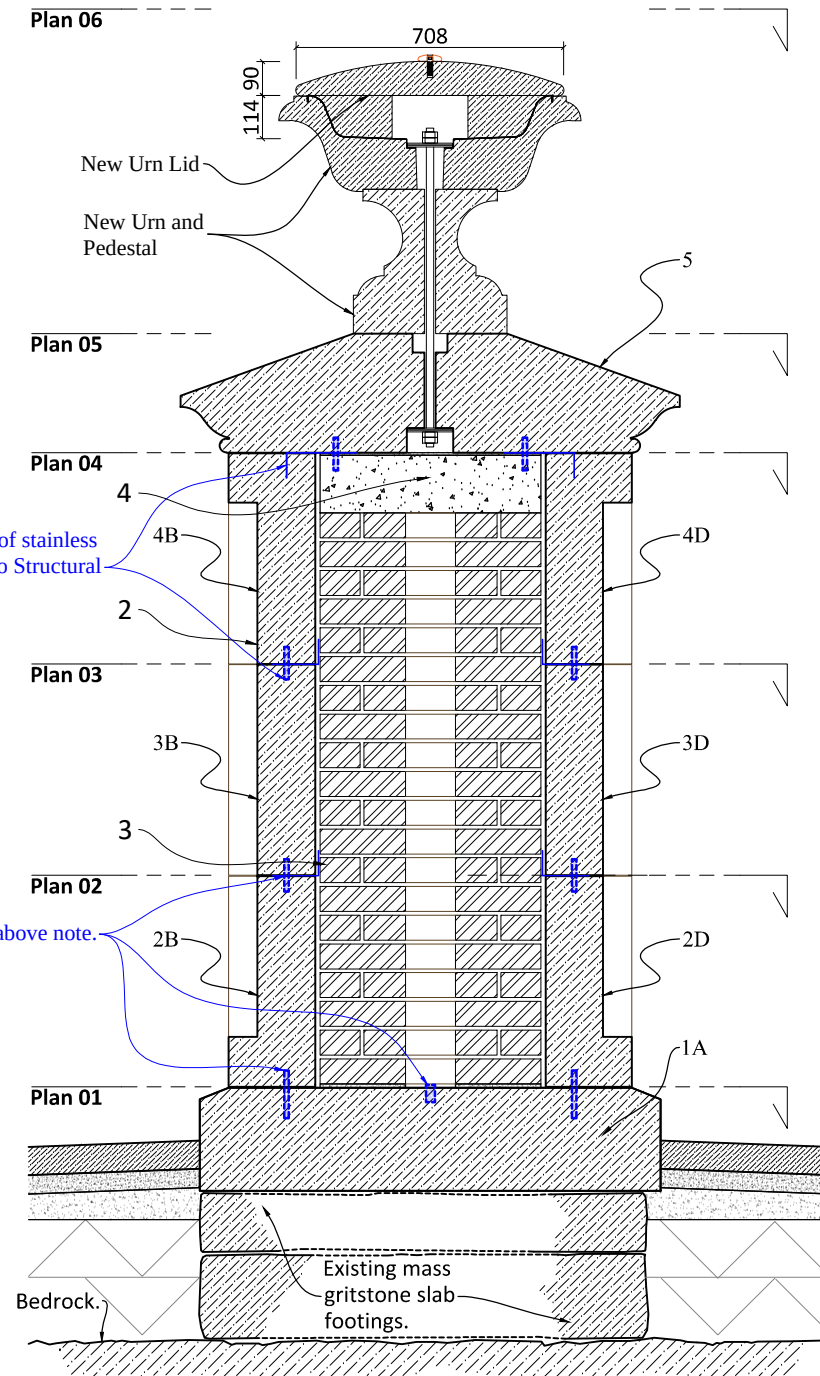
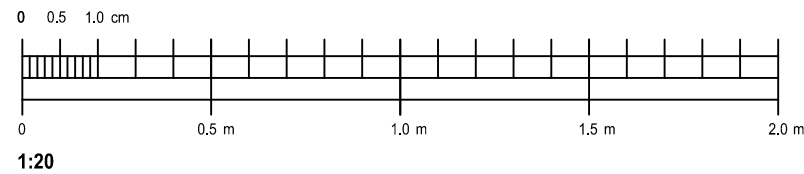
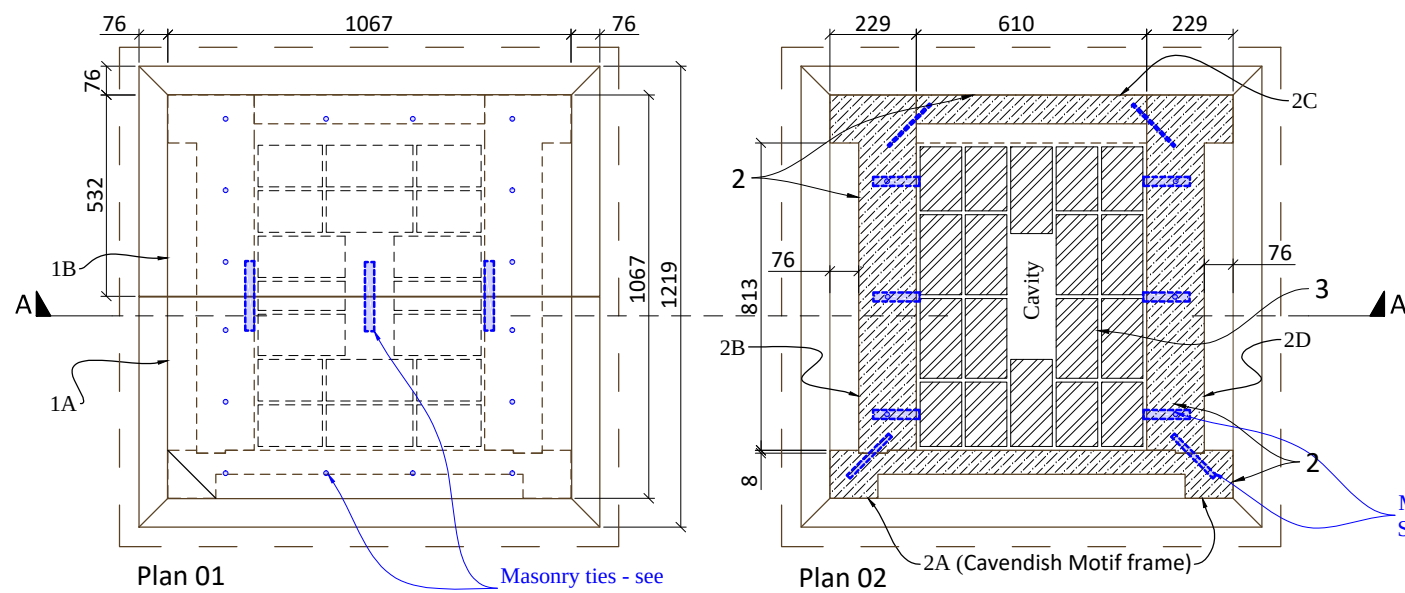
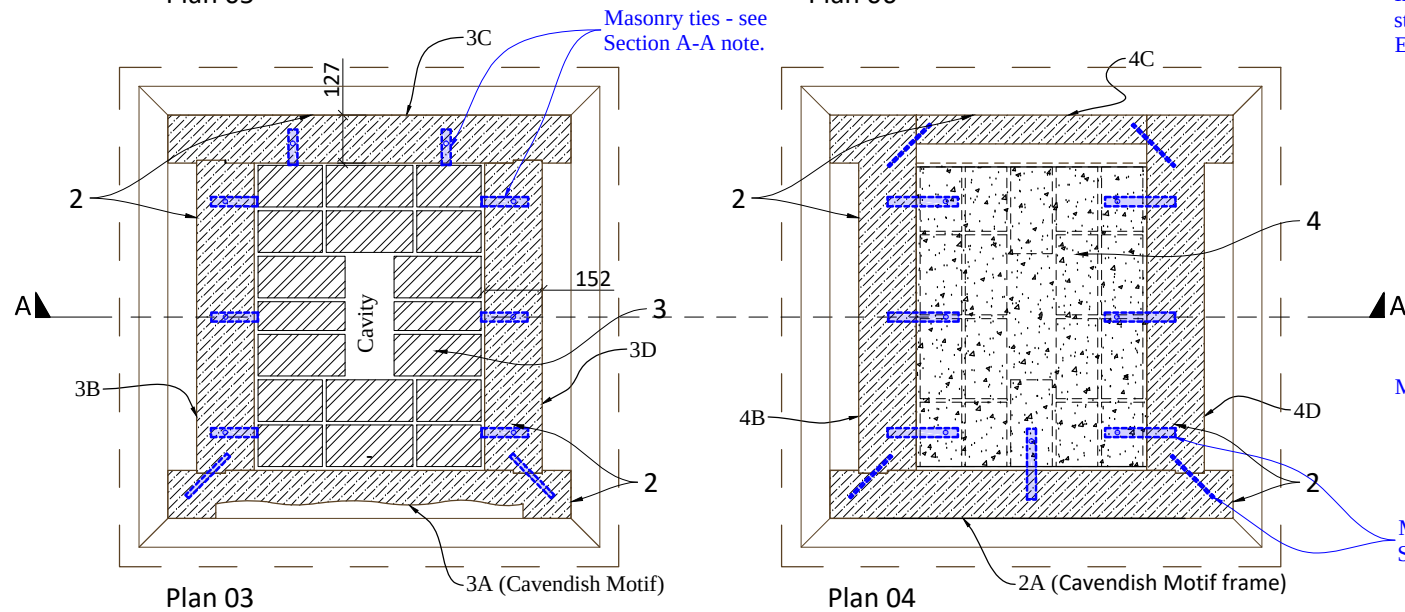
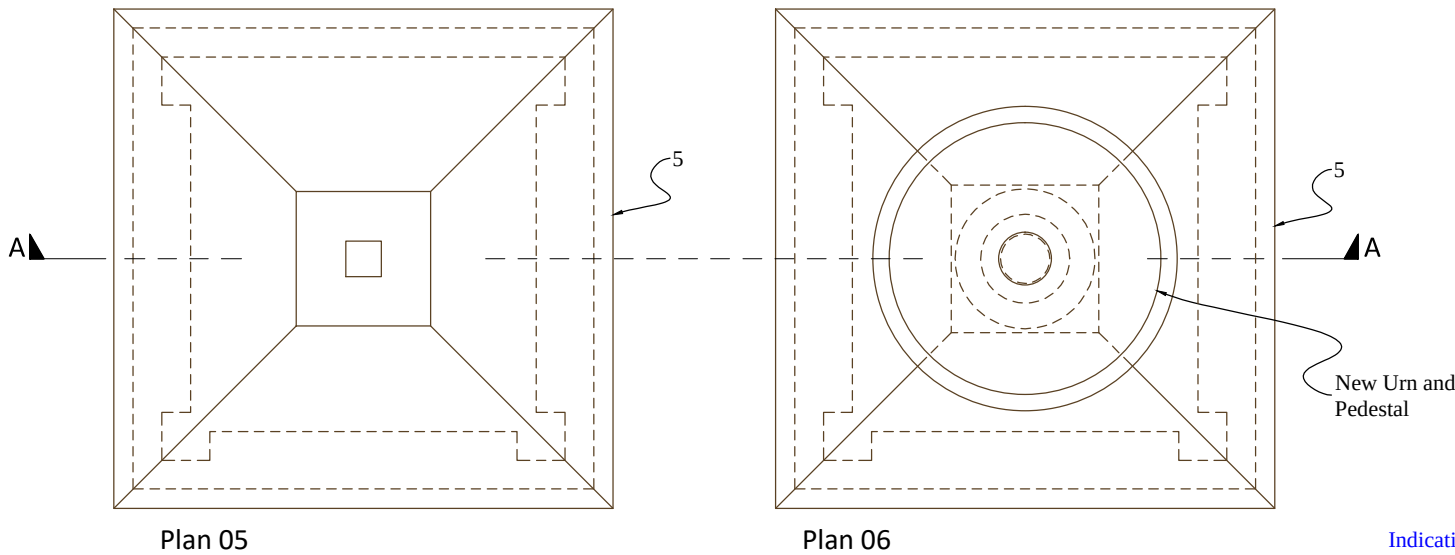


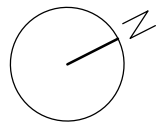

Section A-A

NOTES:

1. The external body of the Conduit is constructed using a prefabricated sandstone panel system, to be assembled on site. The construction method replicates the system used in the original design. The individual panels will be interlocked using pre-cut channels and secured to a brick support structure.
2. The assembly consists of four superimposed levels, each labelled with a level number (1 to 4) and a geographic orientation (A to D). The top cover is marked separately as level 5.
3. New Brick Core - comprising H.G. Matthews Grey Brown 50.3 N/mm² handmade imperial brick (230x110x66mm). 20 courses laid to English Bond with Queen-Closers and King-Closers to form quarter bonds between courses. Brickwork laid with NHL.2 mortar, or a hot-mixed-lime mortar with a pozzolan.
4. Reinforced Concrete Concrete Slab - for the structural support of gritstone cornice. 150mm deep to structural engineers specification.

BENCH
ARCHITECTS

23 TERRACE ROAD
BUXTON
DERBYSHIRE
SK17 6DU
TEL: 01298 23991
info@bencharchitects.co.uk

ARCHITECTURE
HISTORIC BUILDING REPAIR
THE AUTHENTIC INTERIOR

PROJECT:

Eagle Parade Conduit
Eagle Parade
Buxton
Derbyshire
SK17 6EQ

CLIENT:

Buxton Civic Association

SUBJECT:

PROPOSED
CONSTRUCTION
METHOD PLAN

PLANNING AND LISTED BUILDING

DRAWING NO:

24233-P-520-1 C

DATE:

February 2025

Revisions:

B: Scaling note amended.
01.10.2025. C: Project title
changed from Eagle Parade
Drinking Cistern to Eagle
Parade Conduit. Brickwork
core and panel cross
sectional dimensions
amended together with
foundational information
following 16.03.26 survey.
21.04.26.

SCALE:

1:20 @ A3

This drawing and the building works
depicted are the copyright of the
Architect and may not be reproduced
without written permission. Written
dimensions should be followed.