

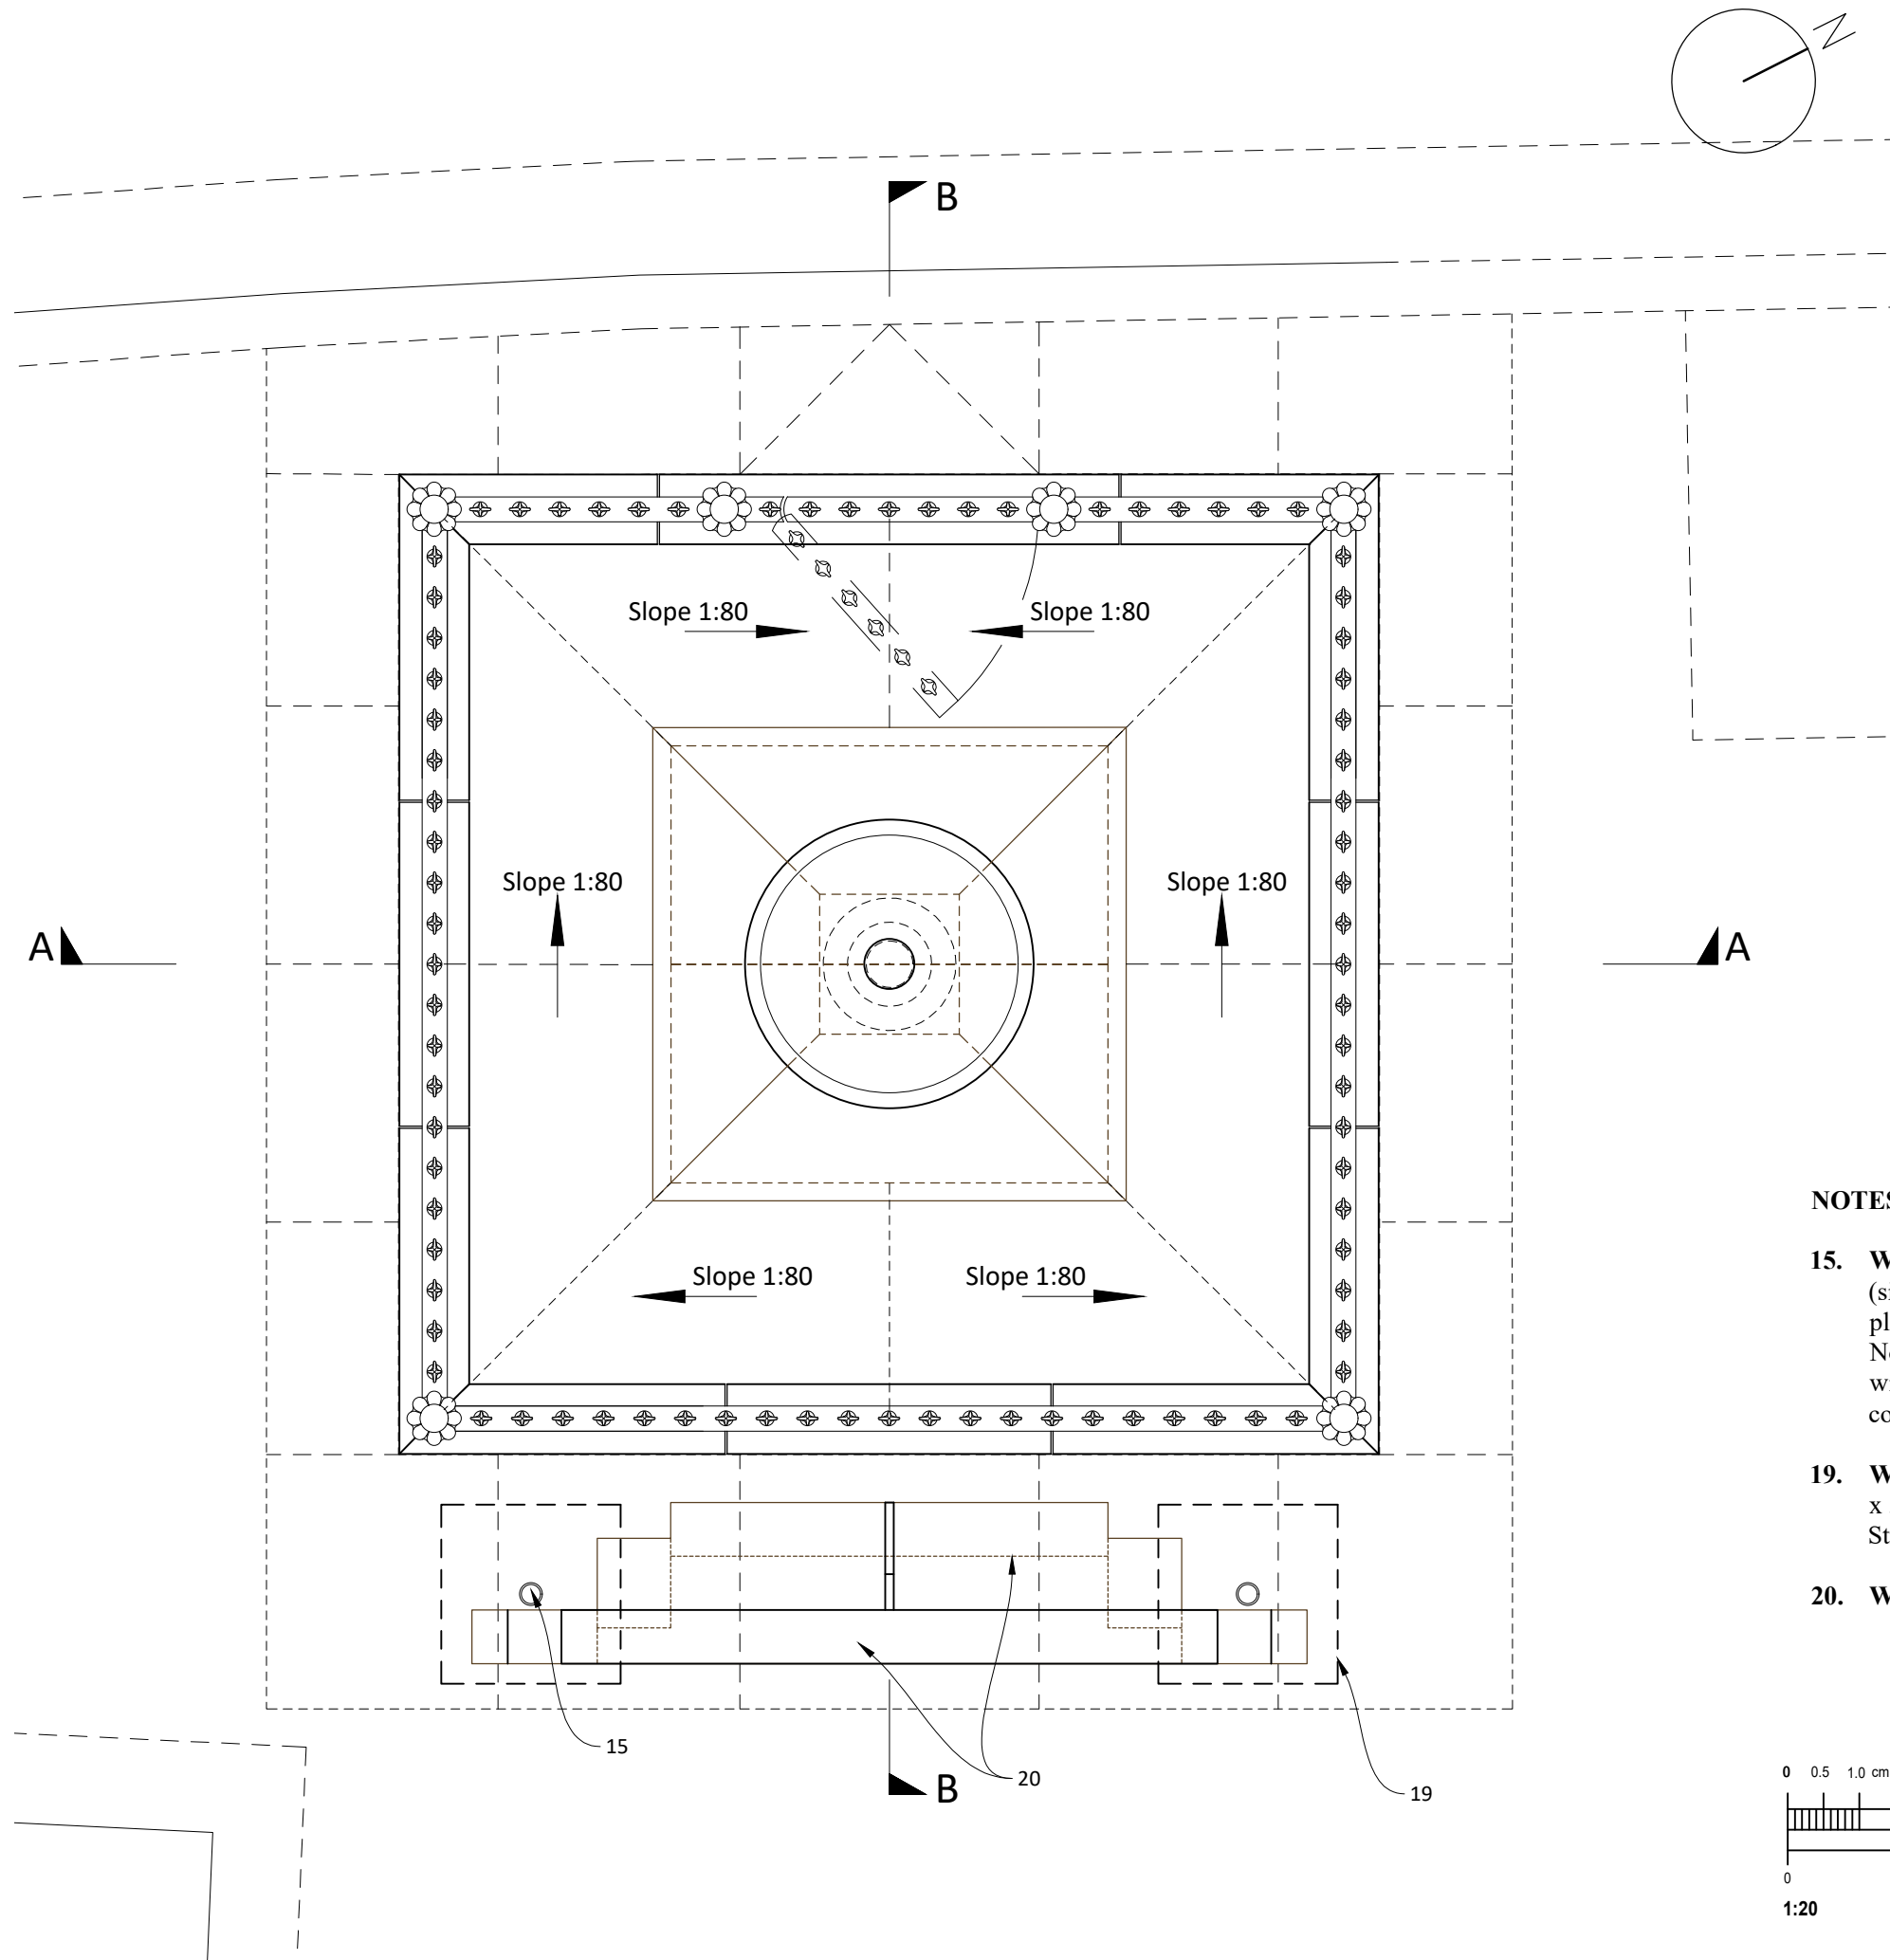


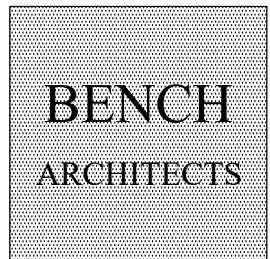

**NOTES:**

- 15. Well Dressing Sockets** - stainless steel CHS tube (size to suit poles) welded to 12mm thick SS base plate approx. 250mm square. Bolted to slab with 4 No M16 HILTI HIT HY200A SS resin anchors with 150mm spacing, 100mm edge distance to concrete base and 150mm embedment.
- 19. Well Dressing Socket Foundation pads.** - 500(W) x 500(L) x 500(H)mm reinforced in-situ concrete to Structural Engineers design.
- 20. Well Dressing assembly.**

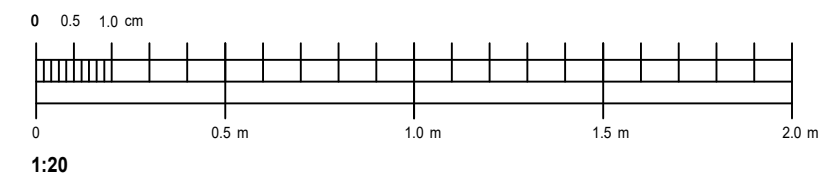

23 TERRACE ROAD  
BUXTON  
DERBYSHIRE  
SK17 6DU  
TEL: 01298 23991  
info@bencharchitects.co.uk

ARCHITECTURE  
HISTORIC BUILDING REPAIR  
THE AUTHENTIC INTERIOR

**PROJECT:**

Eagle Parade Conduit  
Eagle Parade  
Buxton  
Derbyshire  
SK17 6EQ

**CLIENT:**

Buxton Civic Association

**SUBJECT:**

PROPOSED  
PLAN WITH WELL  
DRESSING

**PLANNING AND  
LISTED BUILDING**

**DRAWING NO:**

24233-P-520-2 C

**DATE:**

September 2025

**Revisions:**

A: Scaling note amended.  
01.10.2025. B:Project title  
changed from Eagle Parade  
Drinking Cistern to Eagle  
Parade Conduit. Railings  
following 16.03.26 survey.  
22.04.26.  
C: Scale note revised -  
13.05.2026

**SCALE:**

1:20 @ A3

This drawing and the building works  
depicted are the copyright of the  
Architect and may not be reproduced  
without written permission. Written  
dimensions should be followed.