


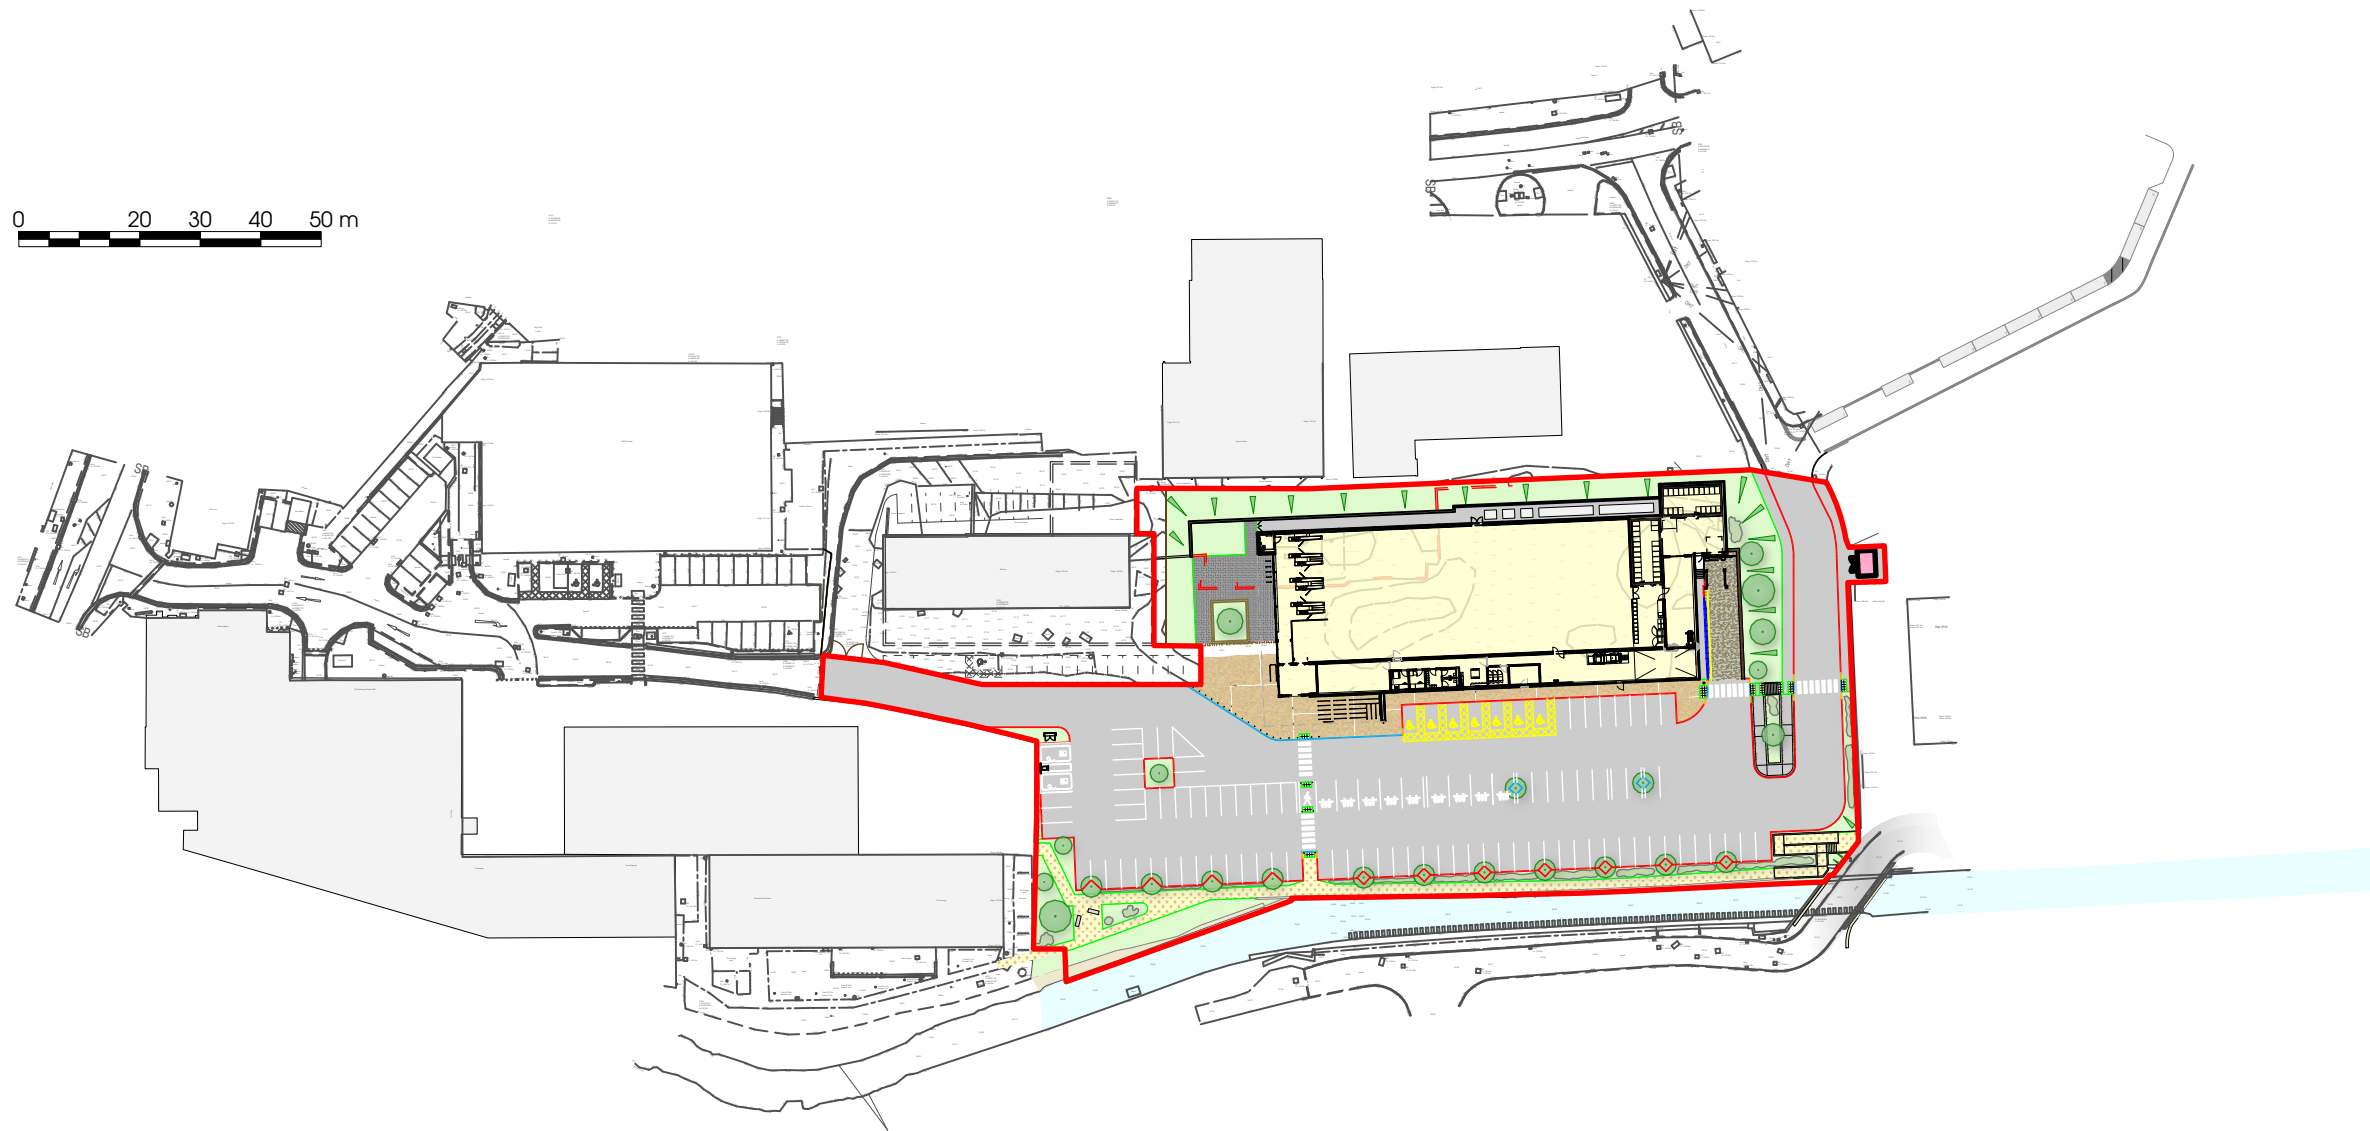

Rev	Date	Description	By	Drawn
A	02/02/2025	Existing layout amended.	KE	

htcarchitects

York Place Studio
8 Britannia Street
Leeds
LS1 2DZ
T: (0113) 244 3457

W: www.htcarchitects.co.uk
E: info@htcarchitects.co.uk

client



Lidl GB Ltd

project

Mill Street
Glossop

drawing title

Site Location Plan

date November 2025

status Planning

scale 1:1250 @ A3

drawn KE checked MH

job no. 1821 dwg no. P424 rev. A