




Proposed West Elevation
1:50

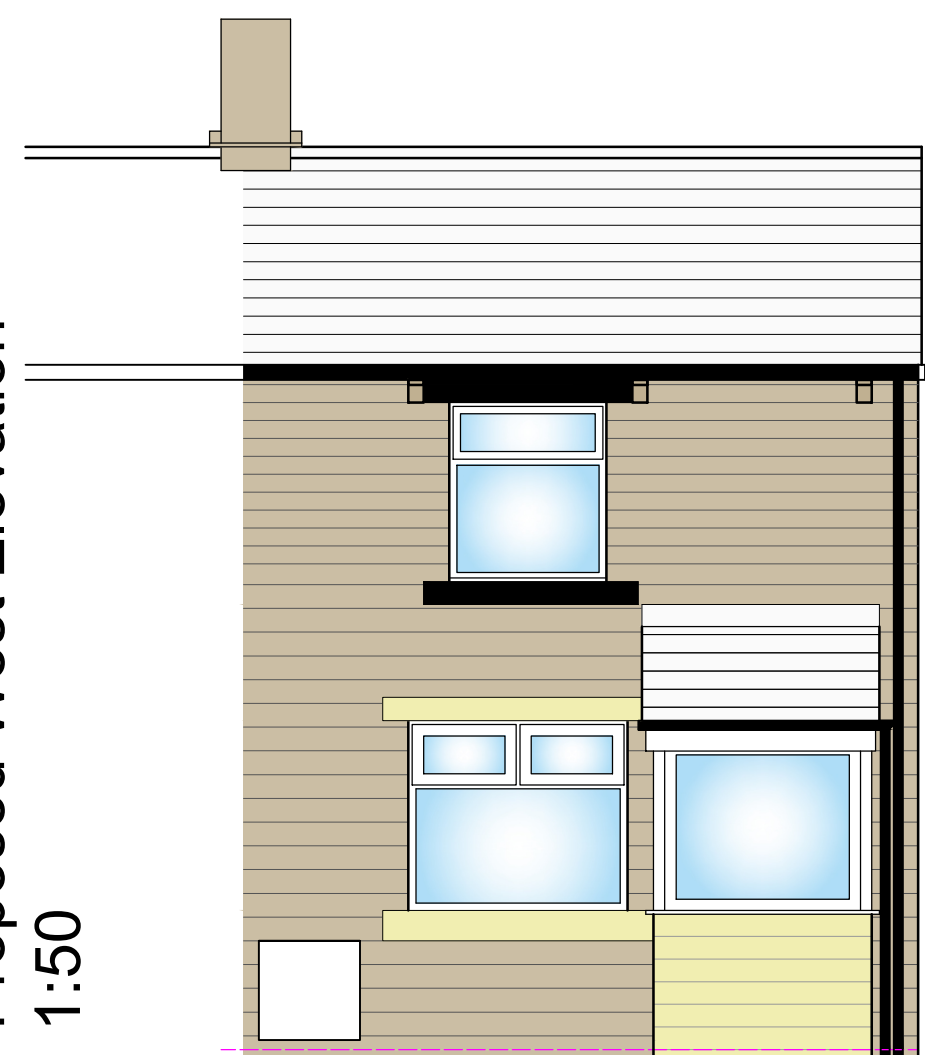



Proposed South Elevation
1:50

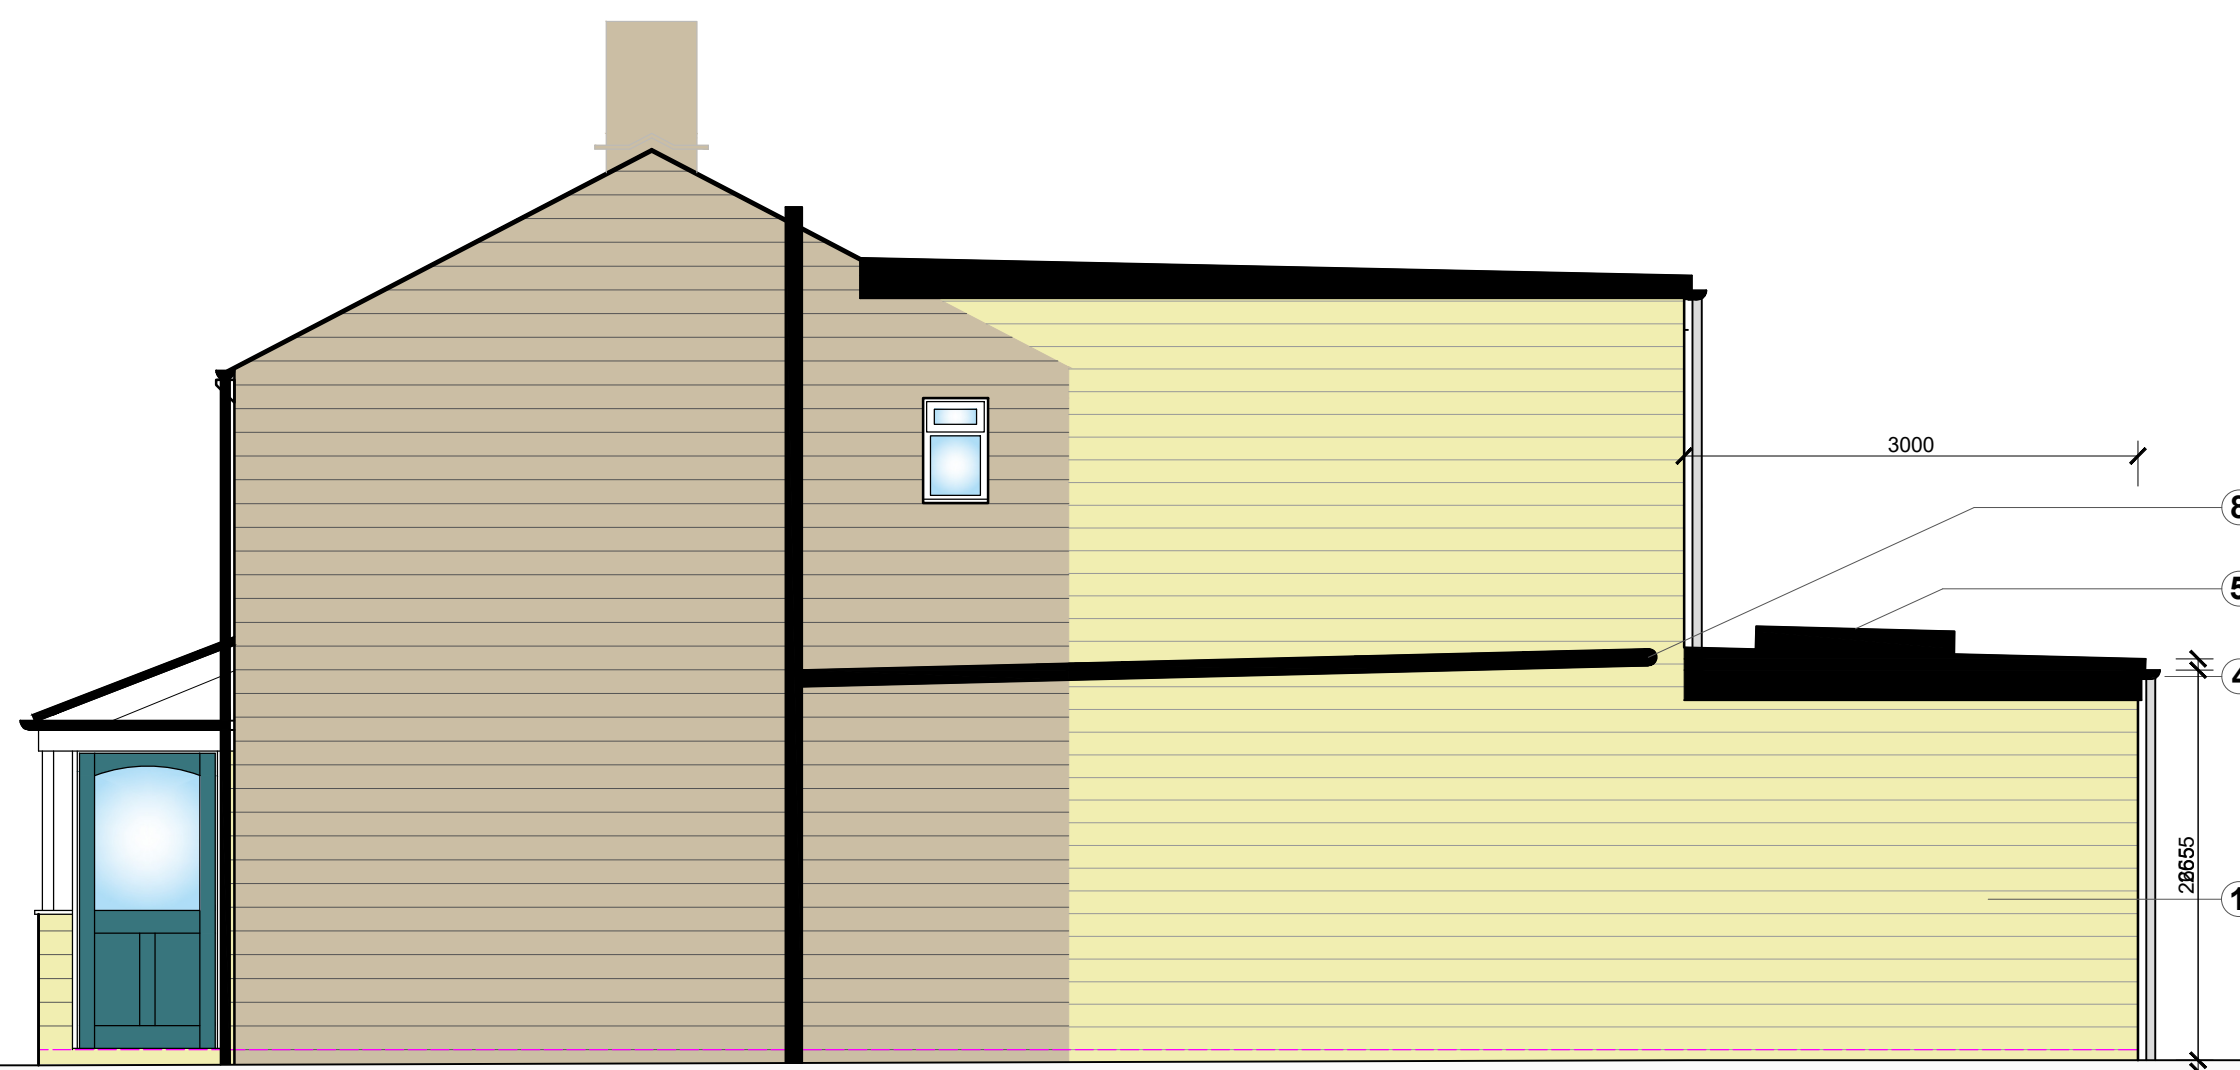


Proposed East Elevation
1:50

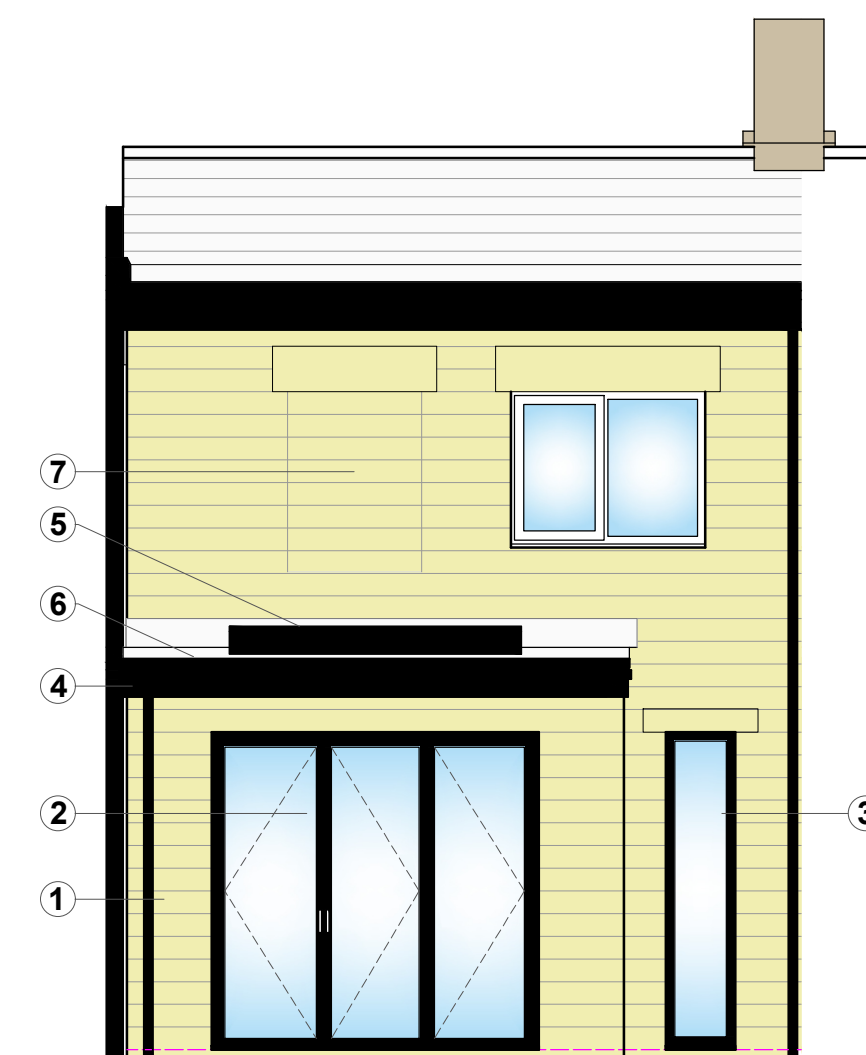


Proposed North Elevation
1:50

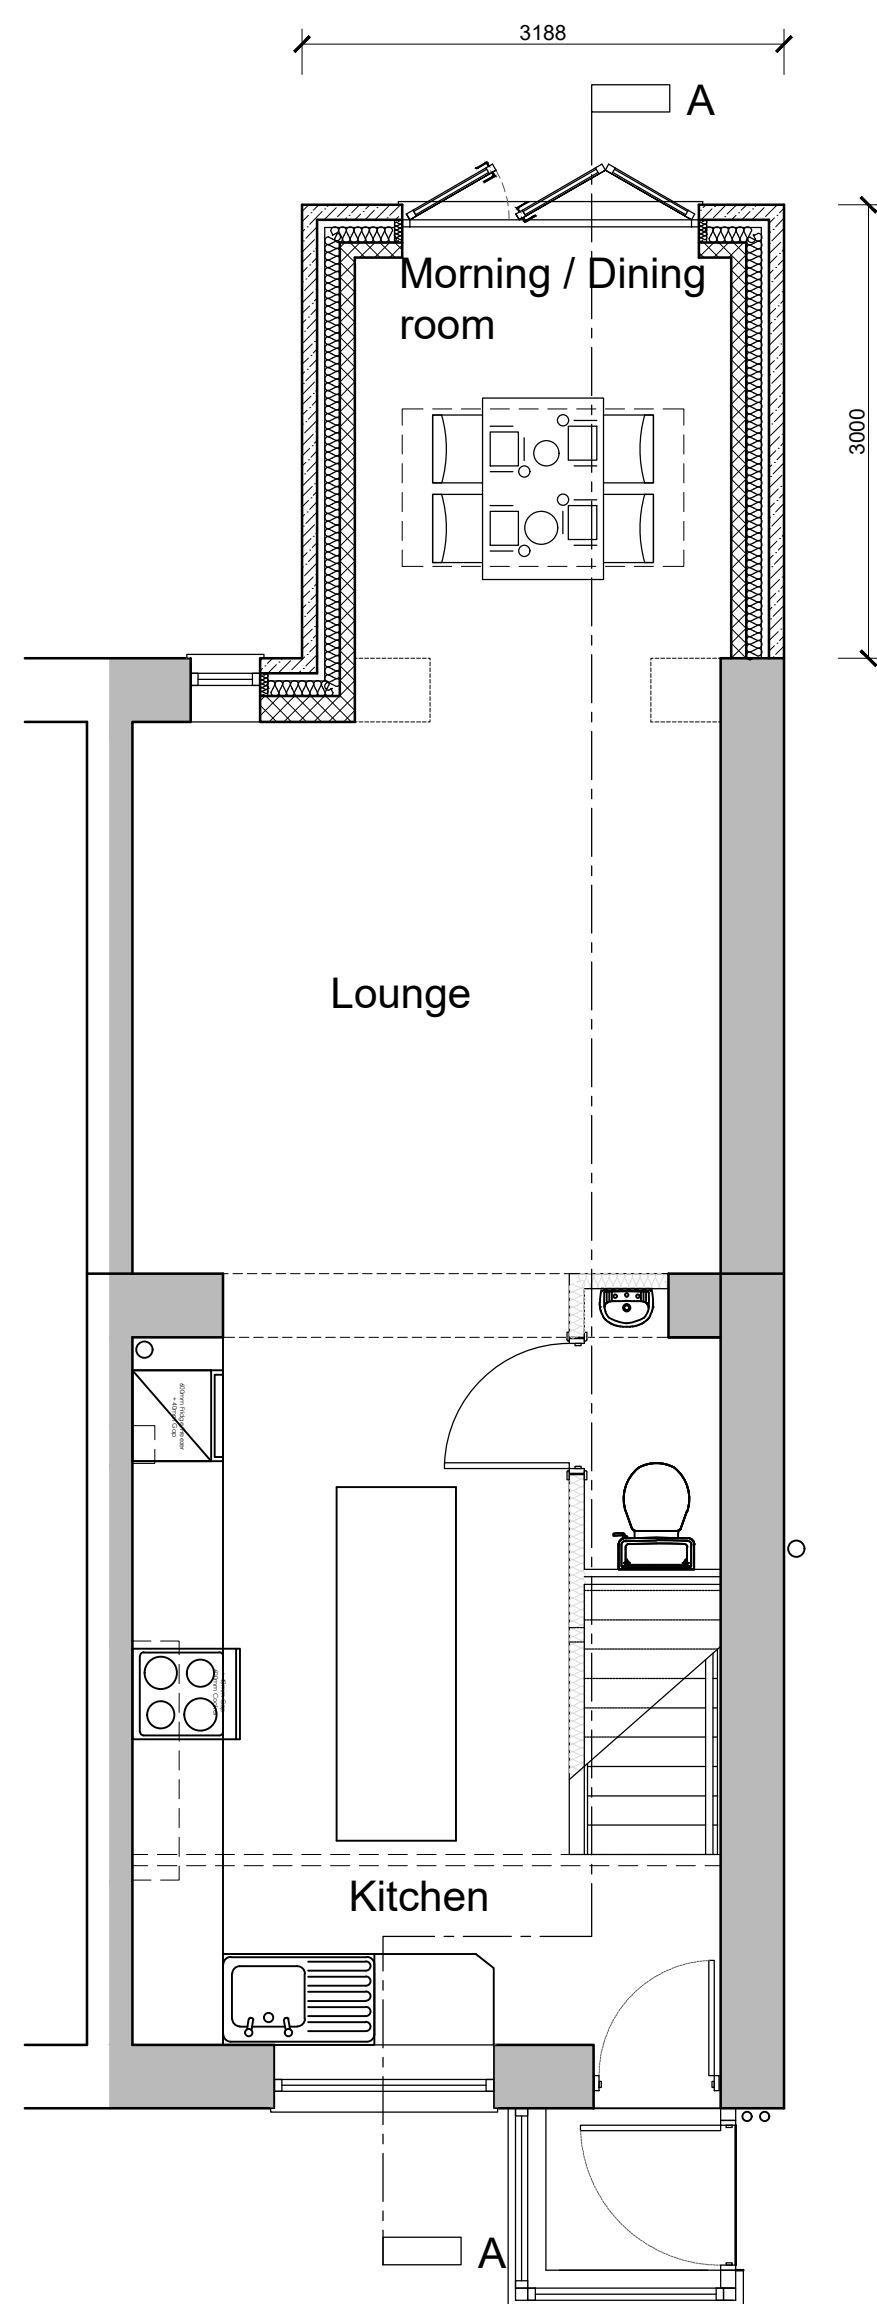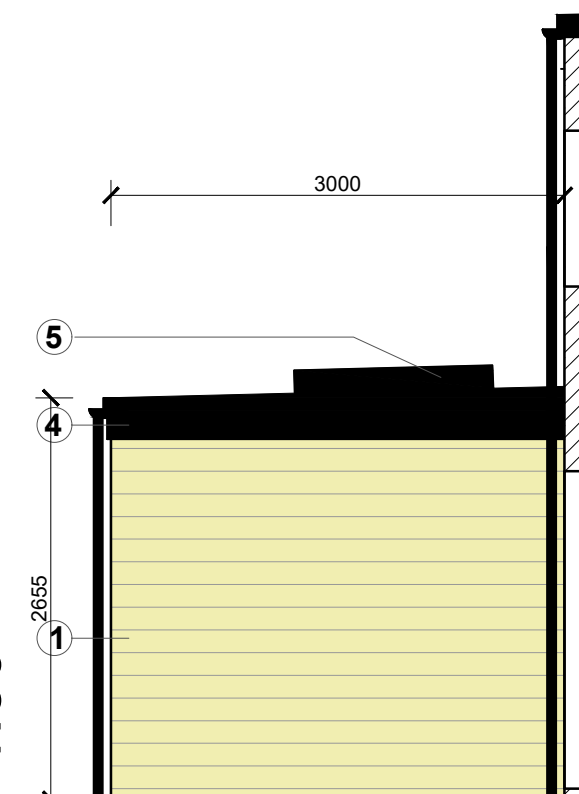

Proposed Ground Floor
Plan 1:50

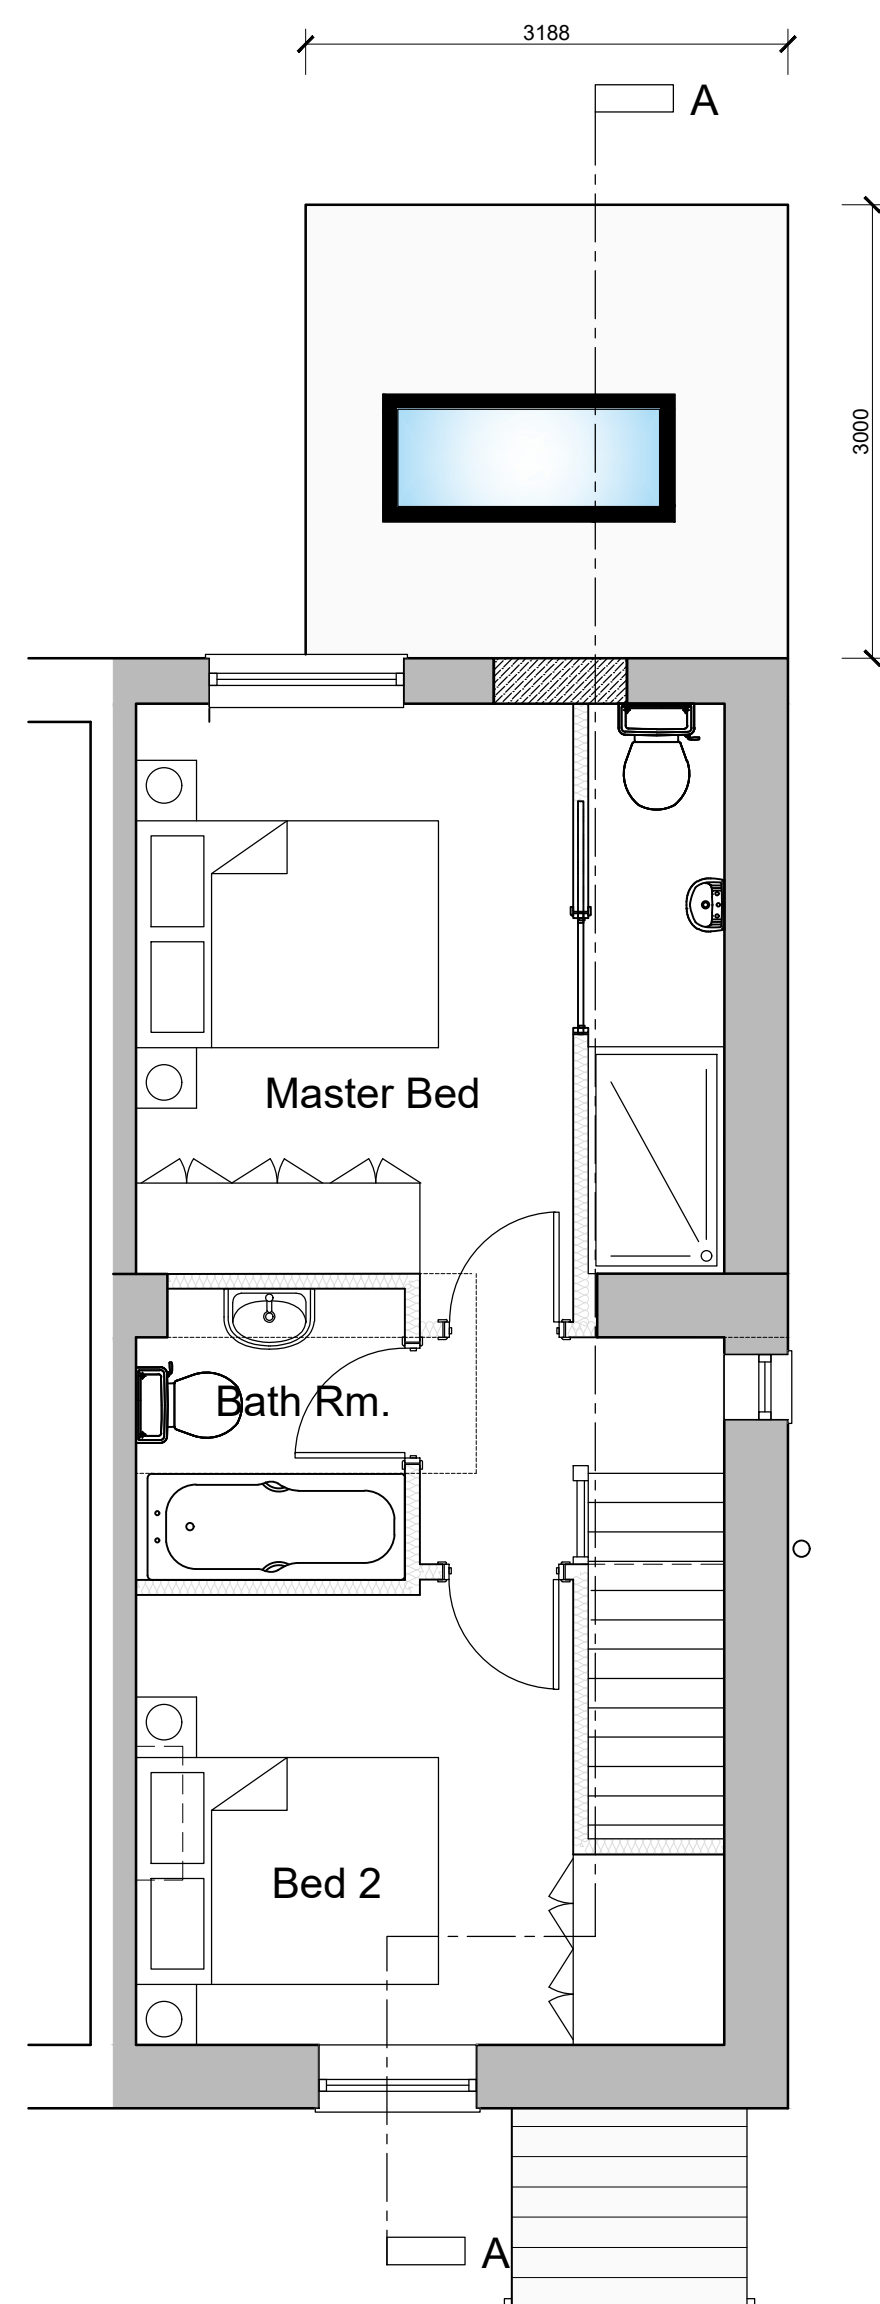

Proposed First Floor Plan
1:50

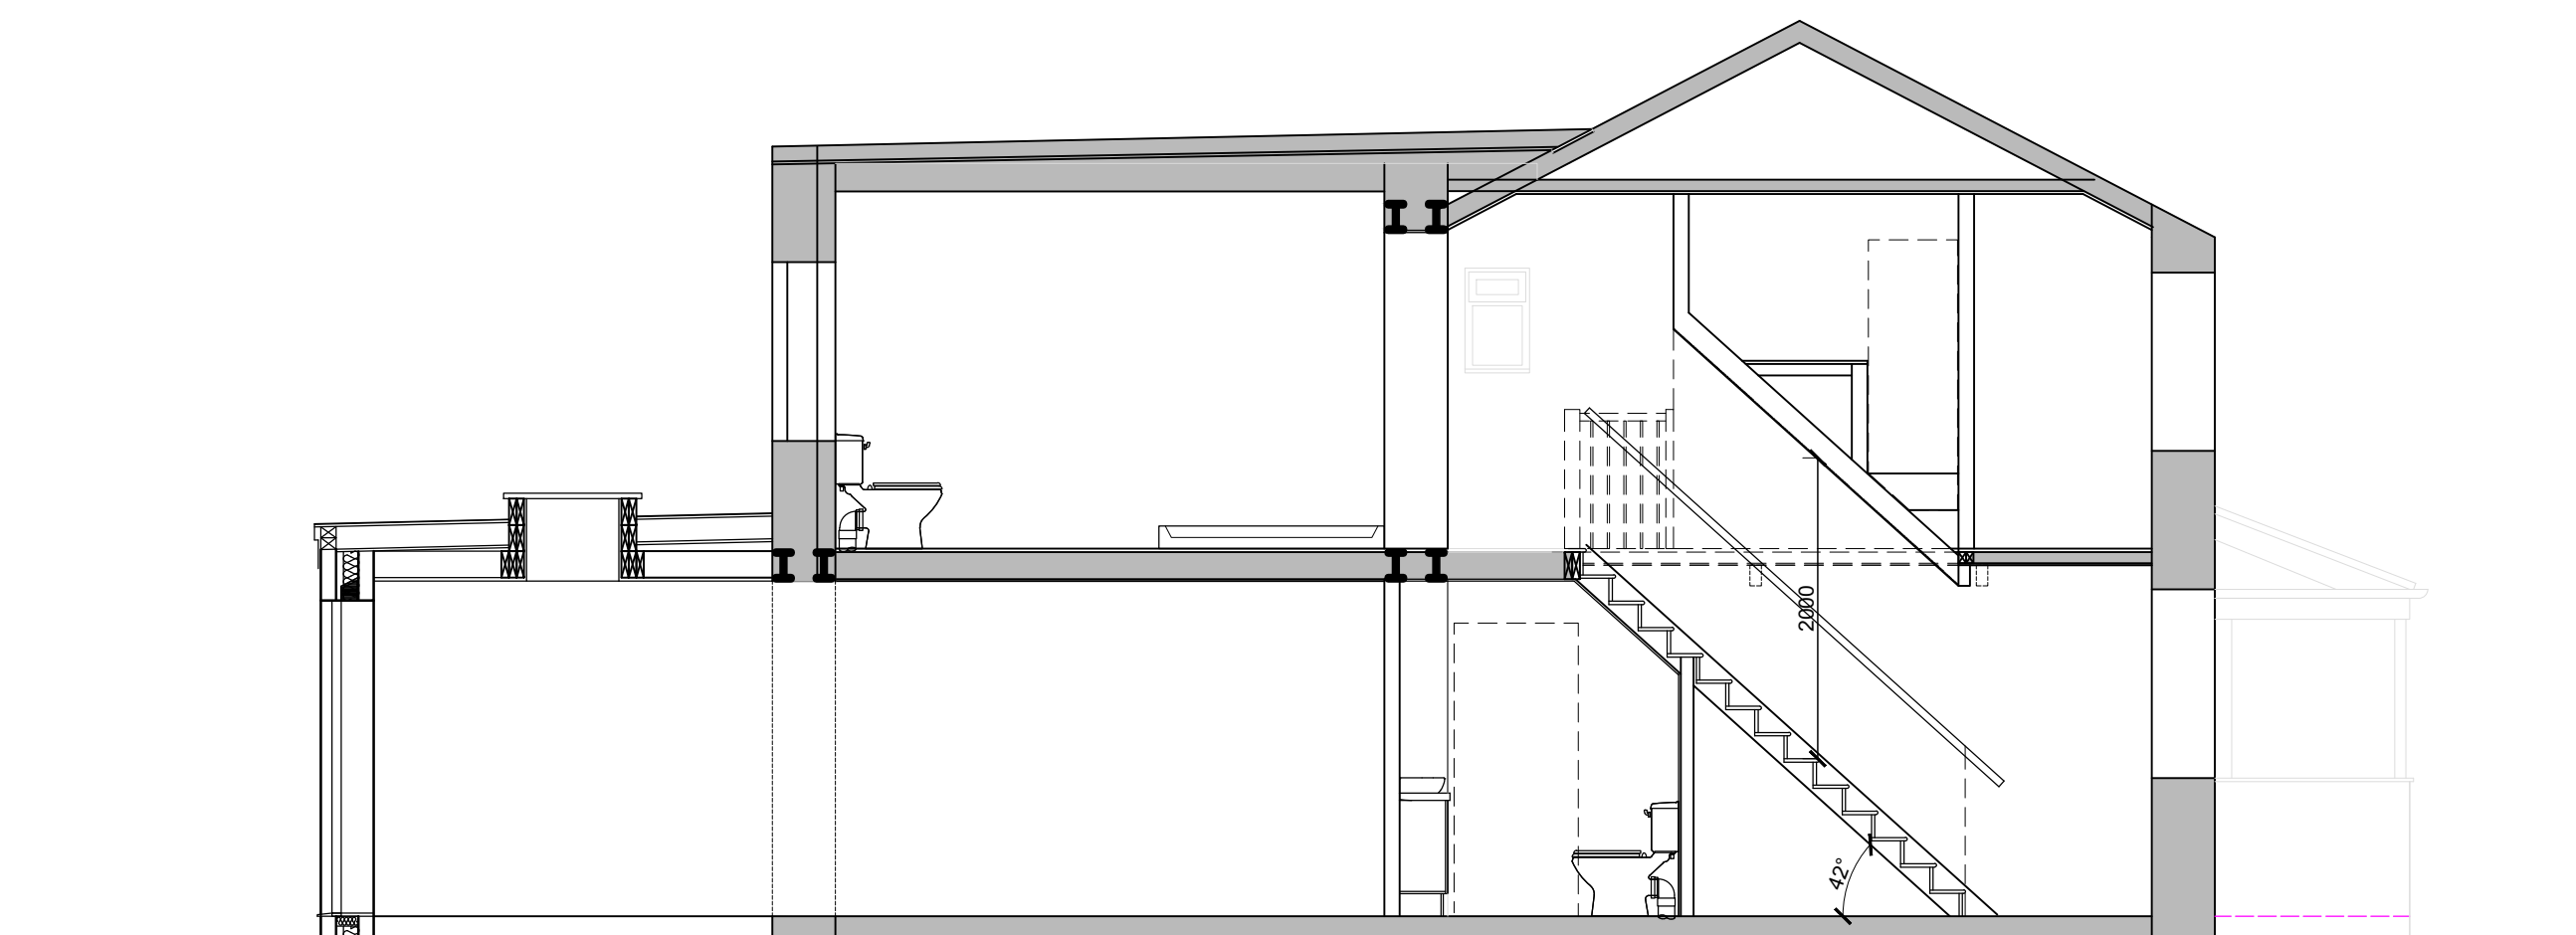

Proposed Section A-A
1:50

Legend

- 01 - Proposed Reconstituted Stone Block To Match Existing Rear Elevation
- 02 - Proposed Bi-Fold Door Material Colour Anthracite RAL 7016
- 03 - Proposed Double Glazed Parallel Opening Window Material, Colour Anthracite RAL 7016
- 04 - Proposed RWGs & Fascia To Be Black uPVC To Match Existing Rear Elevation
- 05 - Proposed Roof Light
- 06 - Proposed Single Ply Roofing Membrane (Grey)
- 07 - Existing Bathroom Window Structural Opening to Be Blocked Up to Match Existing Recon Stone
- 08 - Proposed Soil Pipe To Service The New En-suite

1:50 0 0.5 1 1.5 2 2.5 metres

Scale @1:50 Sheet @ A1
10 Jordan Street, Glossop.
SK13 8QG
Rev A
004 Proposed Plan & Elevation