




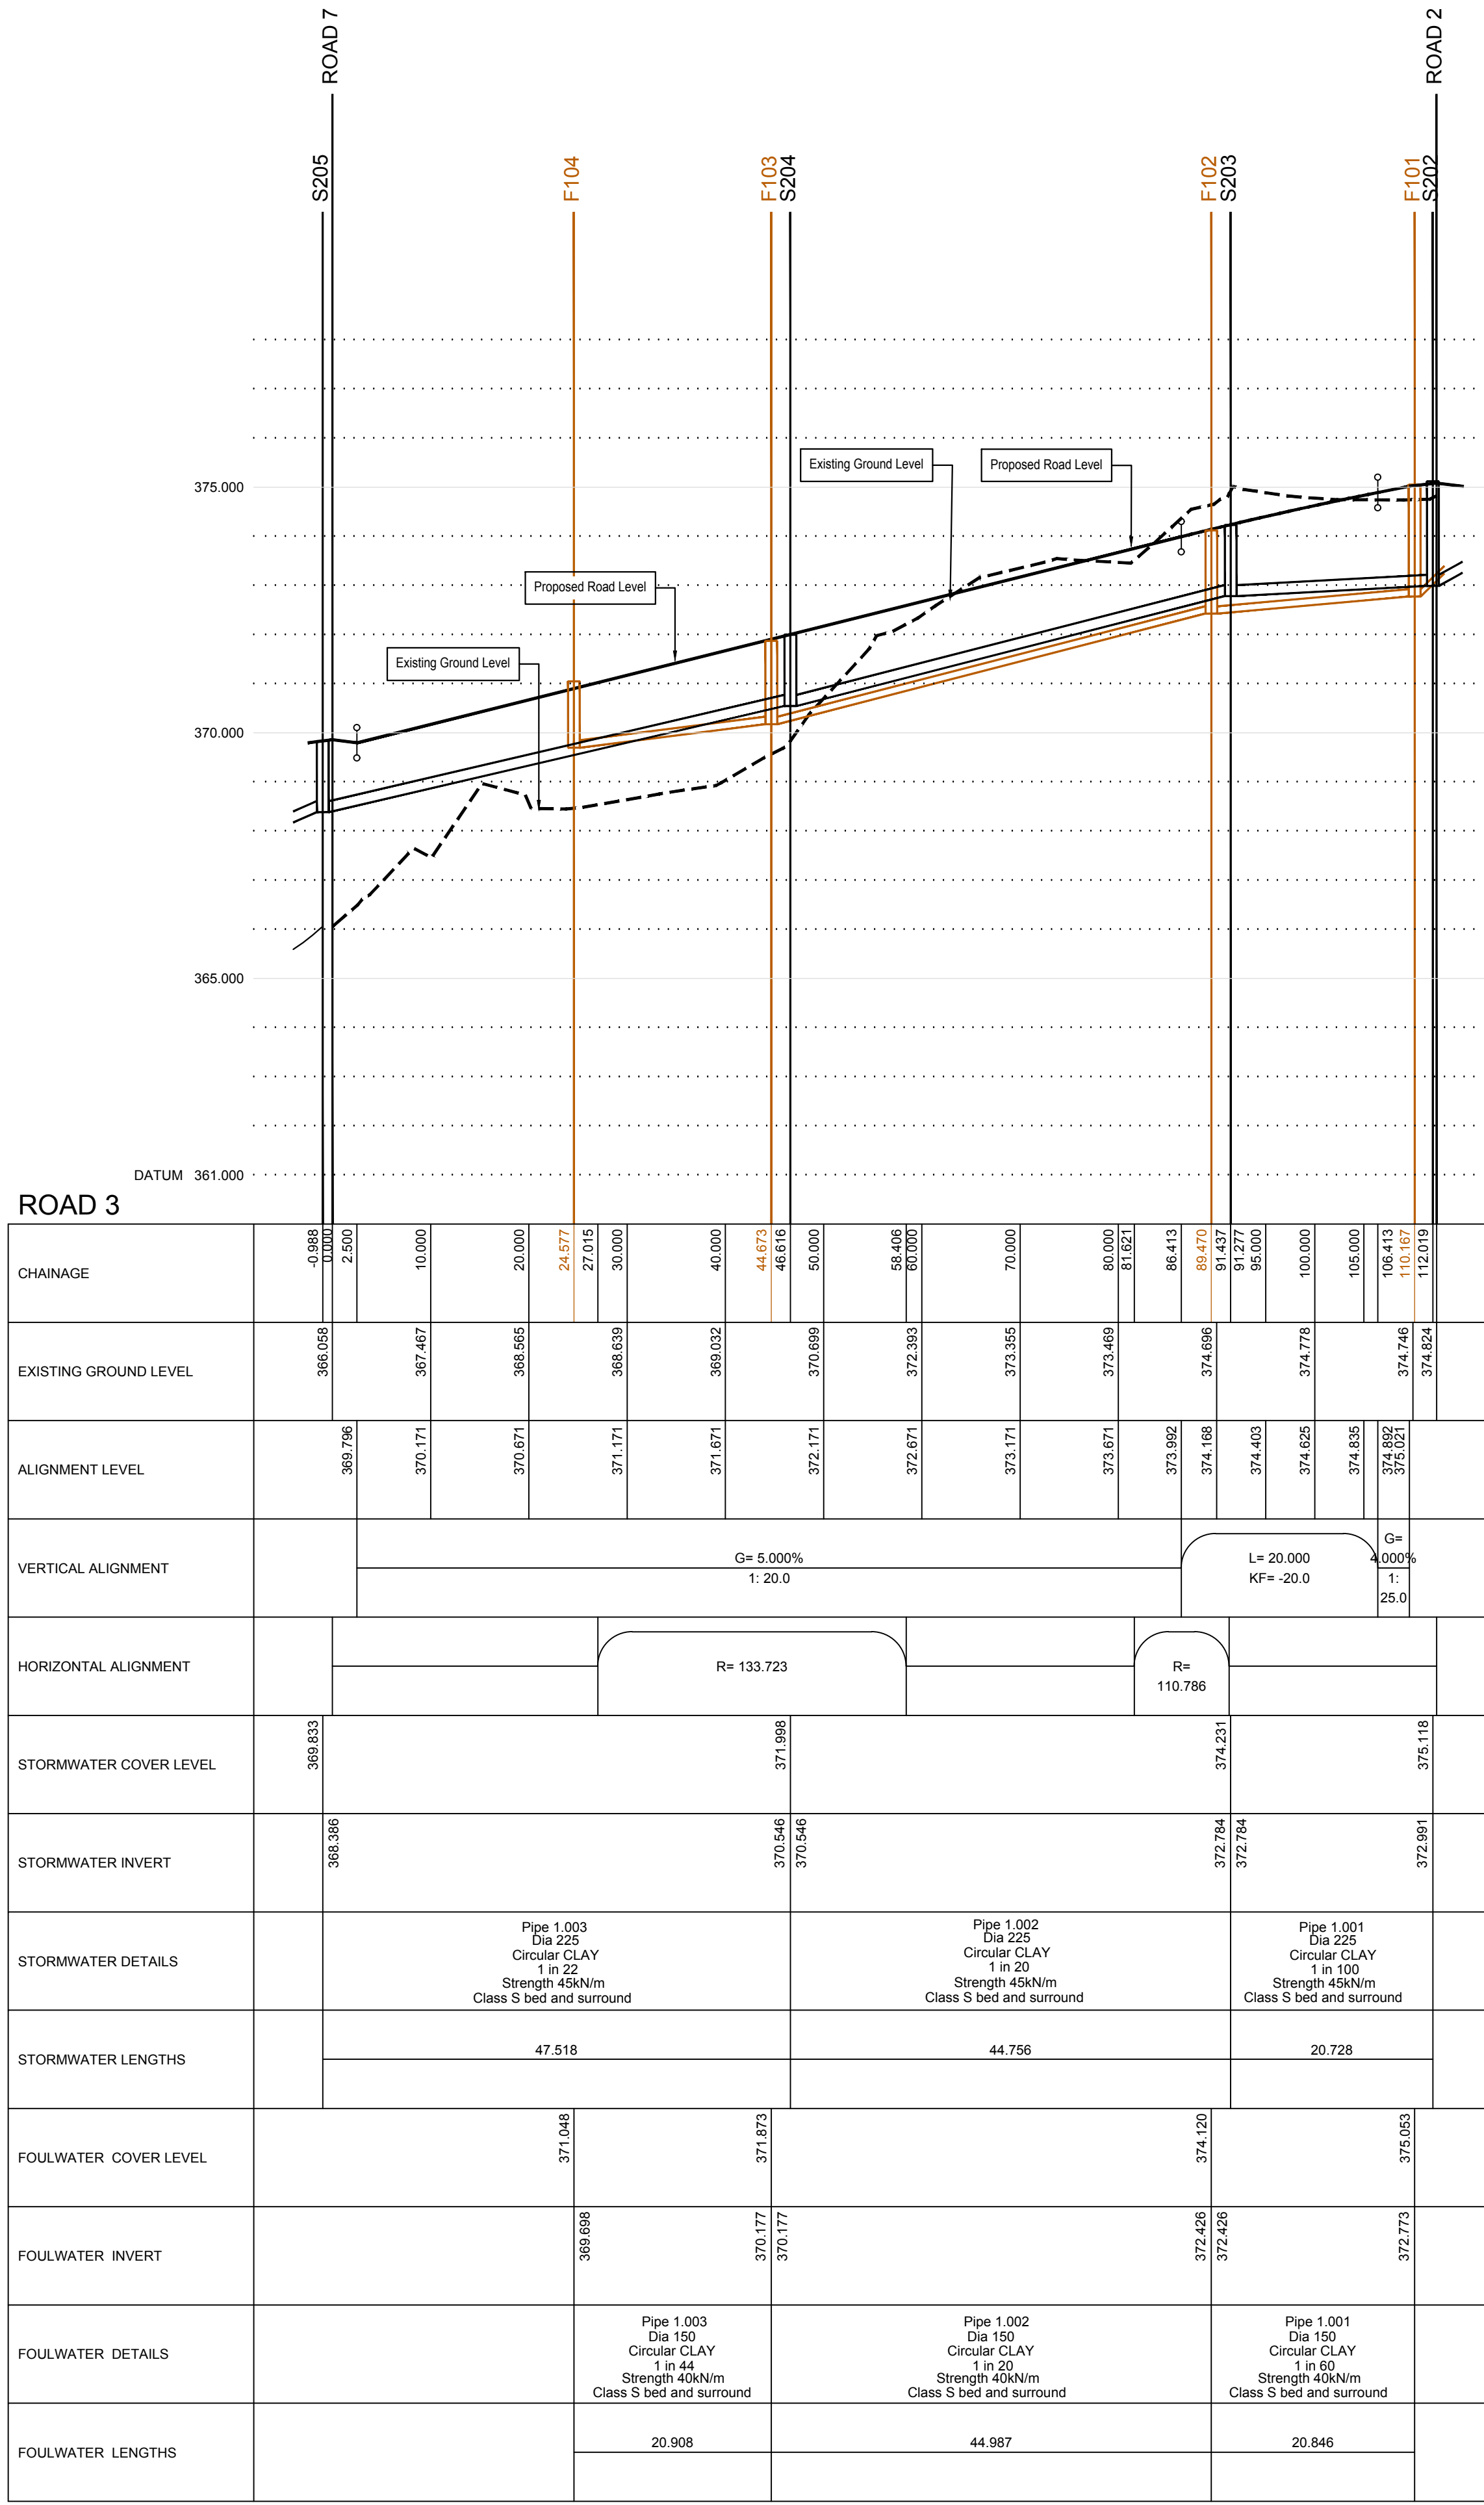


Road 3
Scale: 1:500 Horizontal
1:100 Vertical

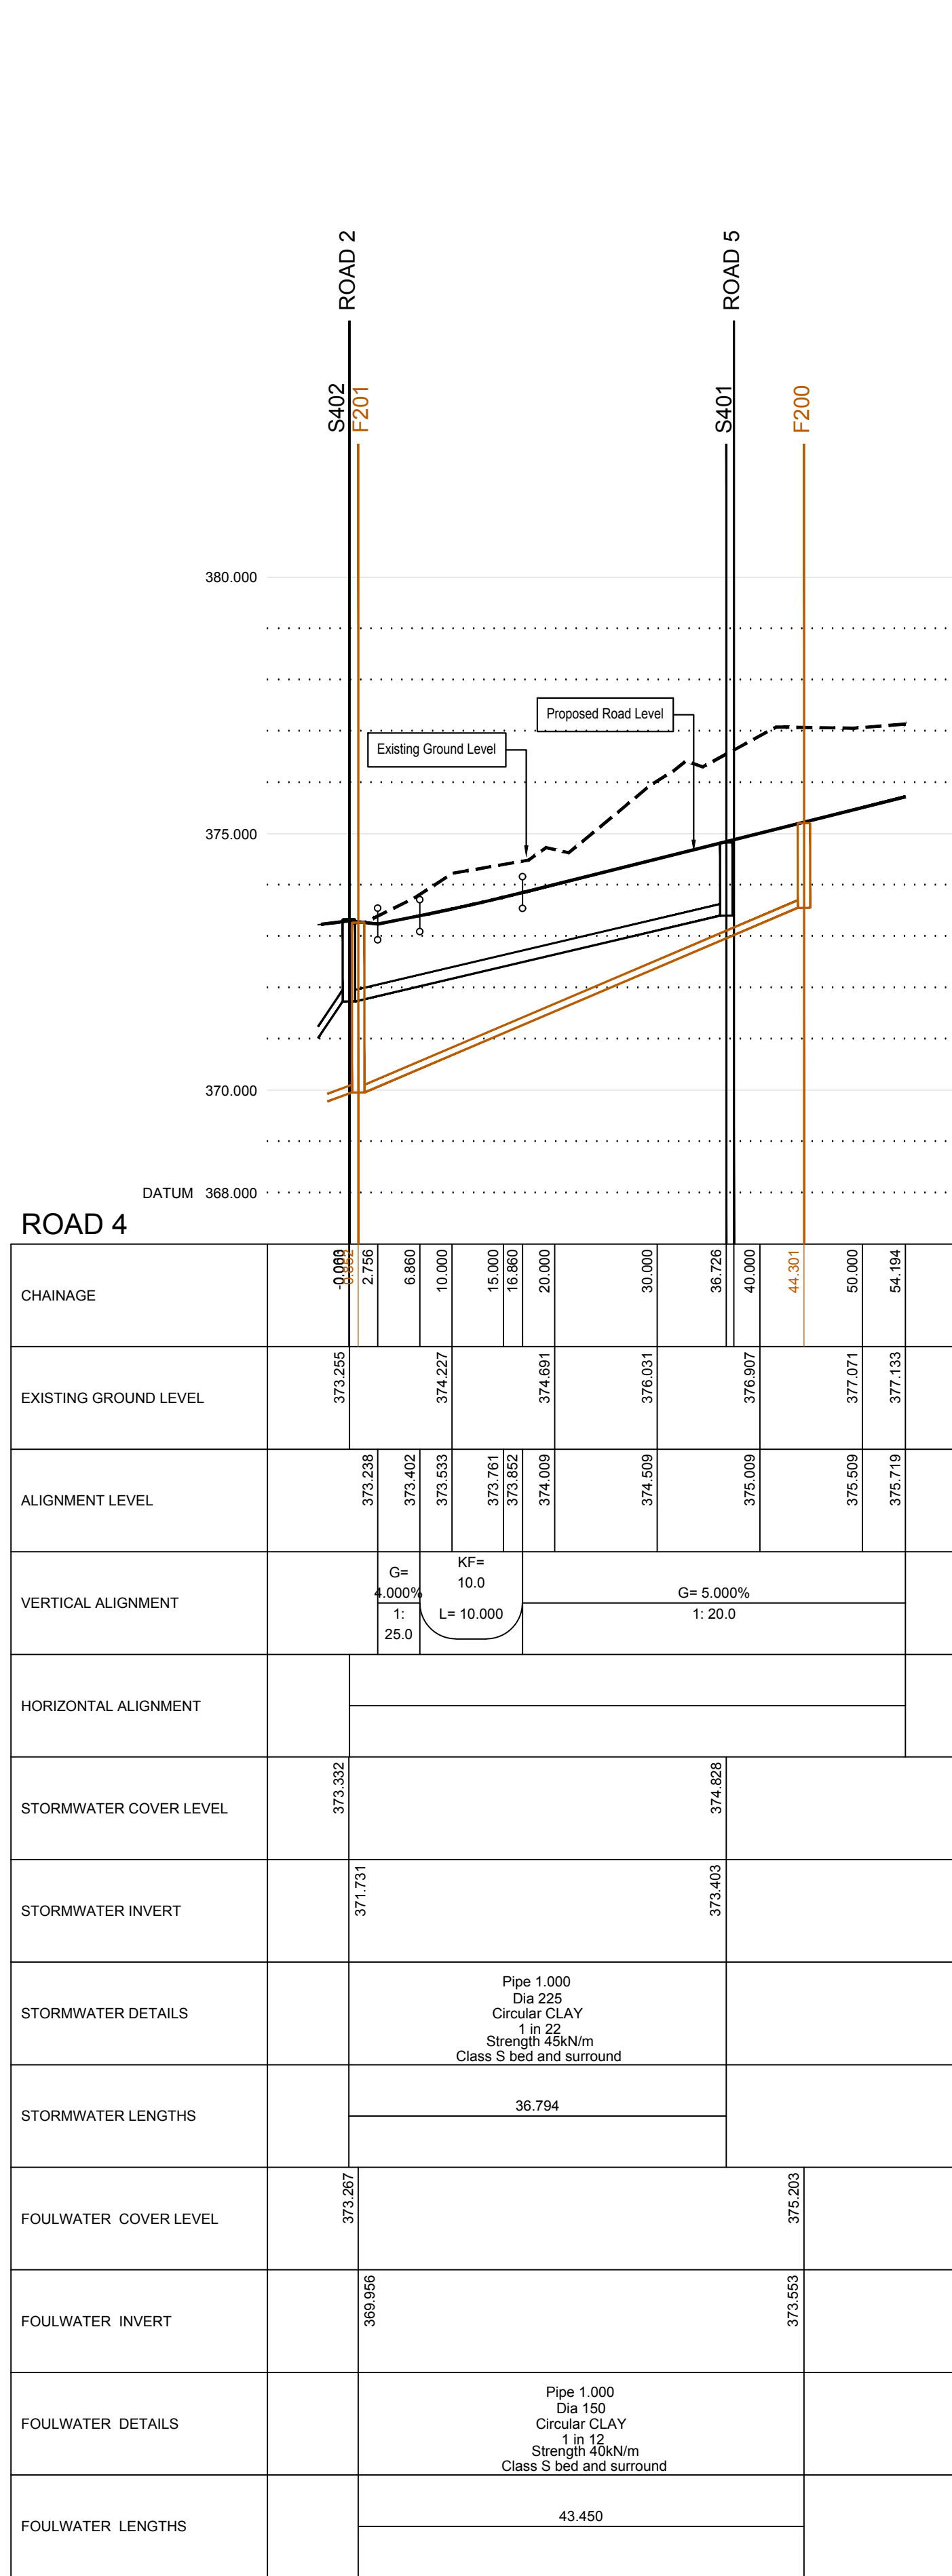

Road 4
Scale: 1:500 Horizontal
1:100 Vertical

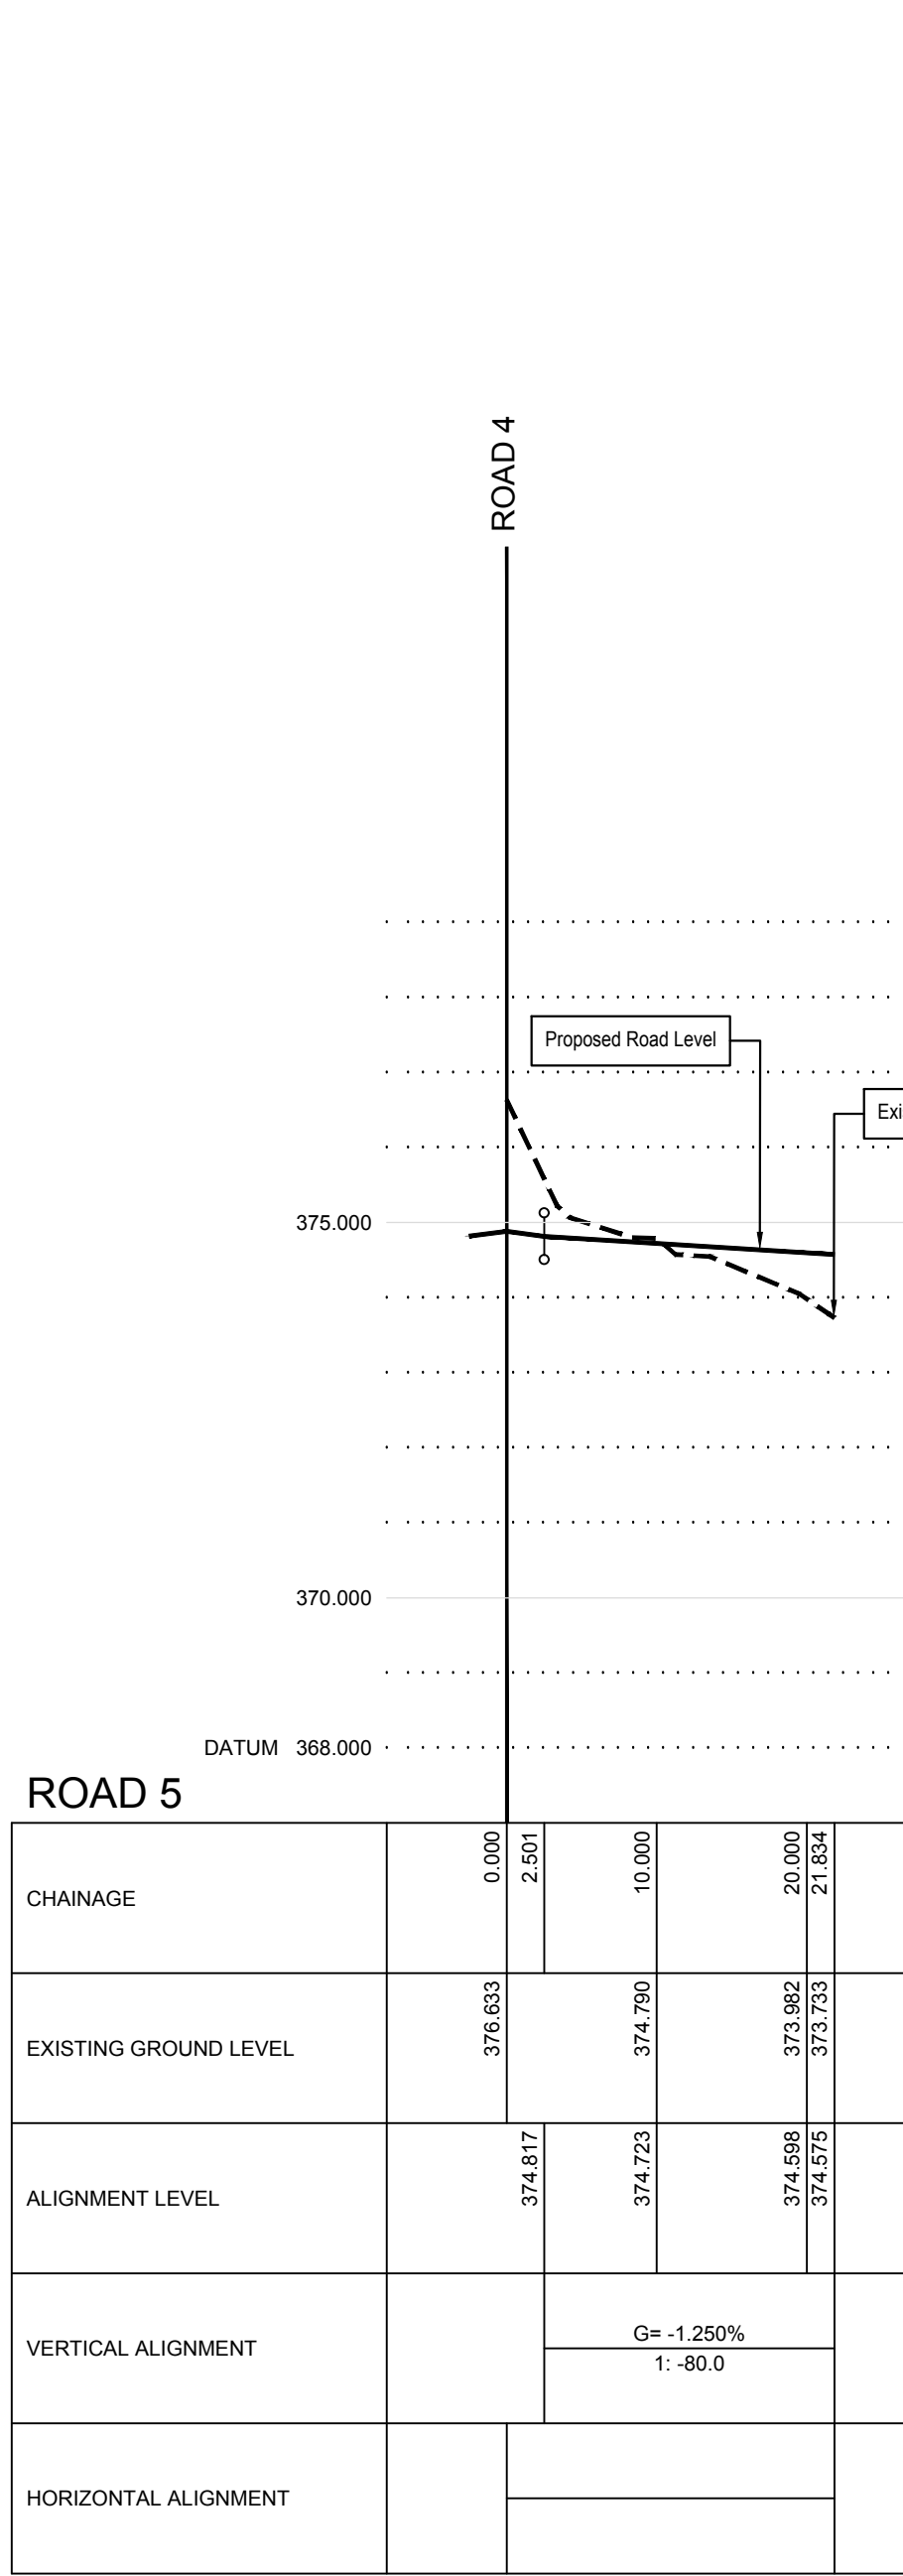

Road 5
Scale: 1:500 Horizontal
1:100 Vertical

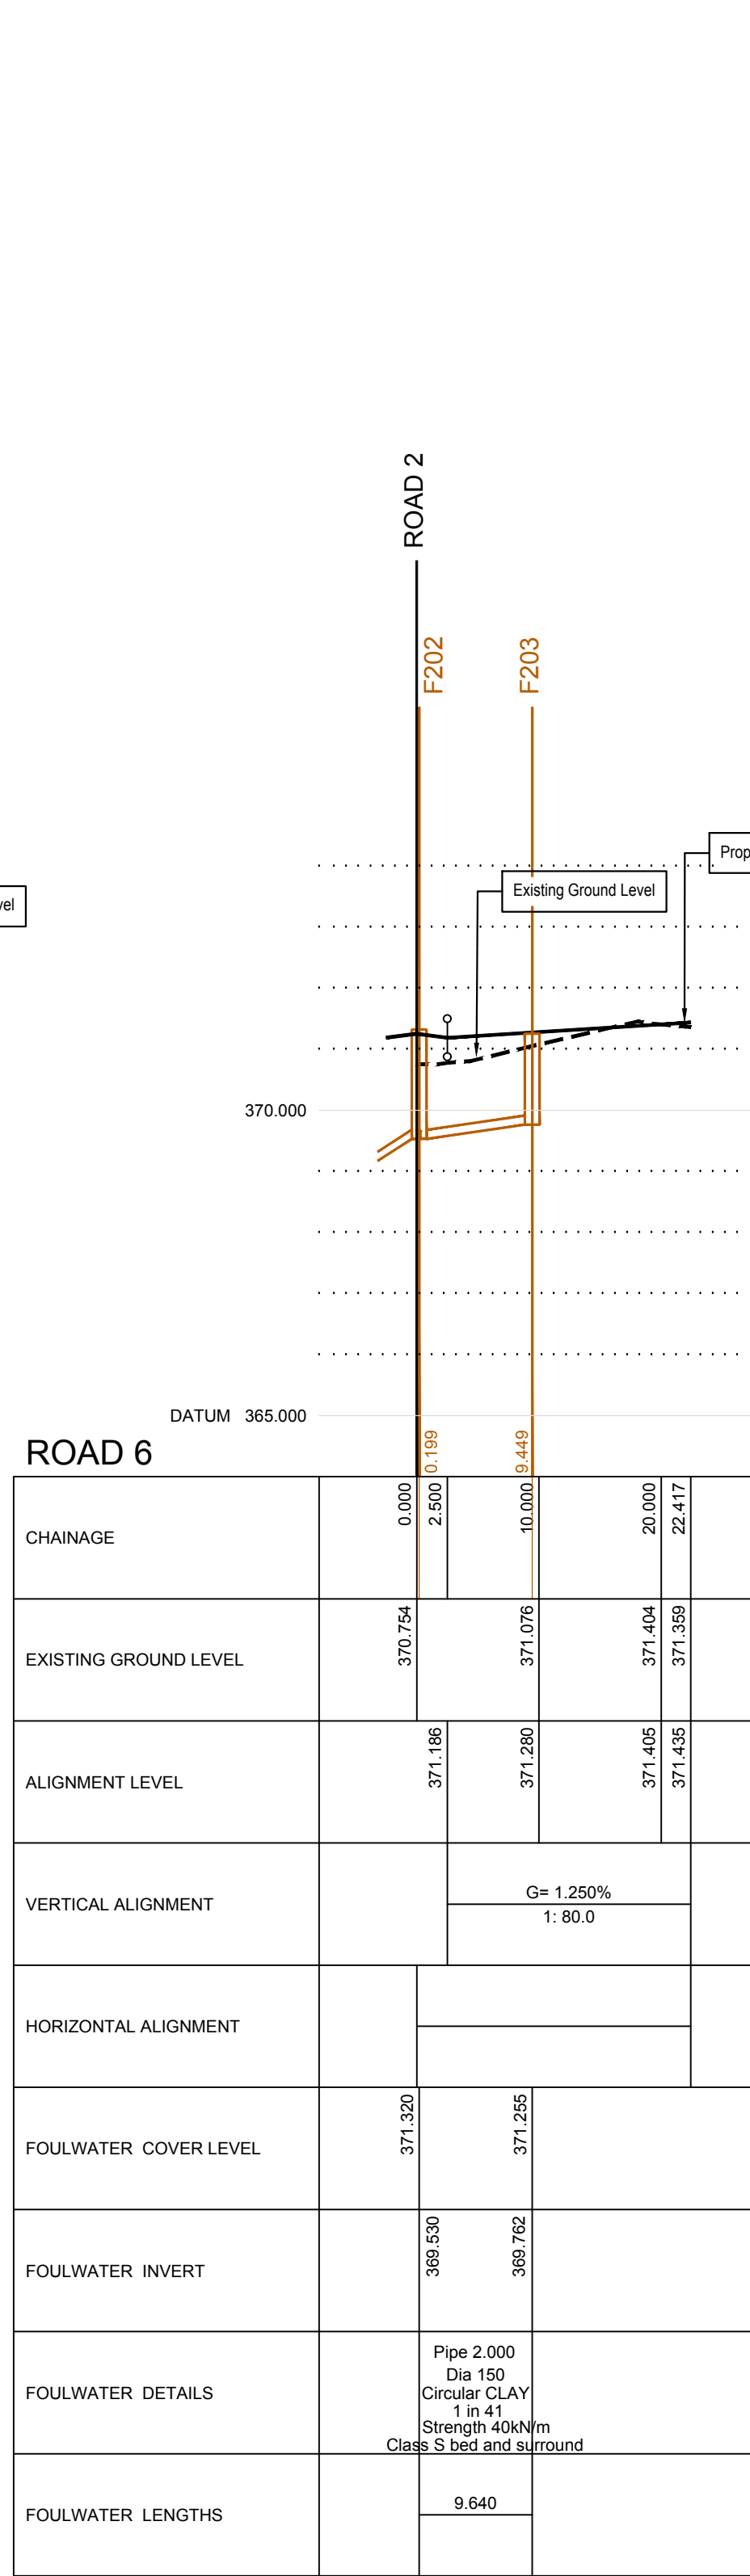

Road 6
Scale: 1:500 Horizontal
1:100 Vertical



ROAD NUMBER LOCATION PLAN
SCALE: NTS

Note: The highways and drainage works are subject to Technical Approval from Derbyshire County Council and Severn Trent respectively and may therefore change

CIVIL / STRUCTURAL DESIGN RISK MANAGEMENT

Abnormal or unusual residual risks associated with the design outcomes shown on this drawing are:-

RSK LDE LTD has followed its Design Risk Management process for Hazard Elimination and Risk reduction in developing the designs shown on this drawing. Abnormal or unusual residual risks may be shown above where it is considered that such risk may not normally be expected by competent persons engaged on work of this nature or type.

Notes

- This drawing is to be read in conjunction with the standard details, the layouts, schedules and specifications for the development.
- A +1% gradient represents a rise of 1m in 100m.
- Left and right hand channels are on the left and right hand side respectively, when standing at zero chainage and looking along the road.
- Pipe sizes are stated in millimetres and levels are shown in metres A.O.D.
- All pipes to have flexible joints with granular bedding (Class S) unless stated otherwise. Where 150mm concrete bed and surround is specified the concrete must be broken at the joint positions by the insertion of a 'flexcell' collar.
- Connections to existing sewers are to be SOFFIT TO SOFFIT Unless noted otherwise.
- All vitrified clay pipes to be EXTRA STRENGTH to B.S. 65, 1991.
- Existing levels to be confirmed on site prior to commencement of works.
- All concrete pipes to be CLASS 'M'.
- Refer to adoptable drainage notes on RSK drawing 40-01 for further information.

Rev.	Date	Amendment	Drawn	CHKD	Appd.
P5	18.11.19	Drainage amended to suit new carriageway levels due to removal of ramps	JW	MAR	
P4	03.09.19	Updated to latest drainage design	AN	MAR	
P3	28.06.19	Updated to latest drainage design	TG	MS	
P2	07.06.19	Updated to latest drainage design	TG	MS	
P1	28.01.19	First issue	AN	MAR	

Client: **PERSIMMON**

Project Title: **Harpur Hill Buxton**

Status: **Detailed Design**

Drawing Title: **Road & Sewer Longitudinal Sections Sheet 2 of 4**

Drawn	Date	Checked	Date	Approved	Date
AN	Jan 19	MAR	Jan 19		

Scale	Orig Size	Dimensions
H 1:500, V 1:100	A0	m

Project No.	Drawing File
881530	

Drawing No.	Rev.
40-02-01	P5

Scale 1:500
0 5 10 15 20 25m