




GROUND FLOOR AS PROPOSED 1:50

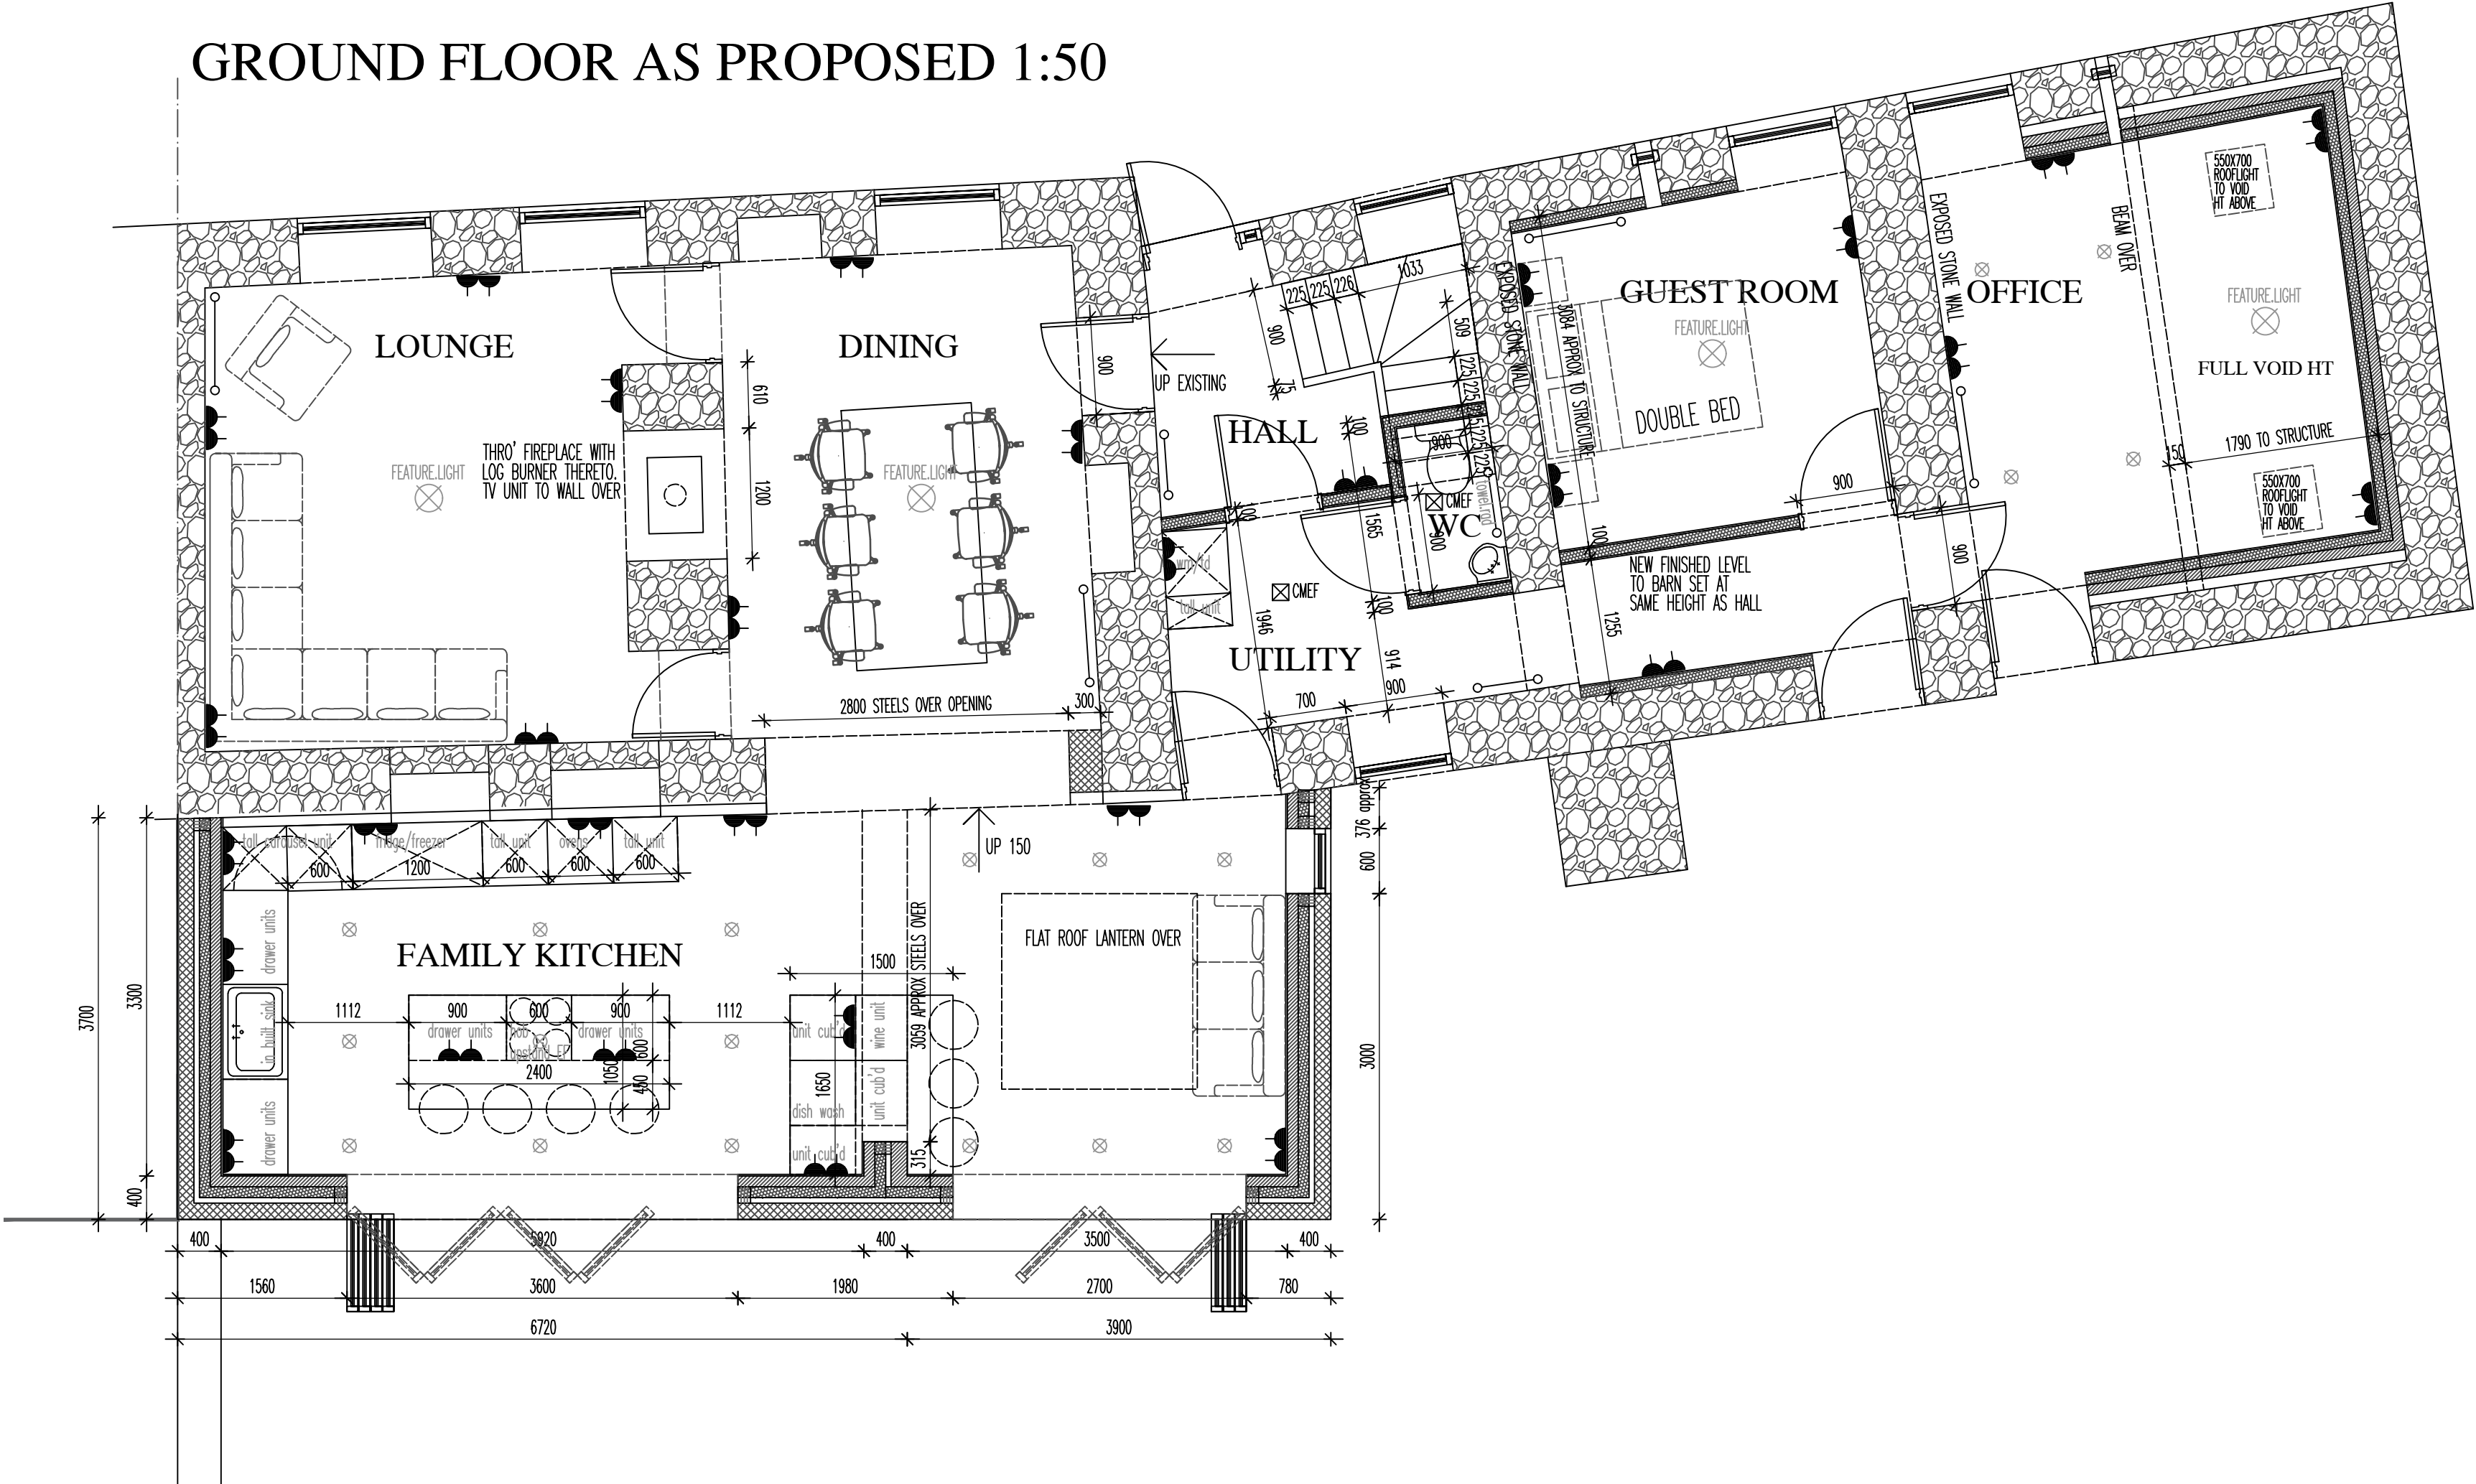


BARN SECTION AS PROPOSED 1:50

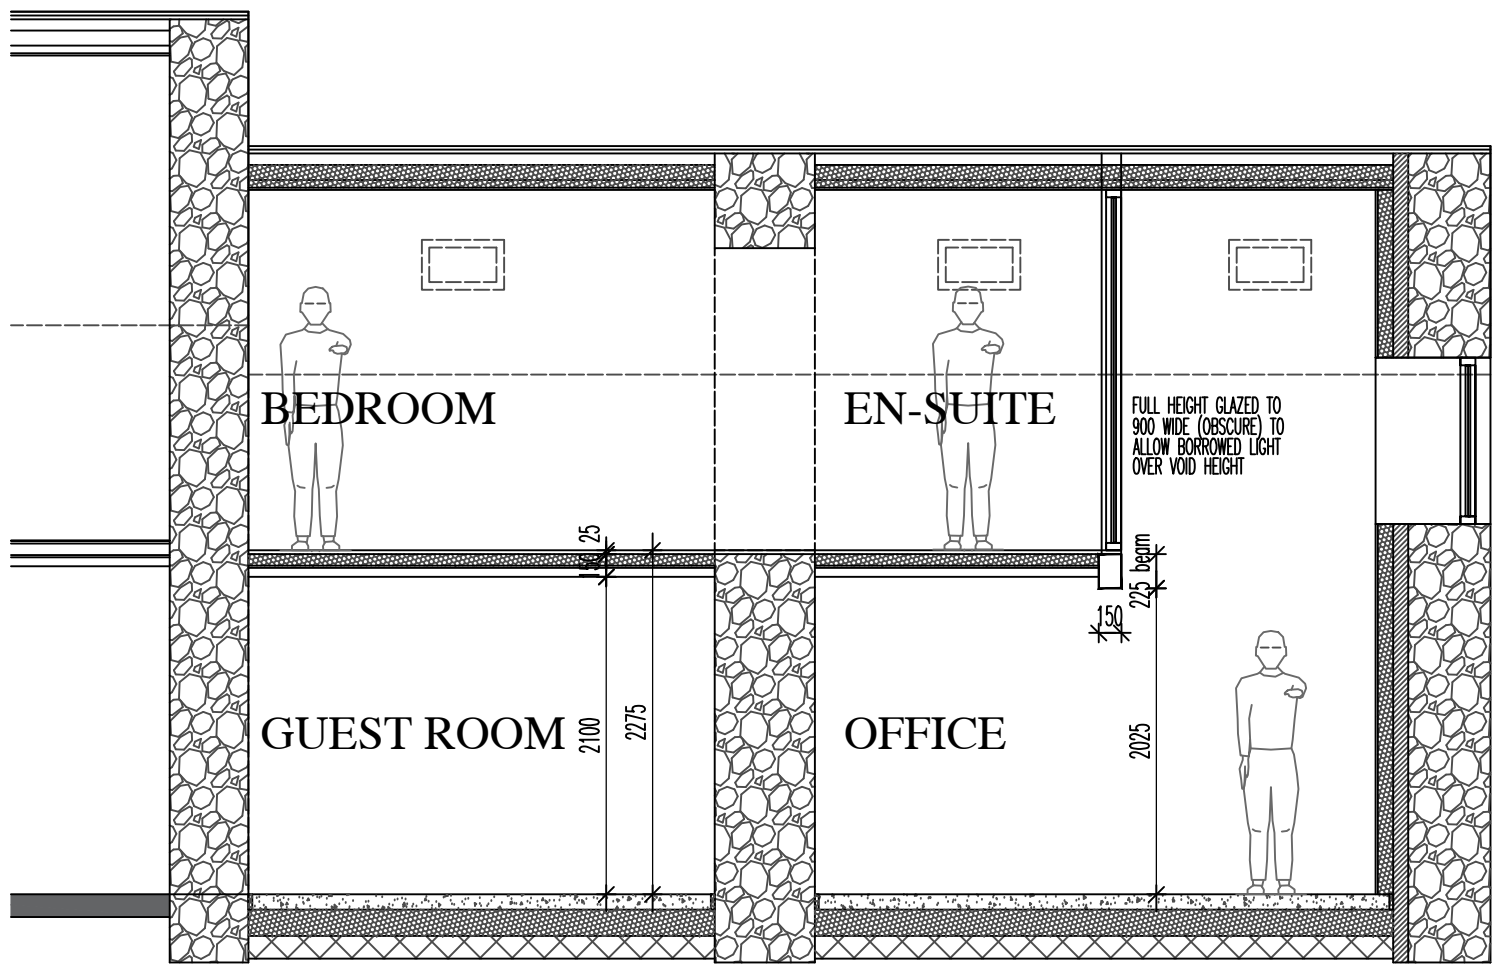


BARN SECTION AS PROPOSED 1:50

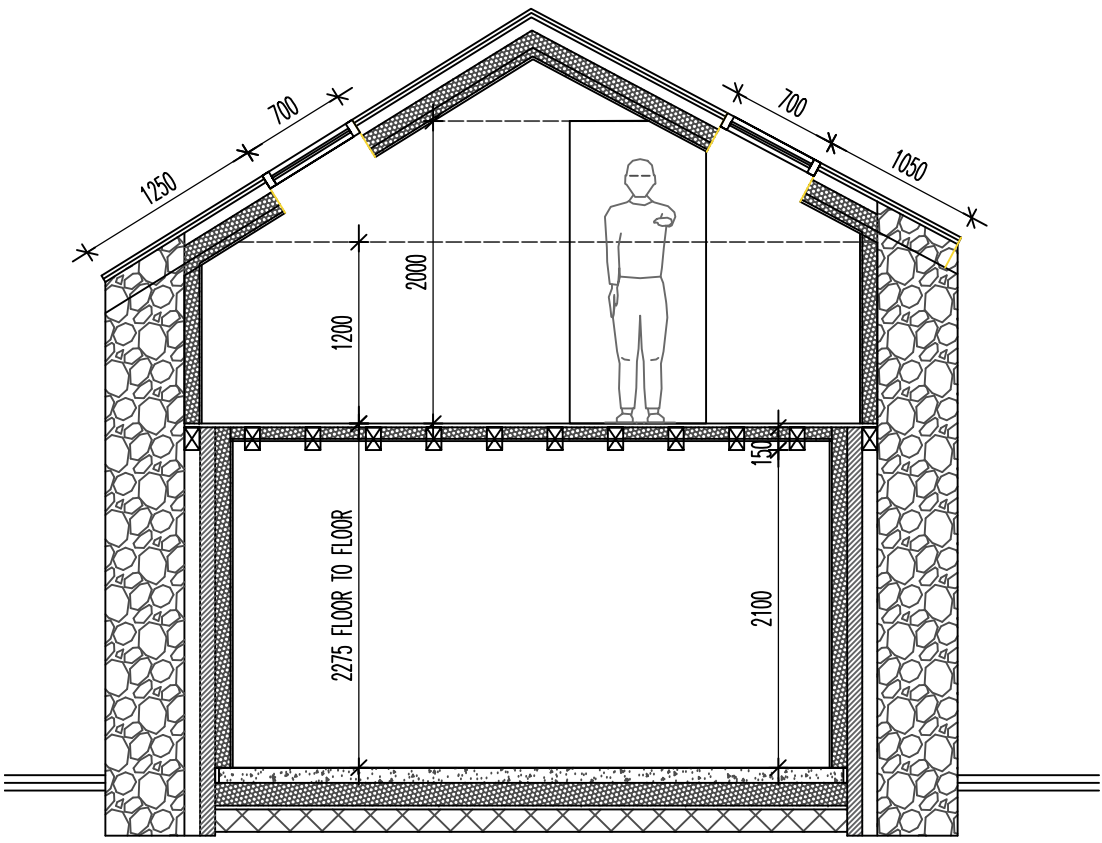

FIRST FLOOR AS PROPOSED 1:50

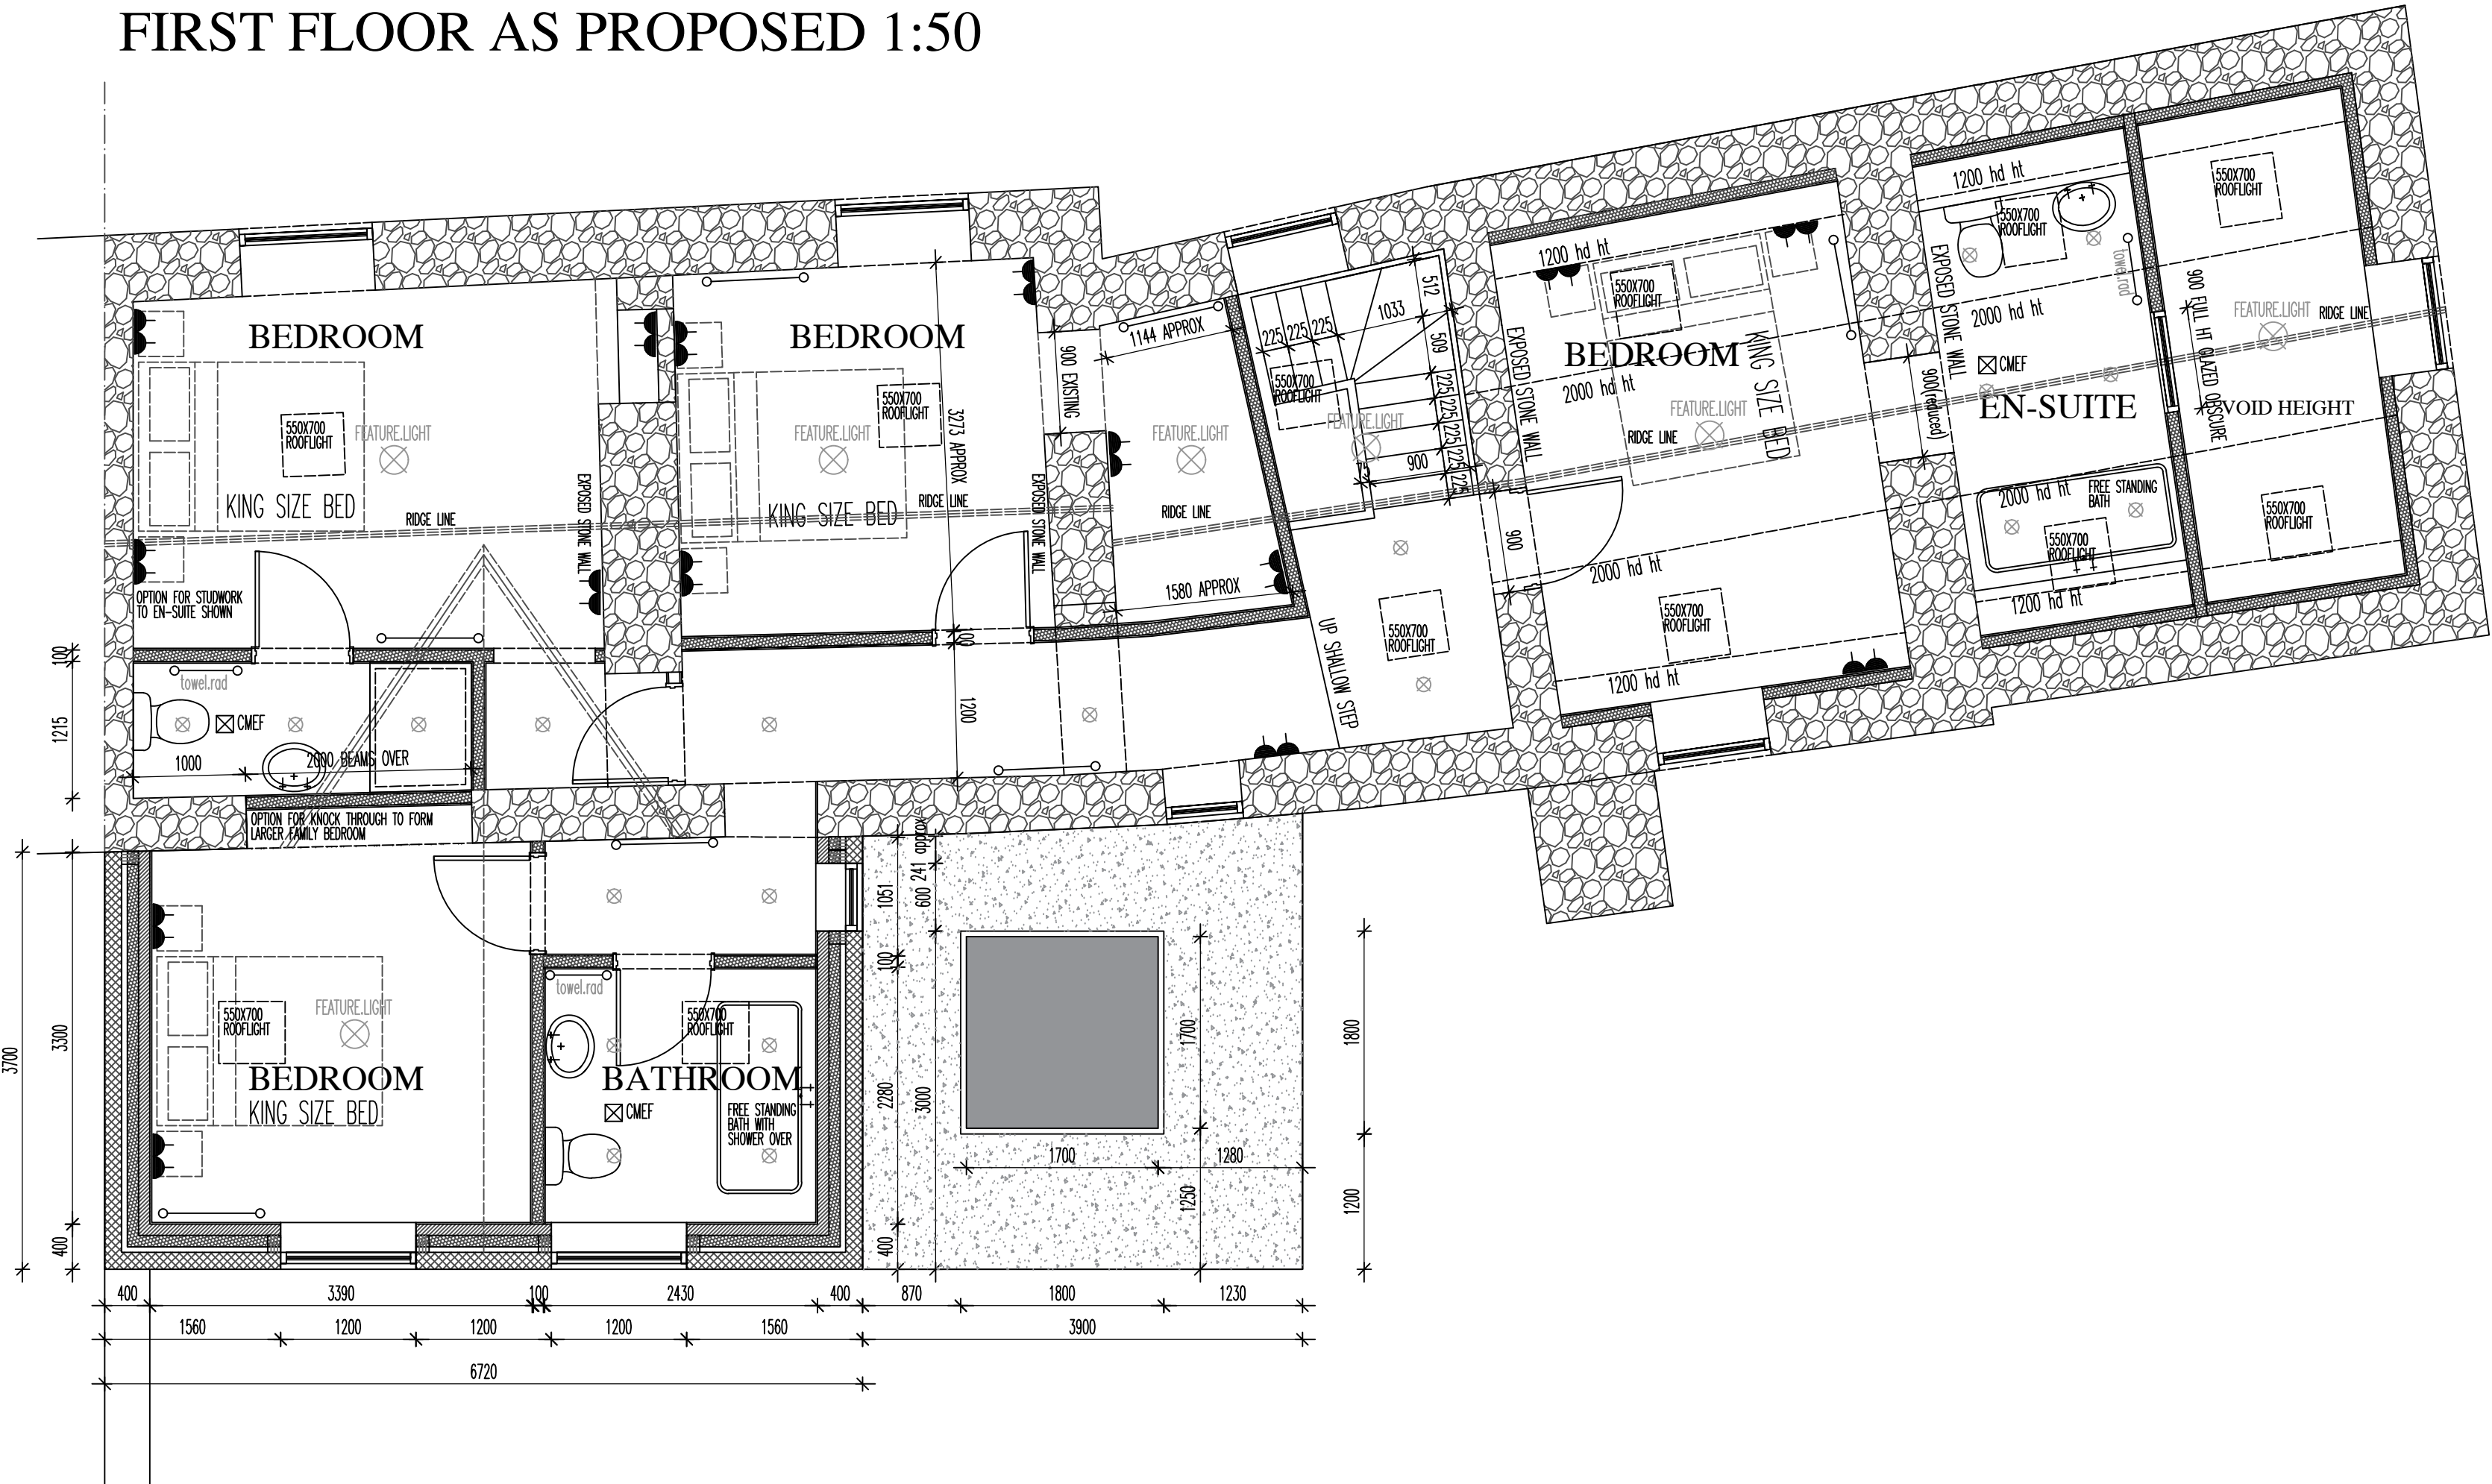

HALL/STAIR AS PROPOSED 1:50

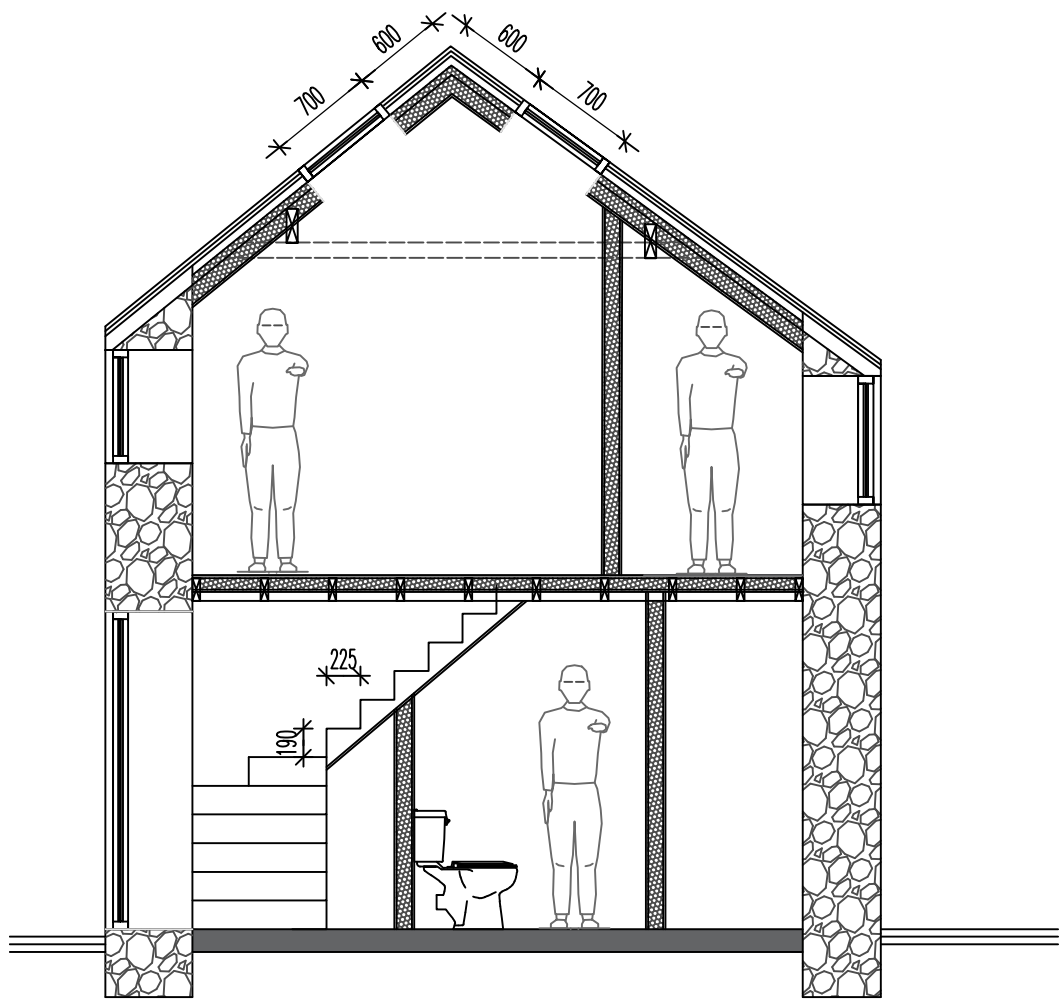

PROPOSED DRAWINGS
9 LODS LANE, SMALLDALE

REVISIONS:
9 LODS LANE
SMALLDALE, BUXTON
SMALLDALE

SCALE: 1:50
DATE: MARCH 26 DRAWN: AJS

CHECKED: AJS

©THIS DRAWING AND THE BUILDING WORKS DEPICTED ARE THE COPYRIGHT OF AJS ARCHITECTURE AND MAY NOT BE REPRODUCED OR ADAPTED WITHOUT WRITTEN PERMISSION. NO LIABILITY WILL BE ACCEPTED FOR AMENDMENTS MADE BY OTHER PERSONS.

A.J.S ARCHITECTURE

32 carr road,
buxton,
derbyshire,
sk17 6wf.

h: 01298 402298
m: 07794 400237

DRAWING No: PROPOSED 01

B REGS COMPLIANT