
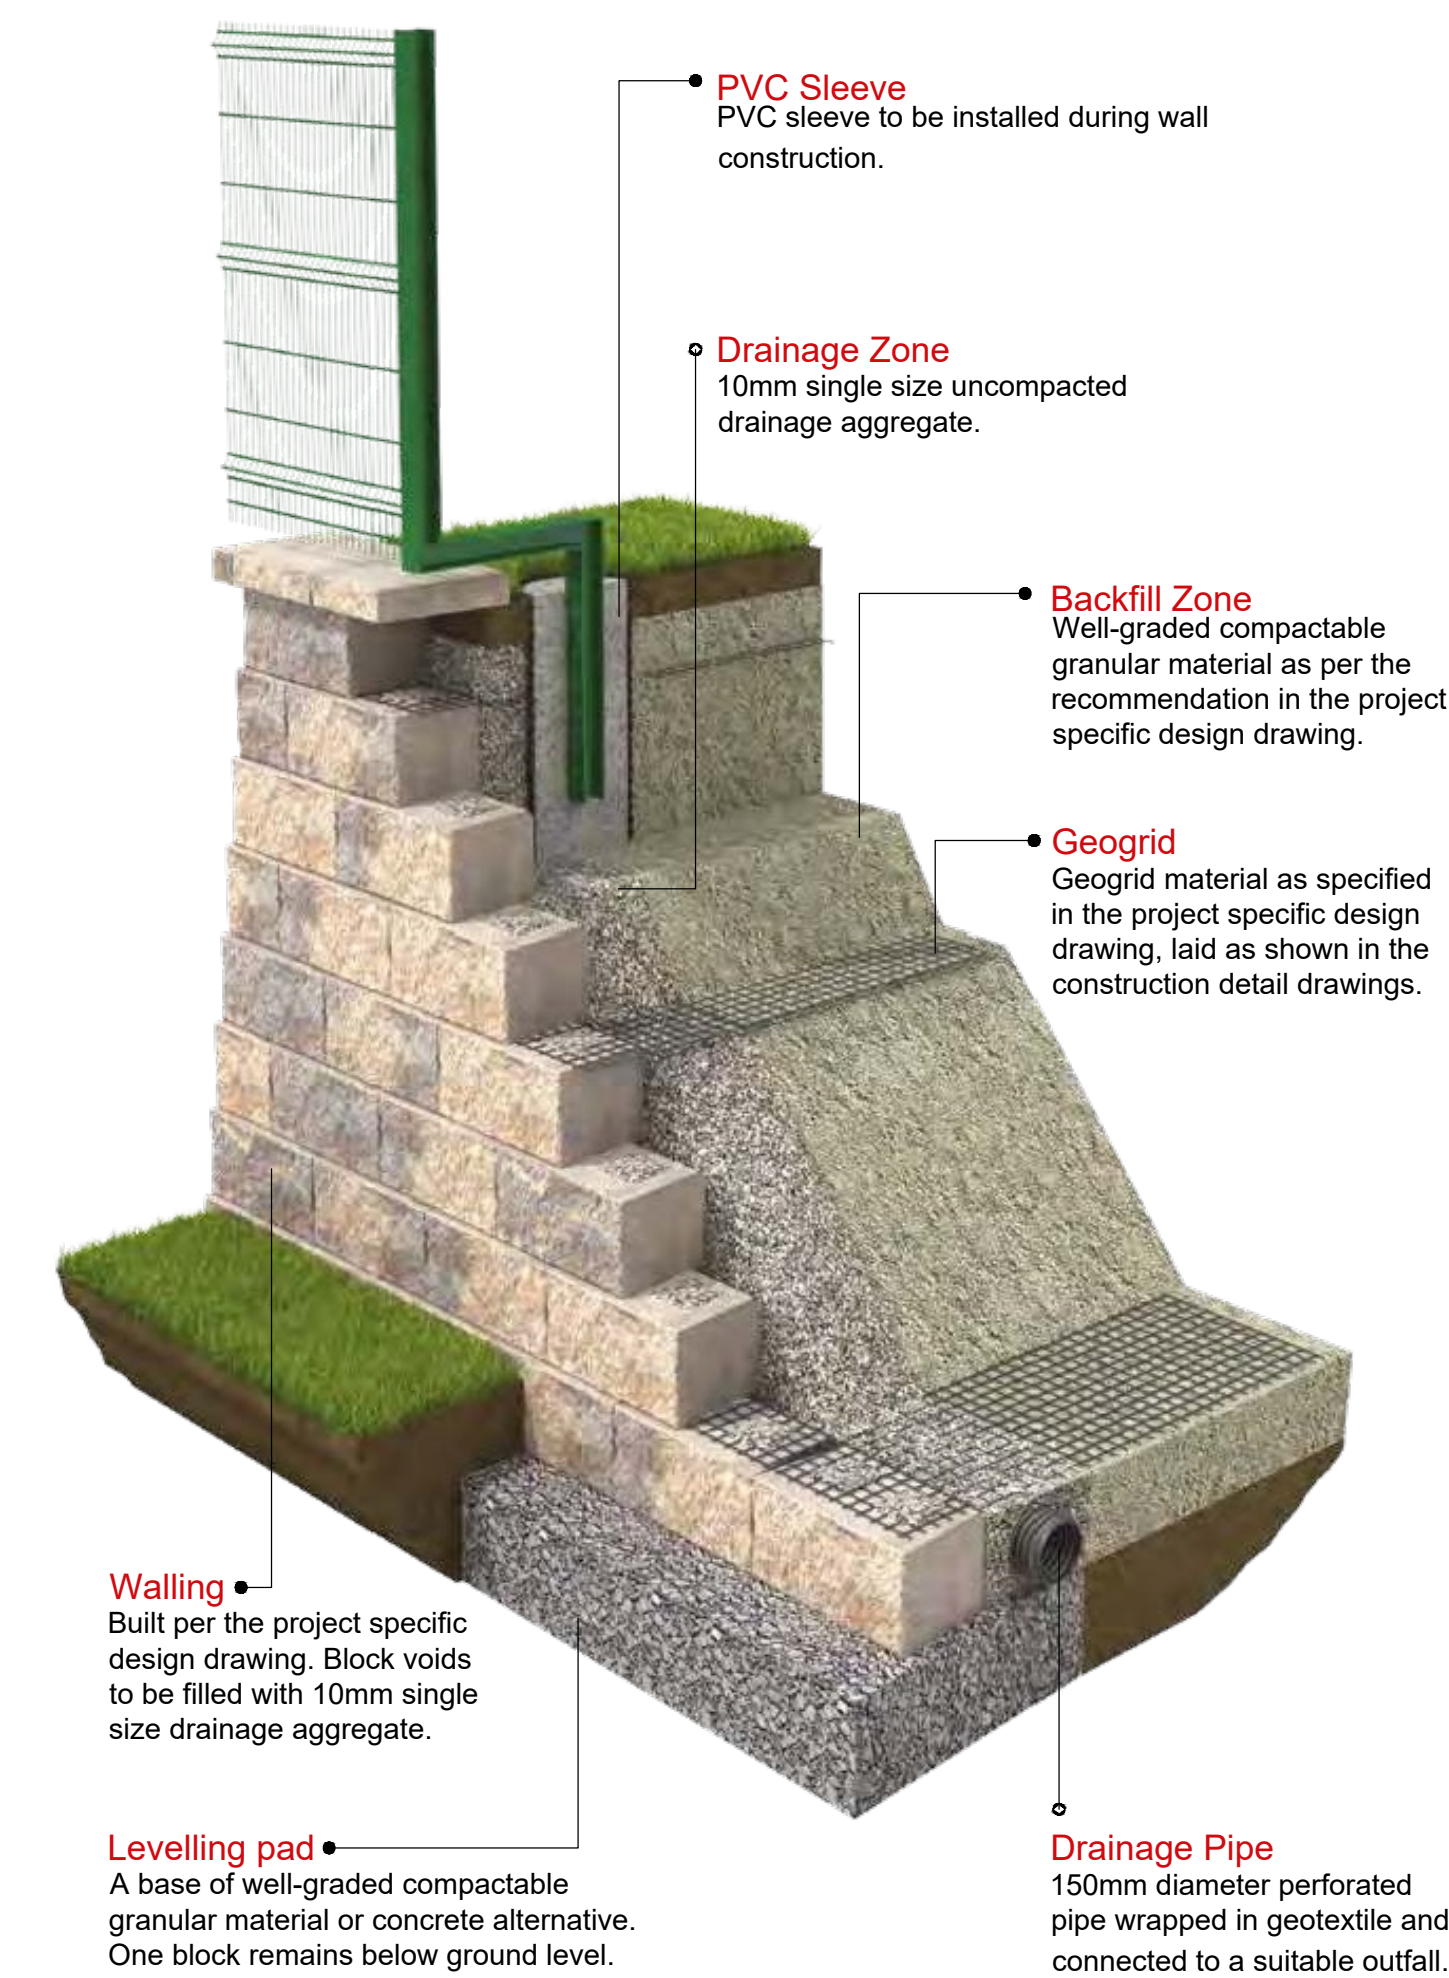
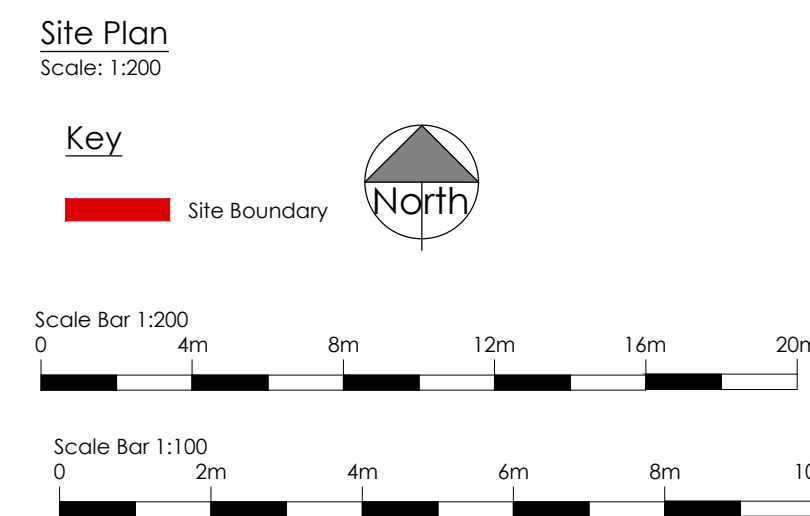
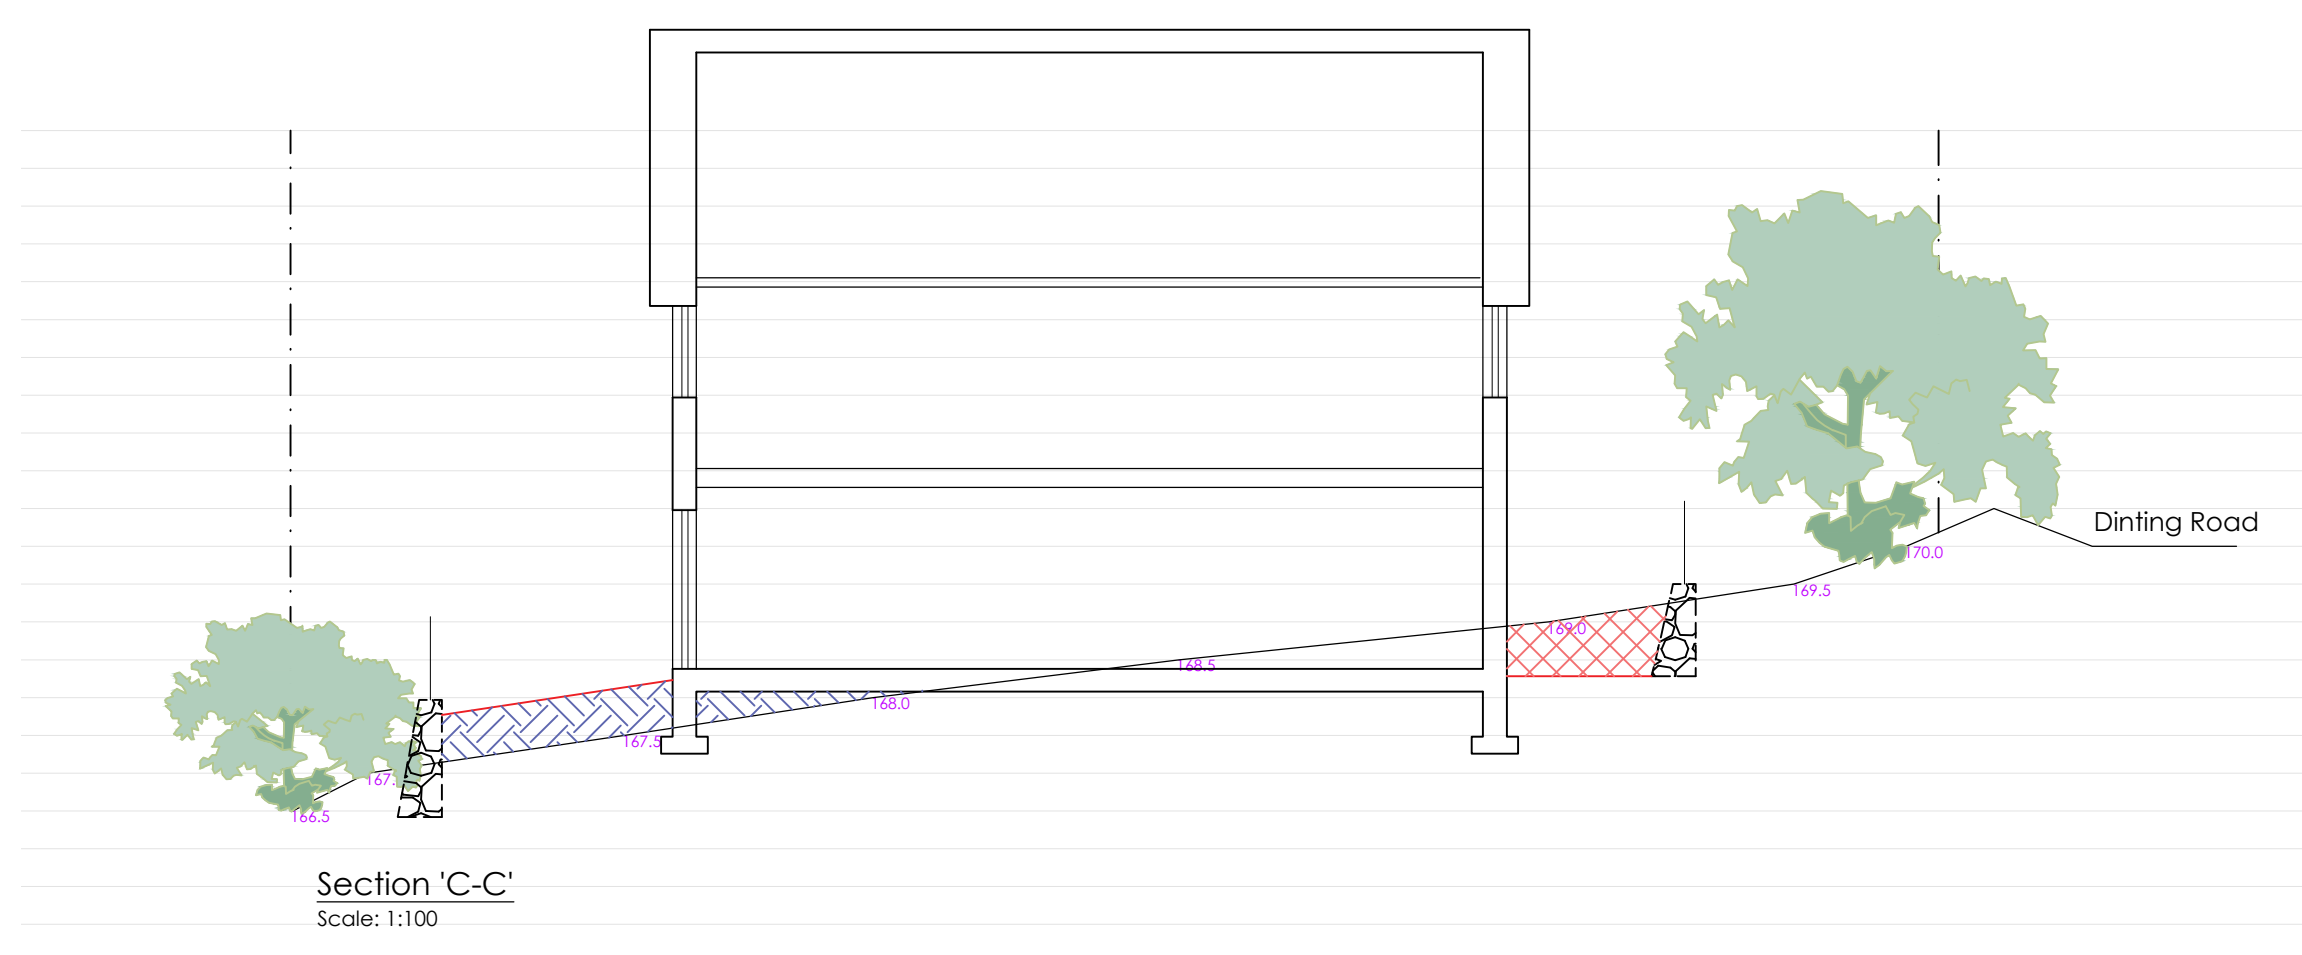
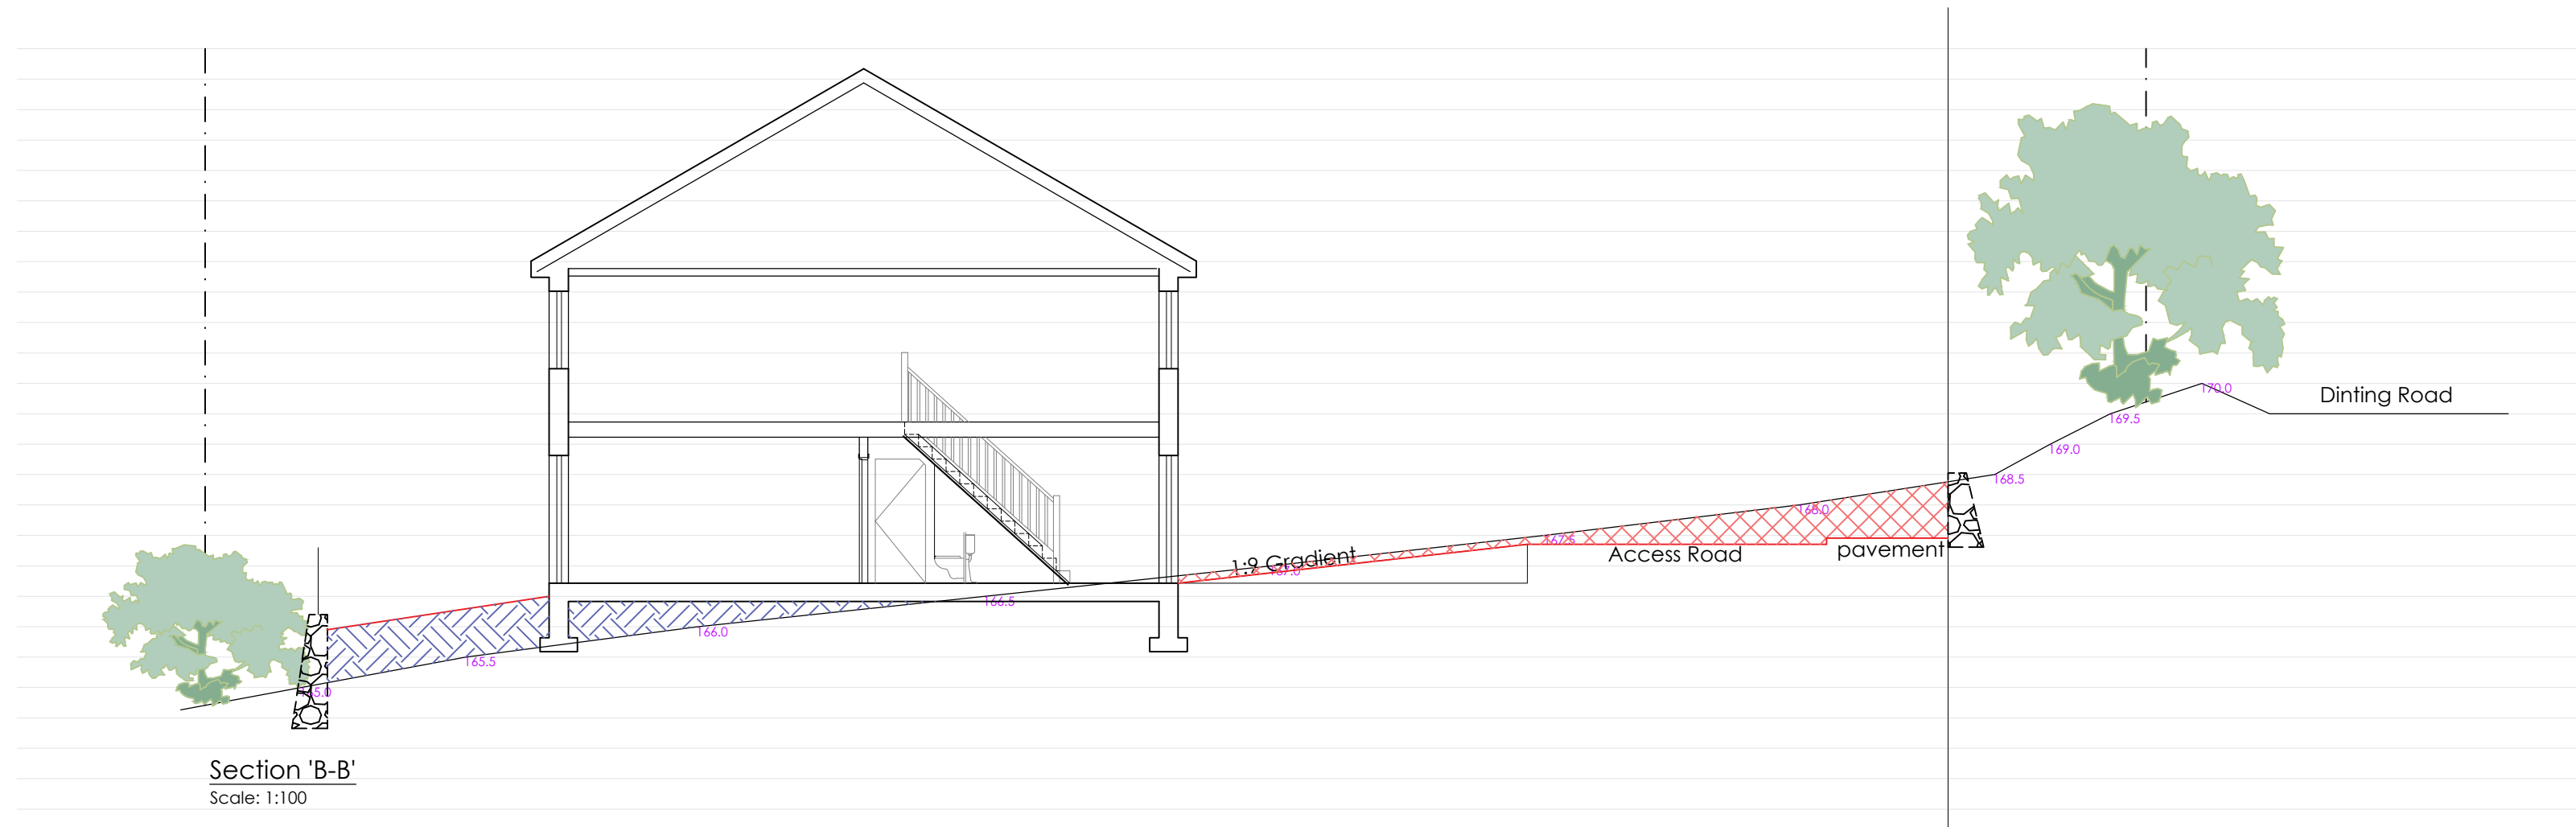


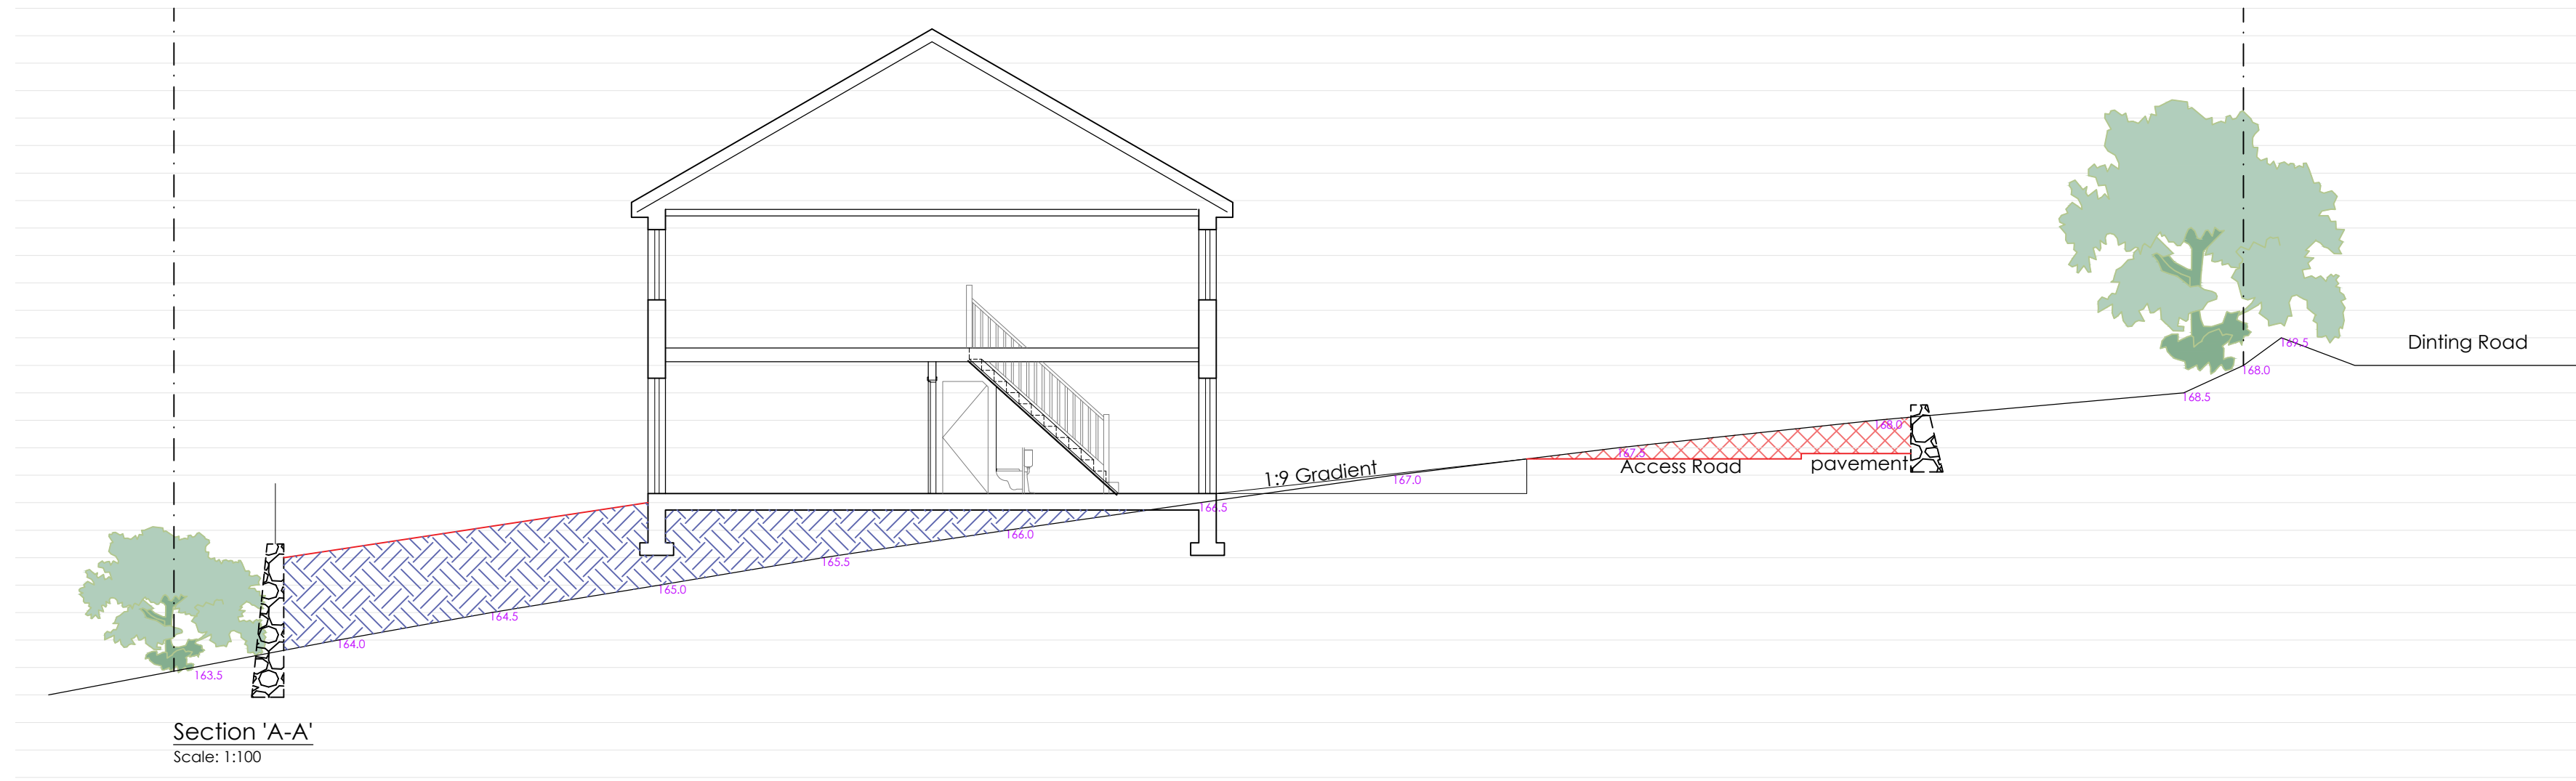

Rev.	Notes	Date	By
D	Minor alteration	11.12.25	TH
C	3 units	02.09.24	TH
B	Semi-detached	15.05.24	-
A	Altered retaining walls	25.08.23	-

This drawing is the property of WhiteleyEaves Ltd, and the copyright is reserved. Therefore this drawing is not to be copied or disclosed by any unauthorised persons without the prior consent of WhiteleyEaves Ltd

WHITELEYEAVES	
PROPERTY & CONSTRUCTION CONSULTANTS	
Hollinwood Business Centre, Albert Street, Oldham, OL3 3QL	
T 0161 393 8417	
E info@whiteleyeaves.co.uk	
W www.whiteleyeaves.co.uk	

CLIENT	PAUL WHITEHEAD
JOB NUMBER	210
DATE	05/07/2023
DRAWING NAME	PROPOSED SITE SECTIONS
SCALE DRAWN:	1:100 1:200
PAGE SIZE	A1
REVISION	D
DRAWING NUMBER	007
ADDRESS	Dinting Road Glossop
NOTES	
DRAWN BY:	TH
CHECKED BY:	...

Tobemore 'Secura' Segmental Retaining Walls