



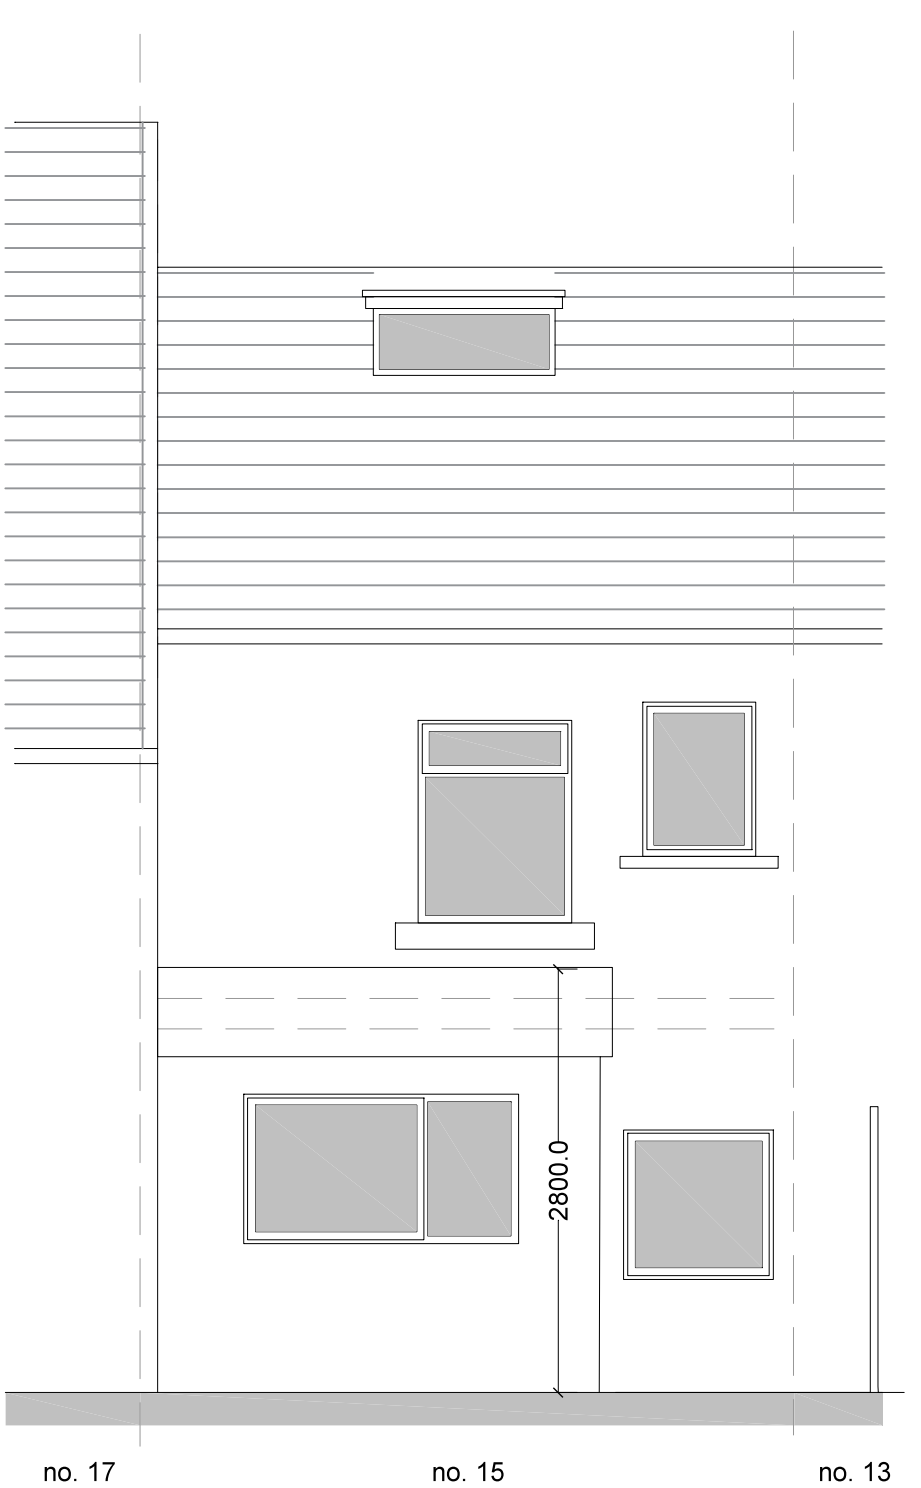


Rear Elevation - Existing




Front Elevation - Existing

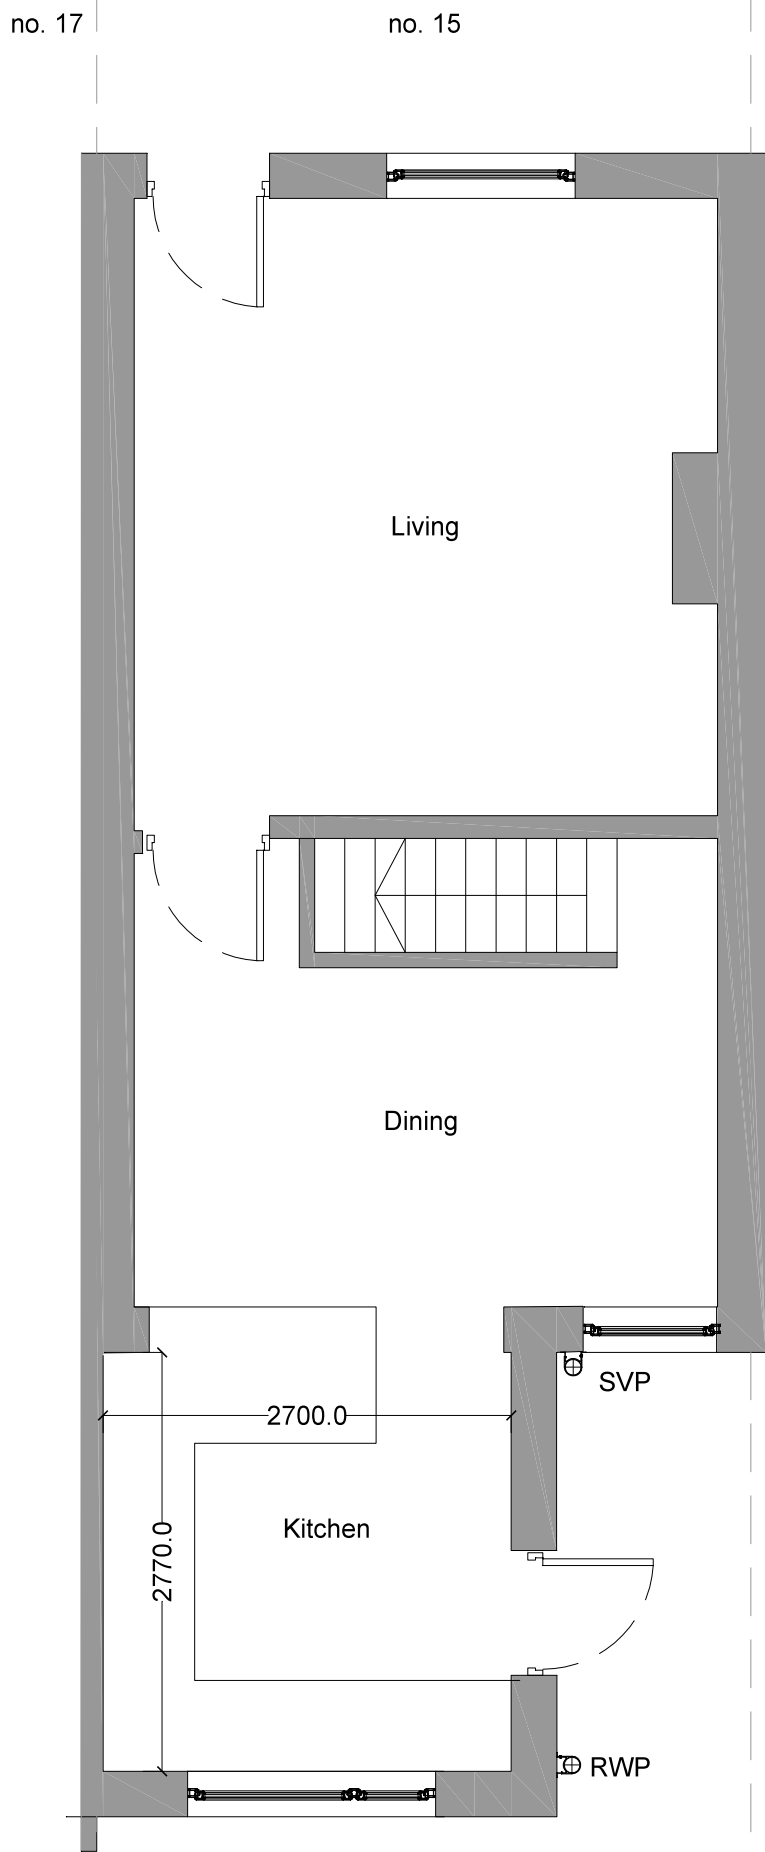


Ground floor Plan - Existing

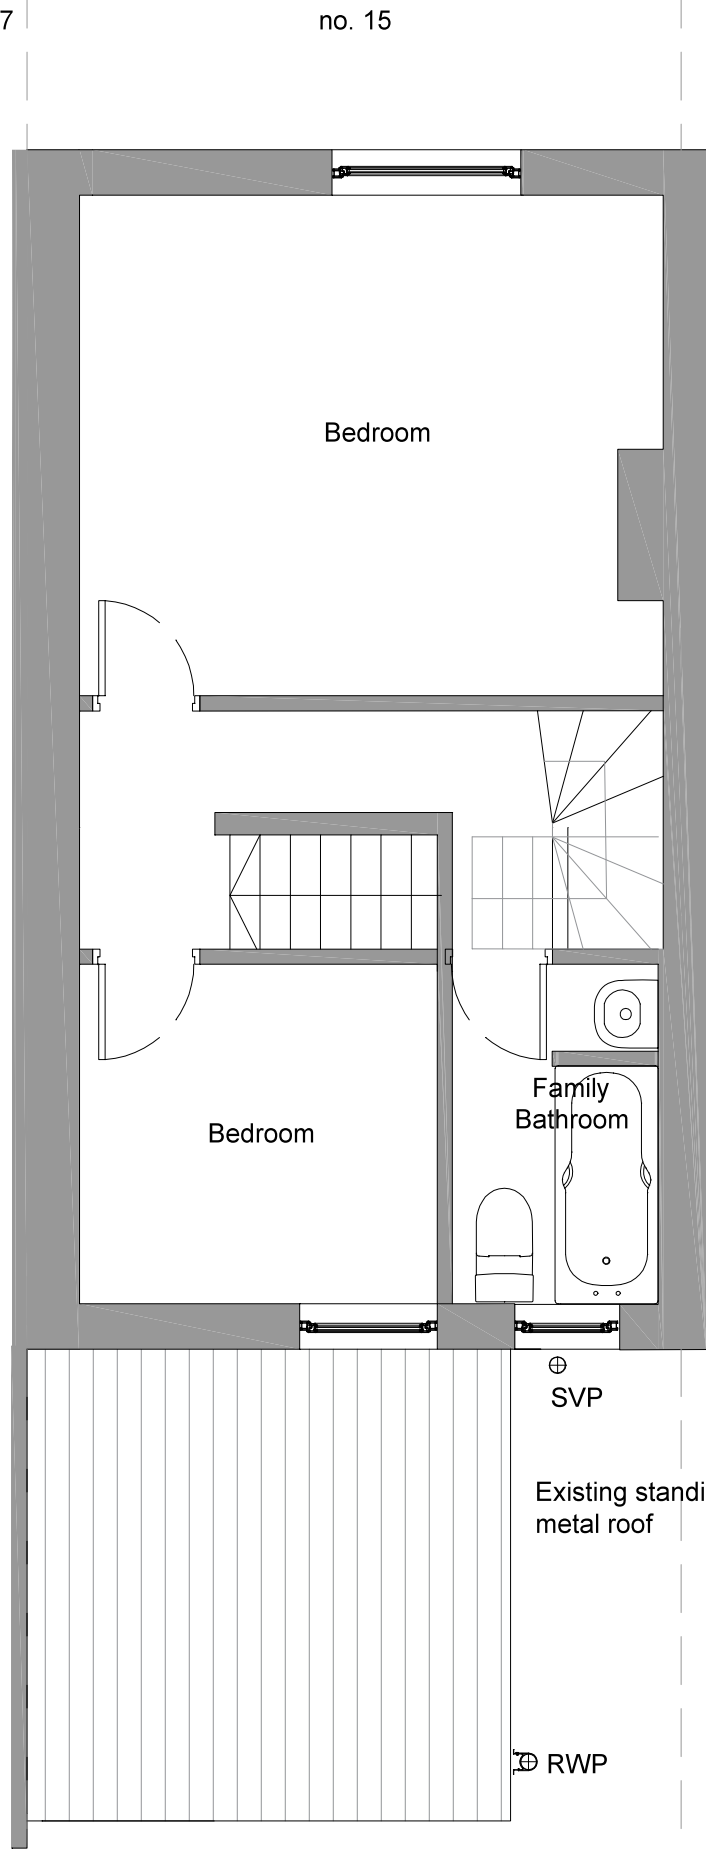

First floor Plan - Existing

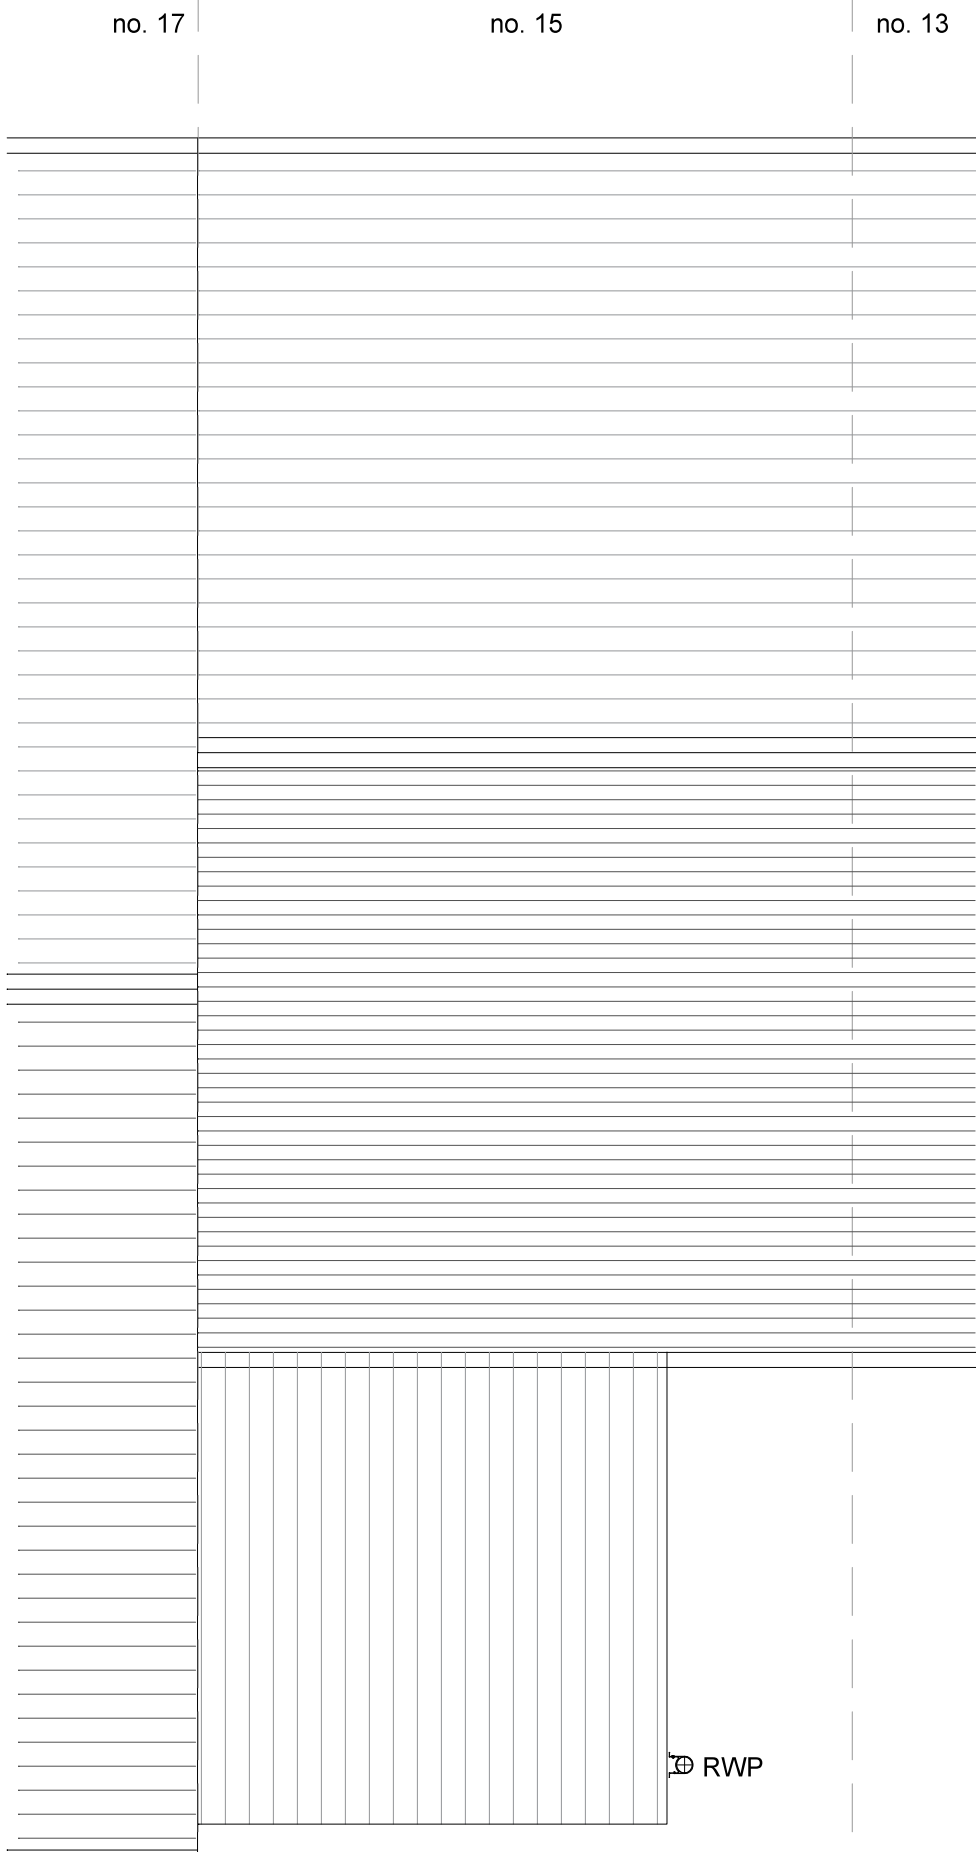

Roof Plan - Existing

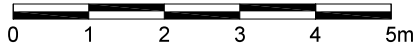

-	FIRST ISSUE	03.05.20	HG
	REVISION:	REV DATE:	