



EXISTING PLANS 1:100


GROUND FLOOR

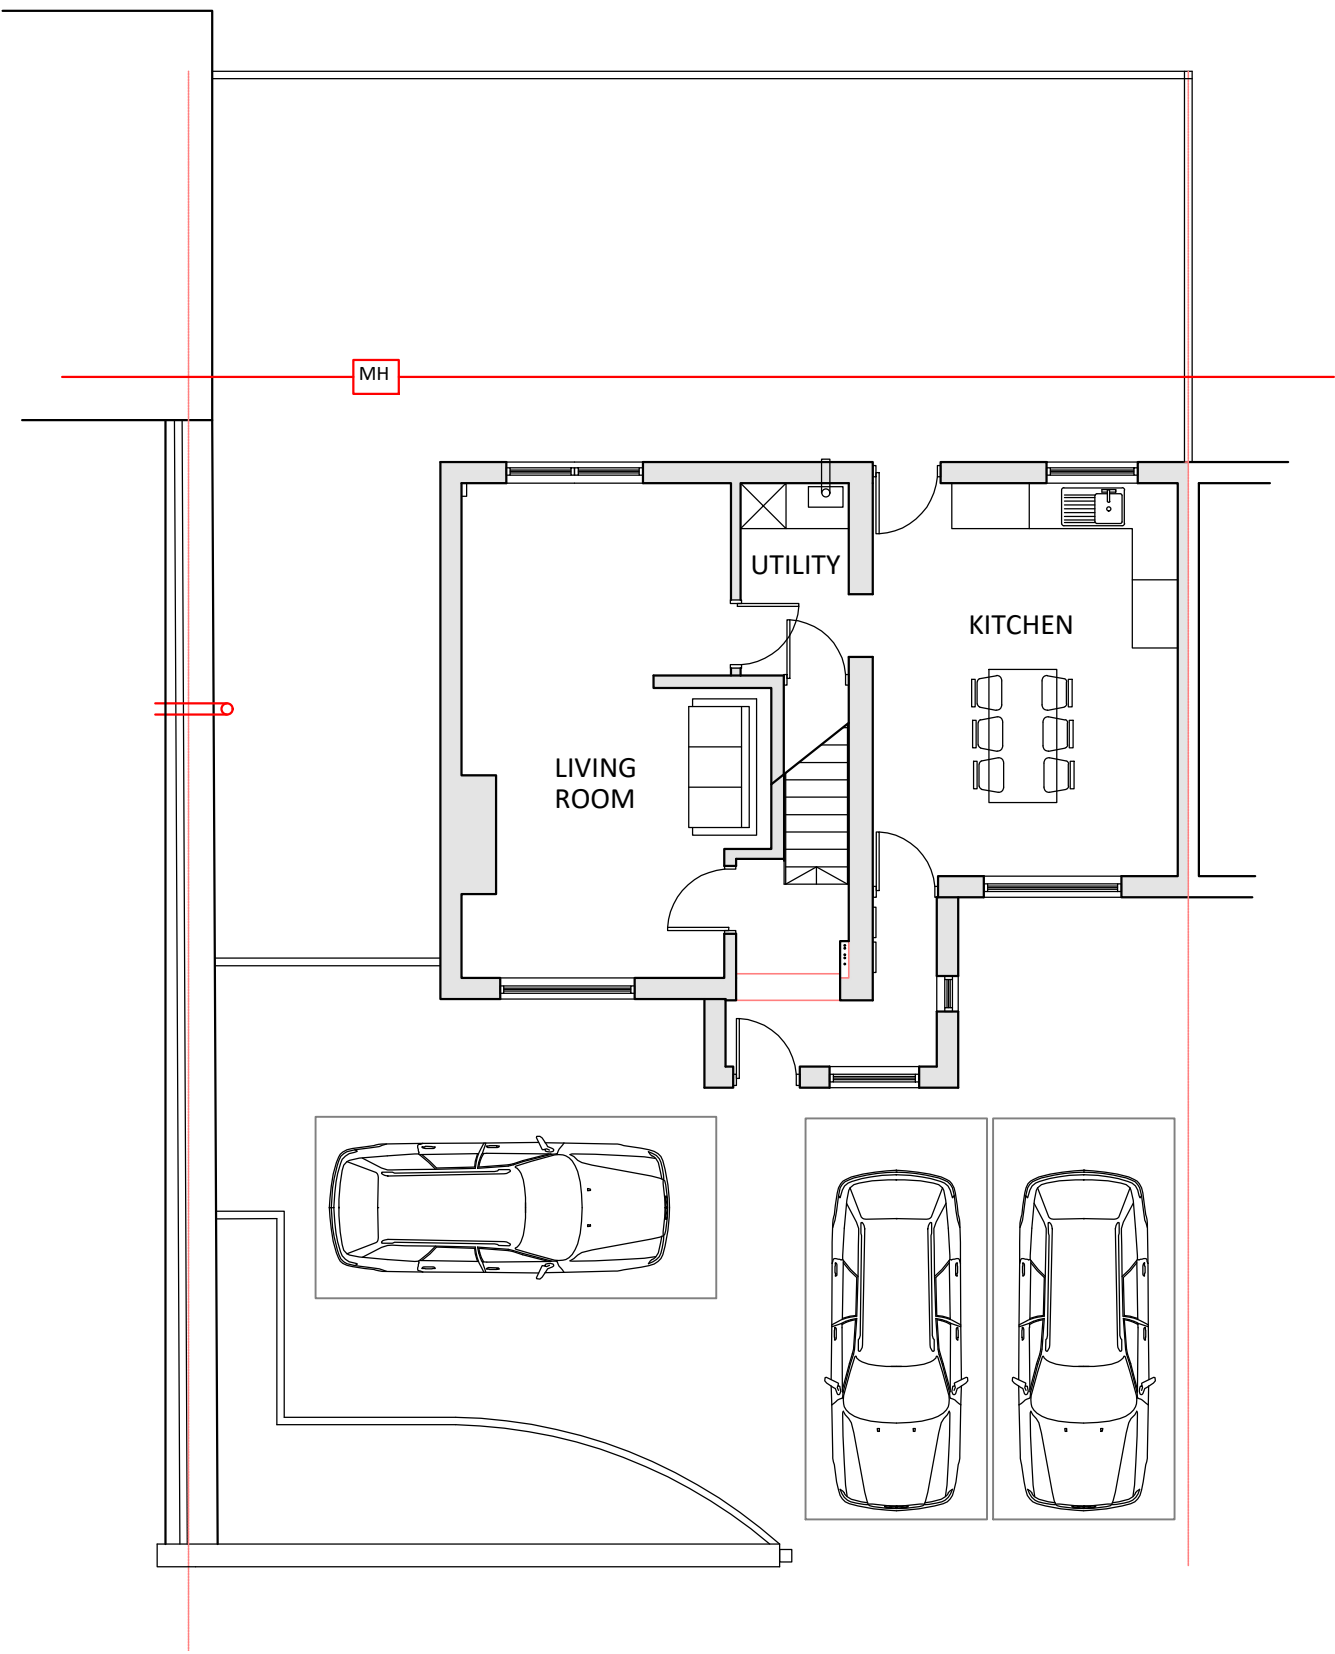

FIRST FLOOR

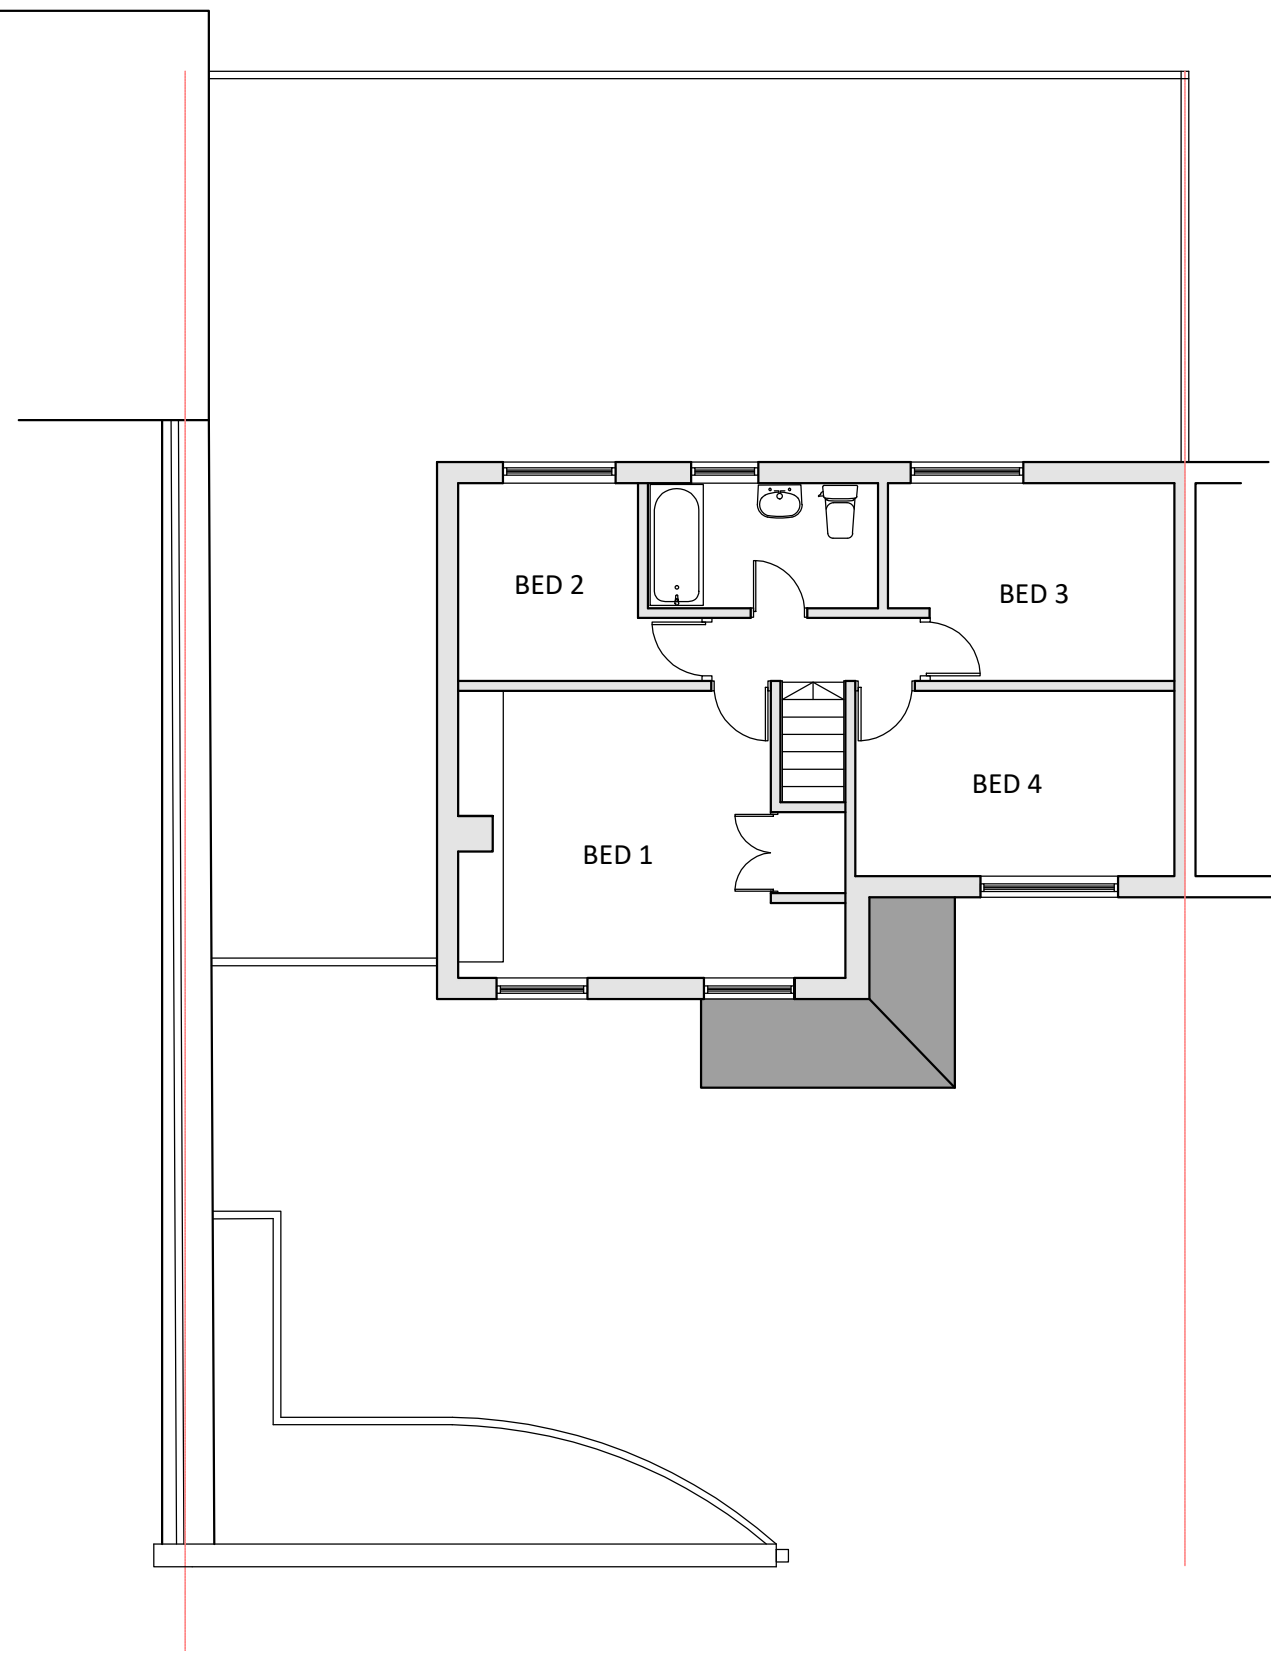


ROOF PLAN

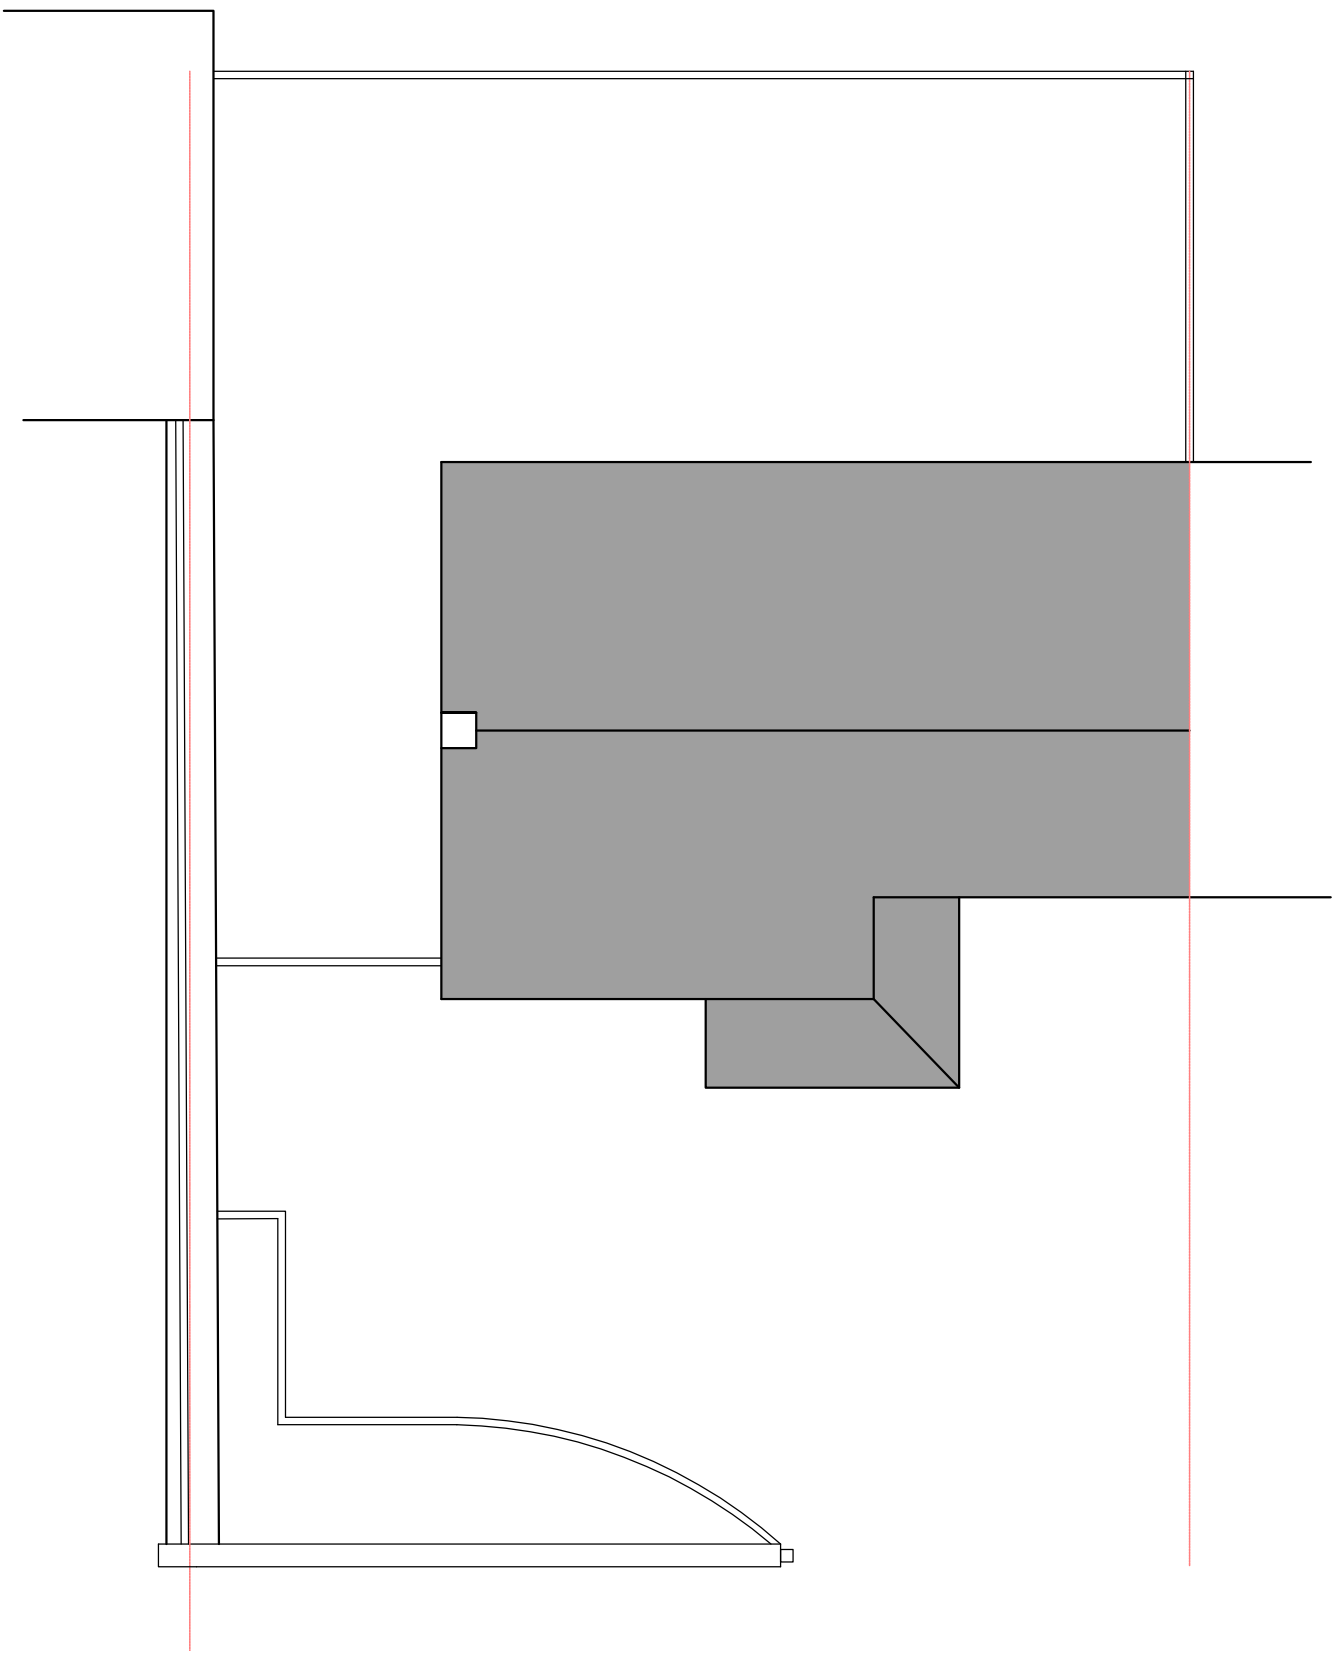


PROPOSED PLANS 1:100



GROUND FLOOR

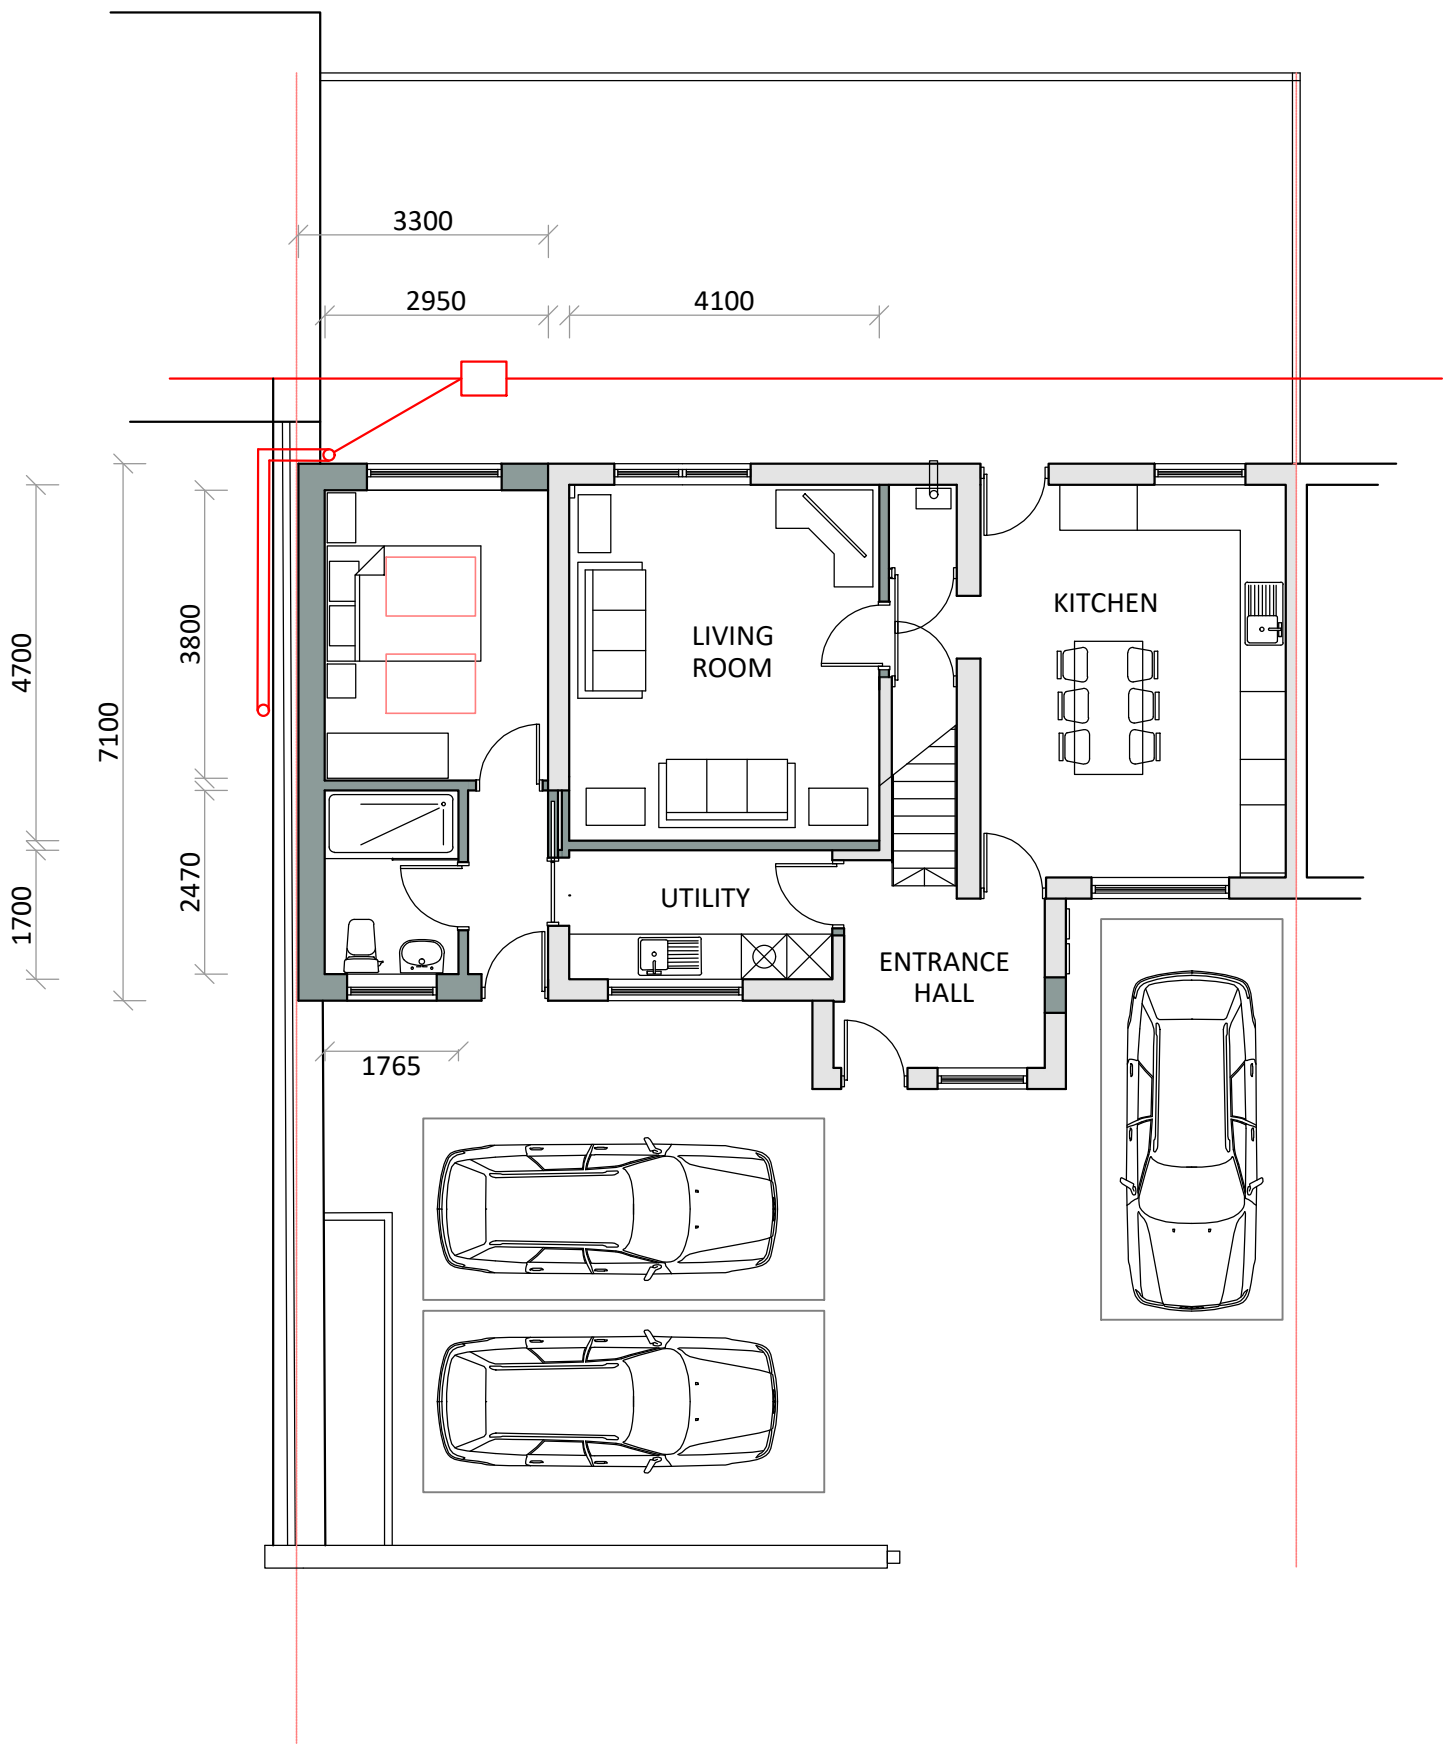

FIRST FLOOR

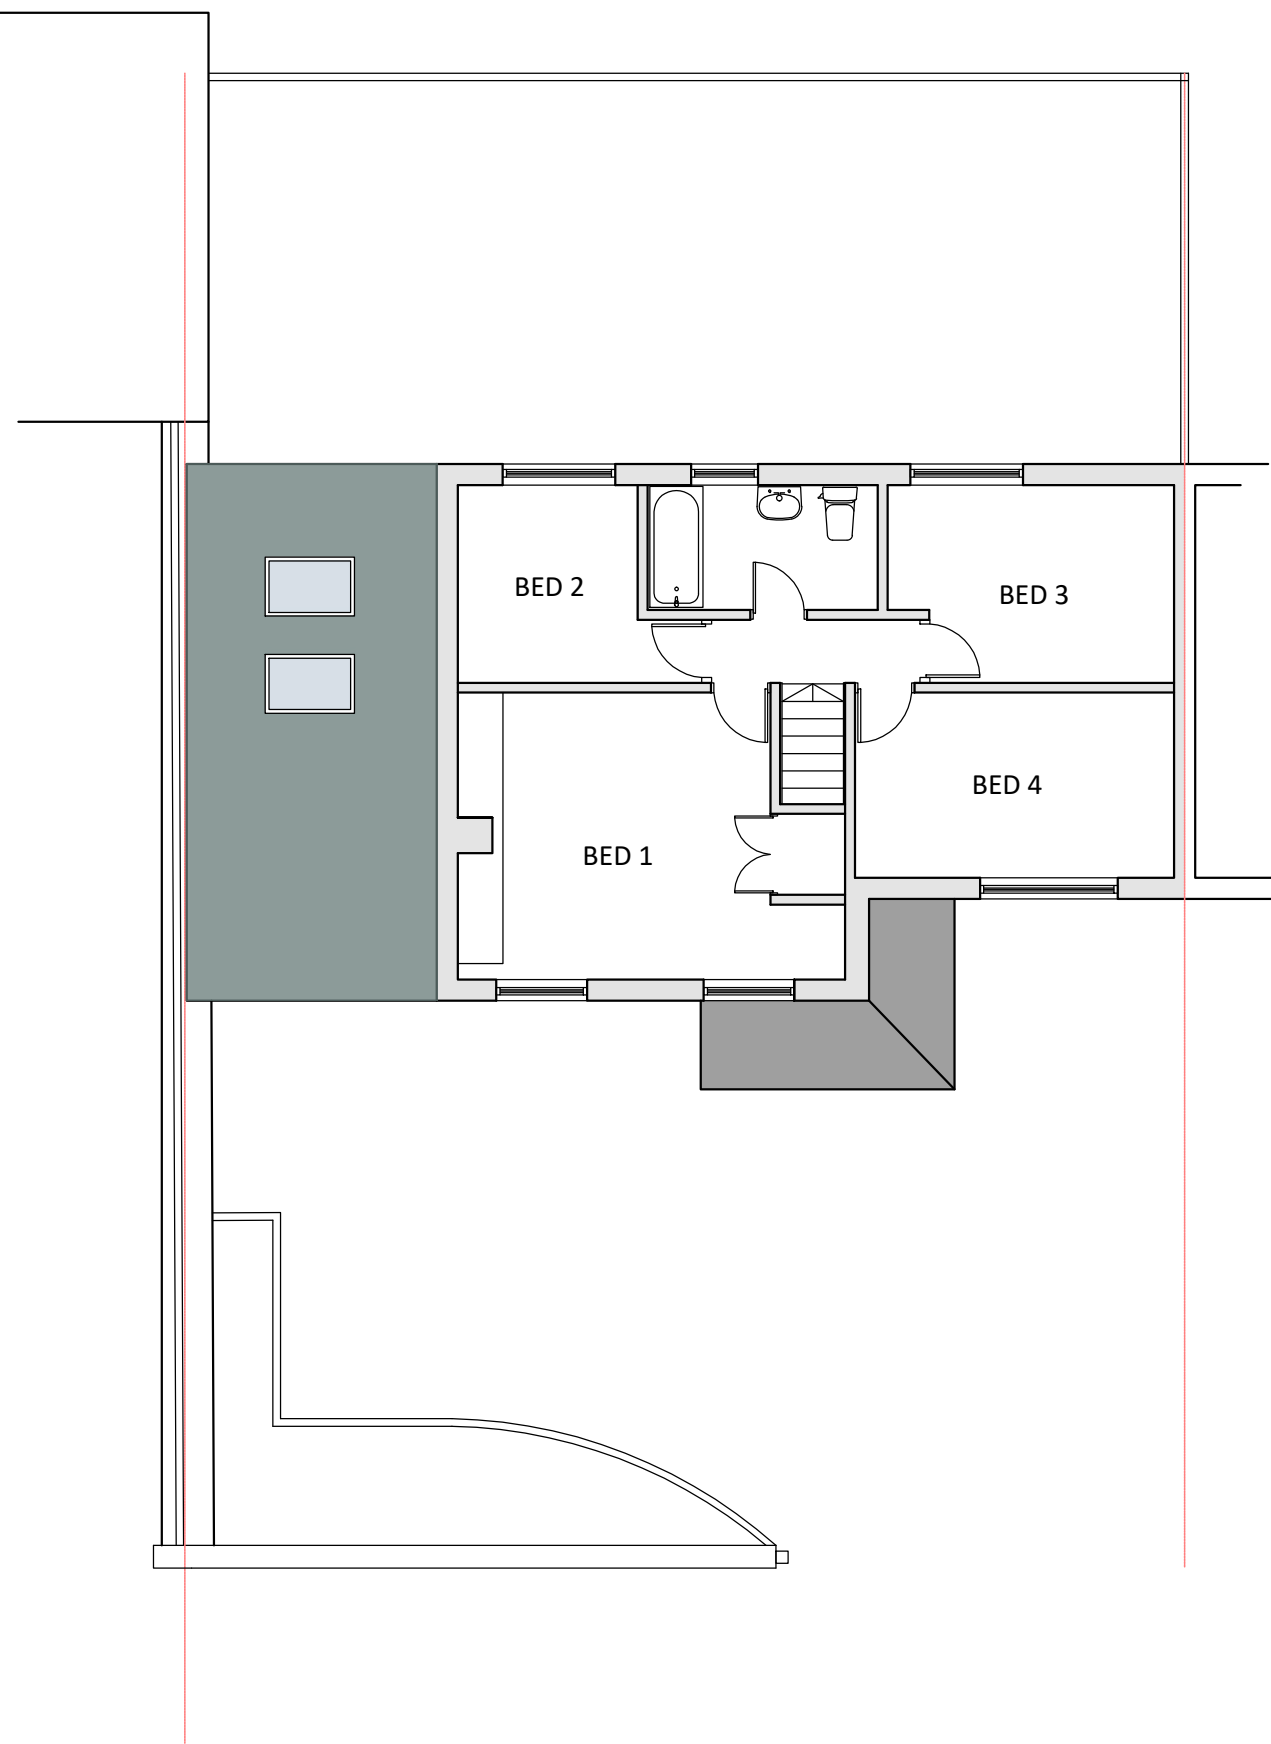

ROOF PLAN

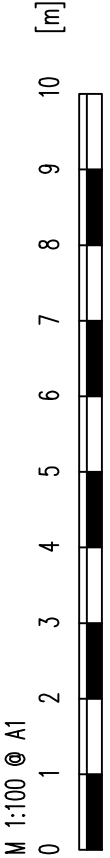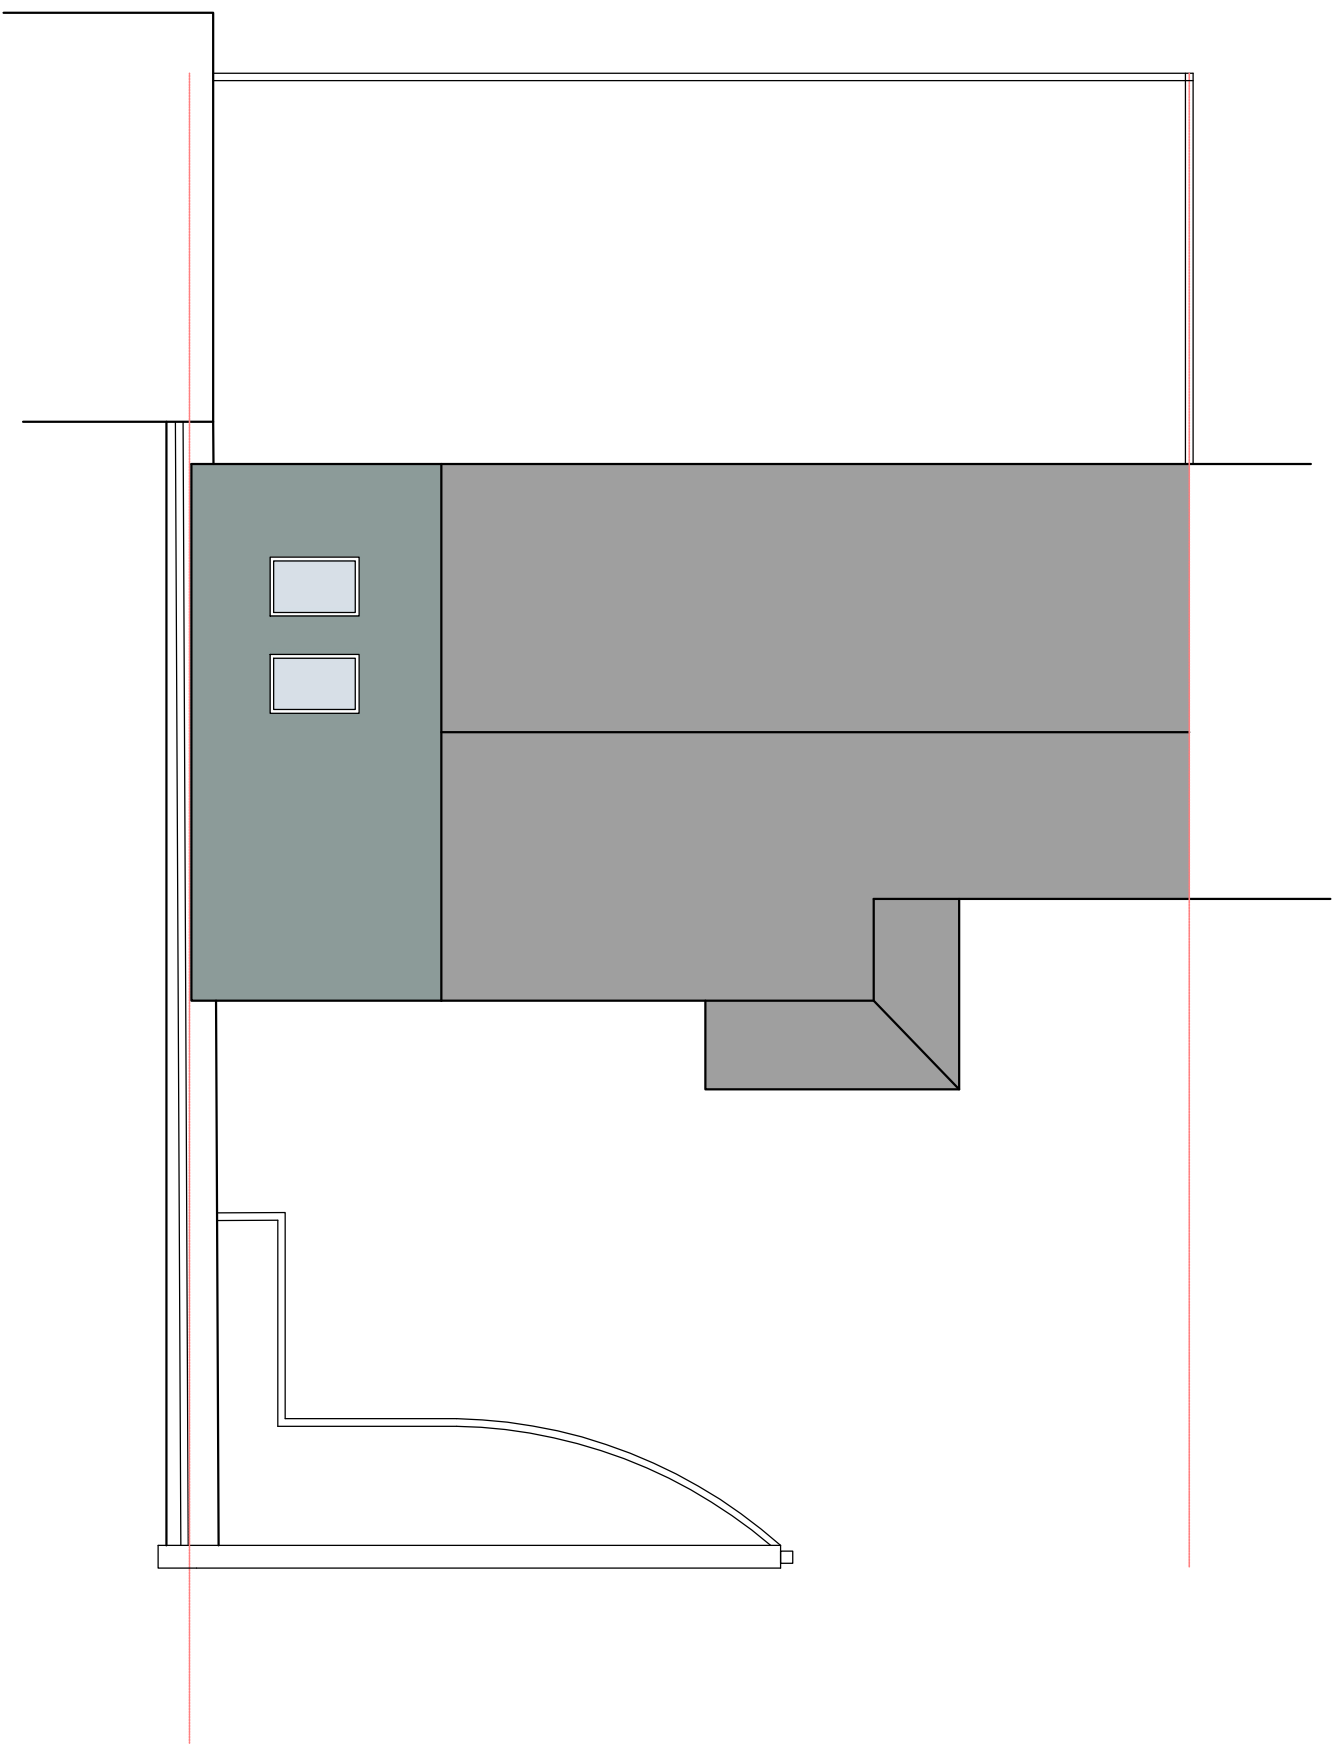

PLANNING DRAWINGS

3a Lower Lane
Chinley
High Peak
SK23 6BE

Single Storey Side Extension

Revision	Date
A - Proposed First Floor	01/06/26

Drawing Ref	Date
3LL/PL/02/A	May 2026

PLANS ARE TO BE READ IN CONIUNCTION WITH STRUCTURAL ENGINEERS DETAILS. IT IS THE RESPONSIBILITY OF THE CONTRACTOR TO CHECK ALL MEASUREMENTS ON SITE PRIOR TO WORK COMMENCING. IT IS THE RESPONSIBILITY OF THE OWNER TO ENSURE ALL ASPECTS OF THE PARTY WALL ETC ACT 1996 ARE MET. PLEASE CONTACT PLAN DRAWER IF ANY ON SITE AMENDMENTS ARE TO BE MADE.



PLANS + DESIGN
Architectural Drawing

18 Eccles Road
Chapel en le Frith
High Peak
SK23 9RG

07912 845 210
info@plansanddesign.co.uk