PLANNING

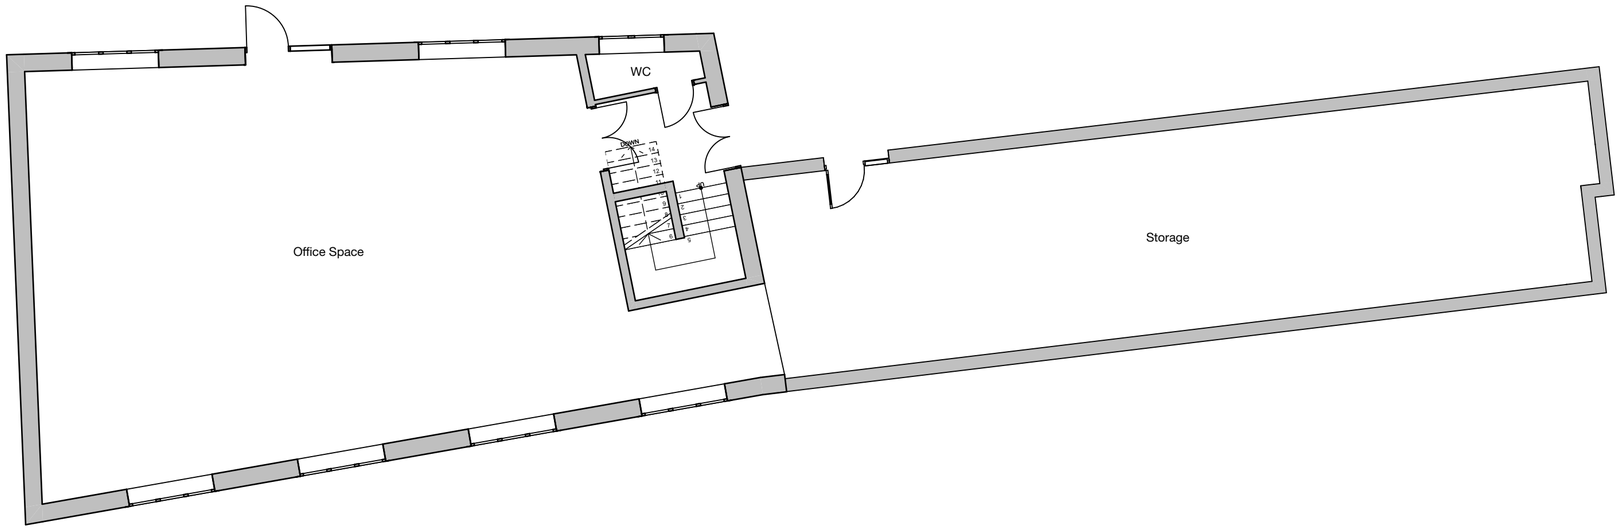

Proposed Ground Floor 1:100

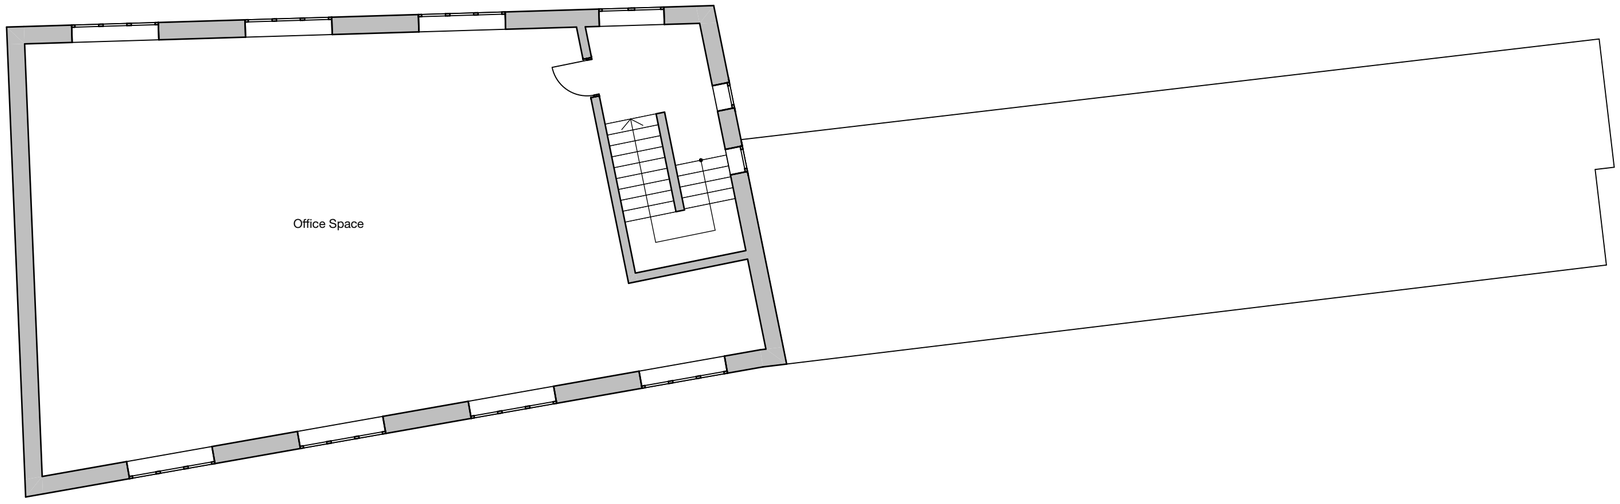

Proposed First Floor 1:100

Notes:

© This drawing and the information contained within this media remains the property of AMOS GROUP LTD and may not be distributed to any party in any form without the knowledge and written consent of AMOS GROUP LTD. The information should be distributed in its entirety and is not to be reproduced or altered without the knowledge and written consent of AMOS GROUP LTD. The information contained within this media is for guidance only. While we endeavor to provide accuracy and detail there is no expressed or implied warranty or fitness for any particular purpose, supplied with this information. All dimensions and levels depicted are subject to checking on site. AMOS GROUP LTD accept no responsibility for the accuracy of any information provided by third parties.

REV:	DESCRIPTION:	BY:	DATE:

STATUS:

amosgroup.co.uk
01538 399813
PO Box 8197
Ashbourne
DE6 9DJ

CLIENT:

AMOS GROUP

SITE:

Otters Court, Hardwick Square South, Buxton, SK17 6QA

TITLE:

Existing Floor Plans - Office Conversion

SCALE AT A2:	DATE:	DRAWN:	CHECKED:
1:100 @ A2	29/10/2024	JC	#CAD Technician Middle Name

PROJECT NO:	DRAWING NO:	REVISION:
2017-26-	**2017-26-FP_13**	