
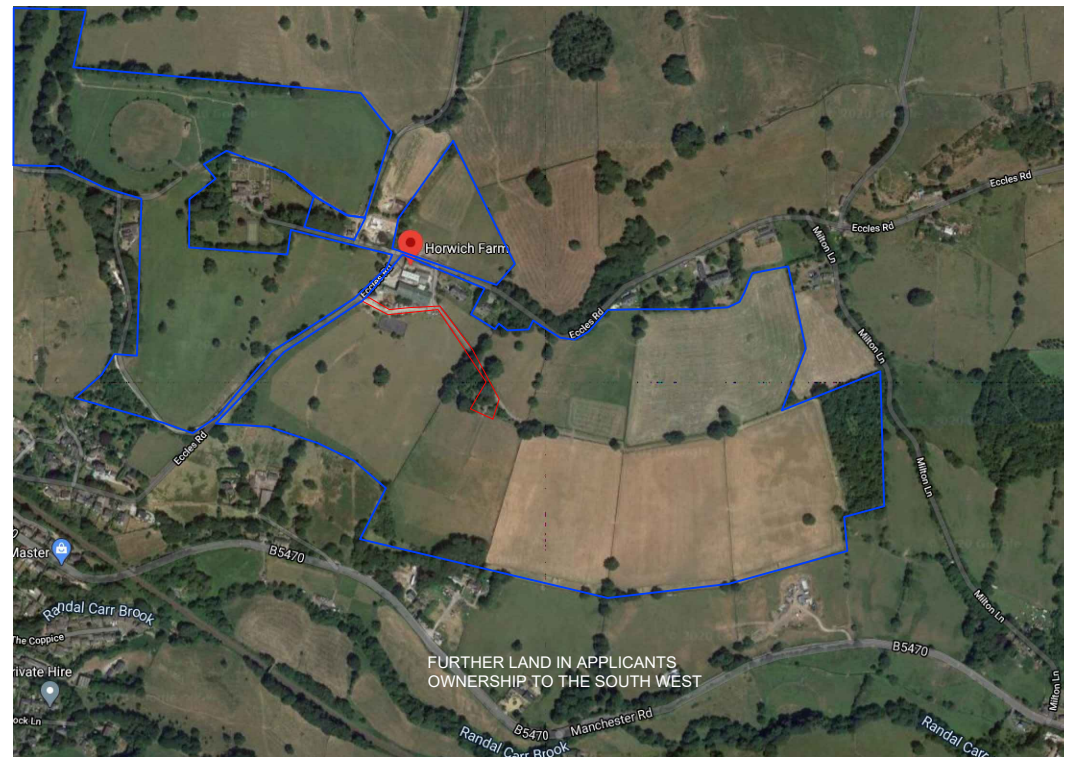
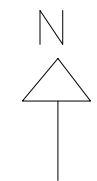


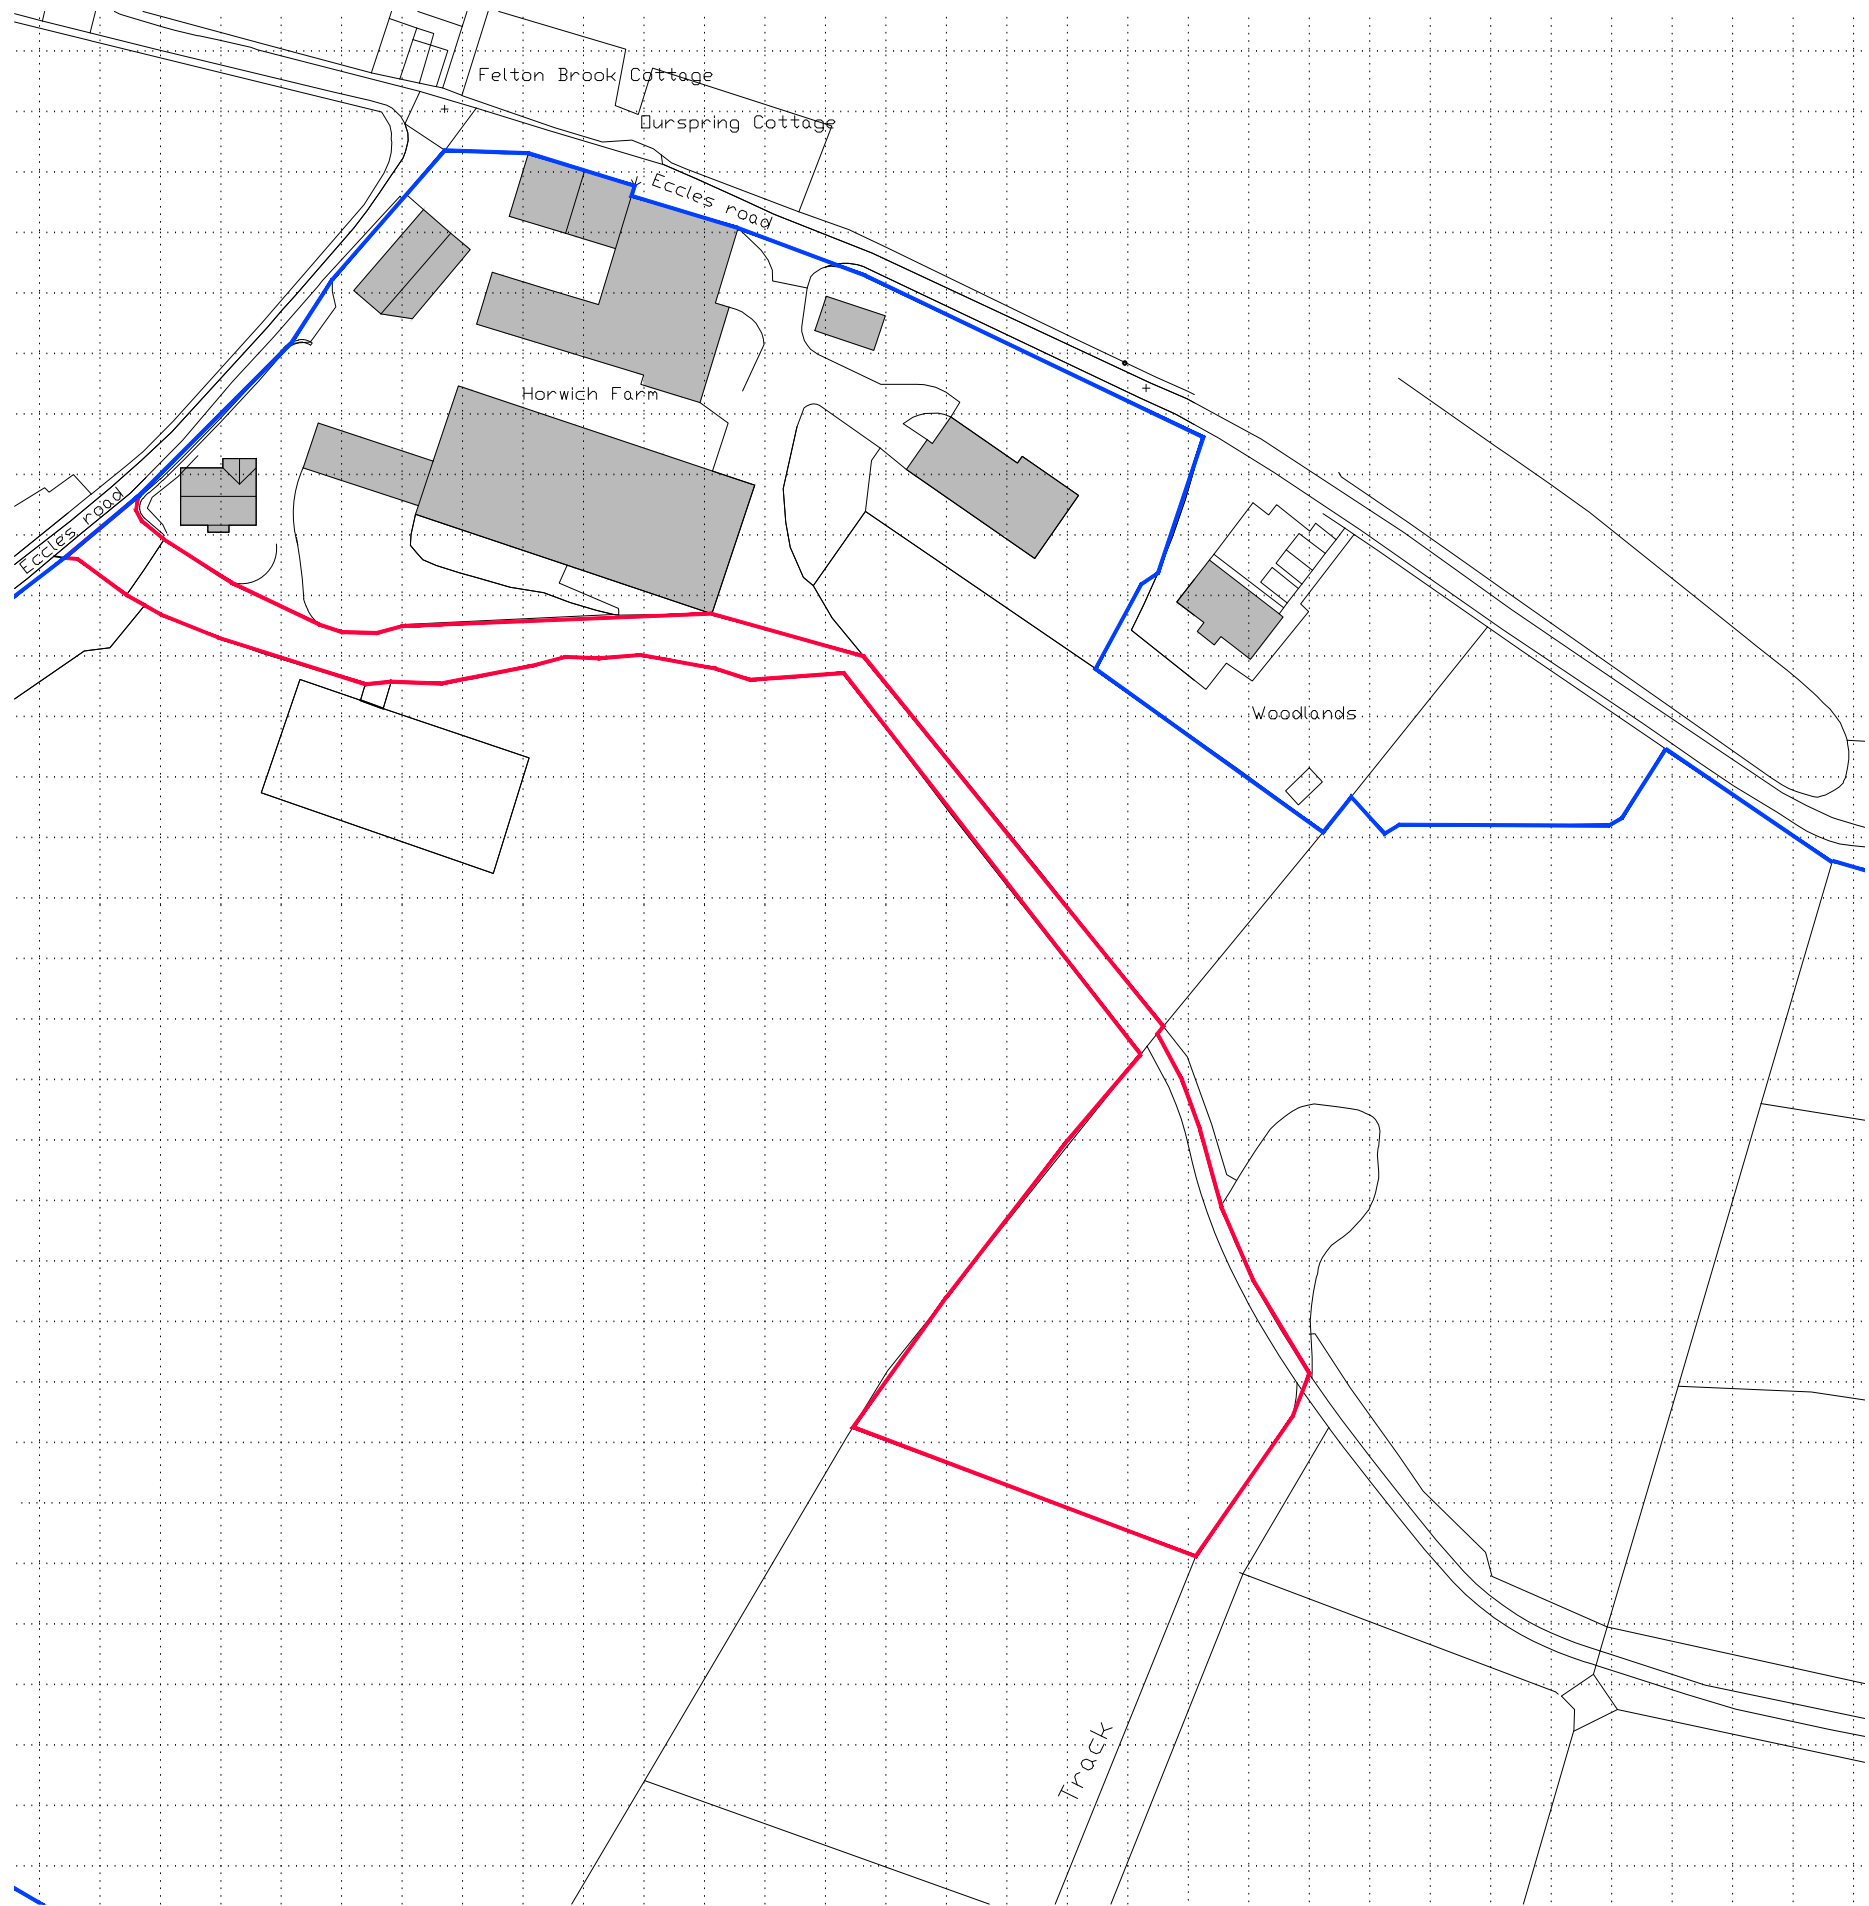

LOCATION MAP HORWICH FARM OWNERSHIP

rev.	description
client	R.f & H.e Hinchliffe
project	1 no. Camping Pod Horwich Farm Eccles Ro Whaley Bridge
drawing title	LOCATION PLAN
drawing number	SW468-PL001
revision	-
drawing status	PLANNING
scale	1:1250 @A3
date	May 26
drawn by	CW
checked by	JS