


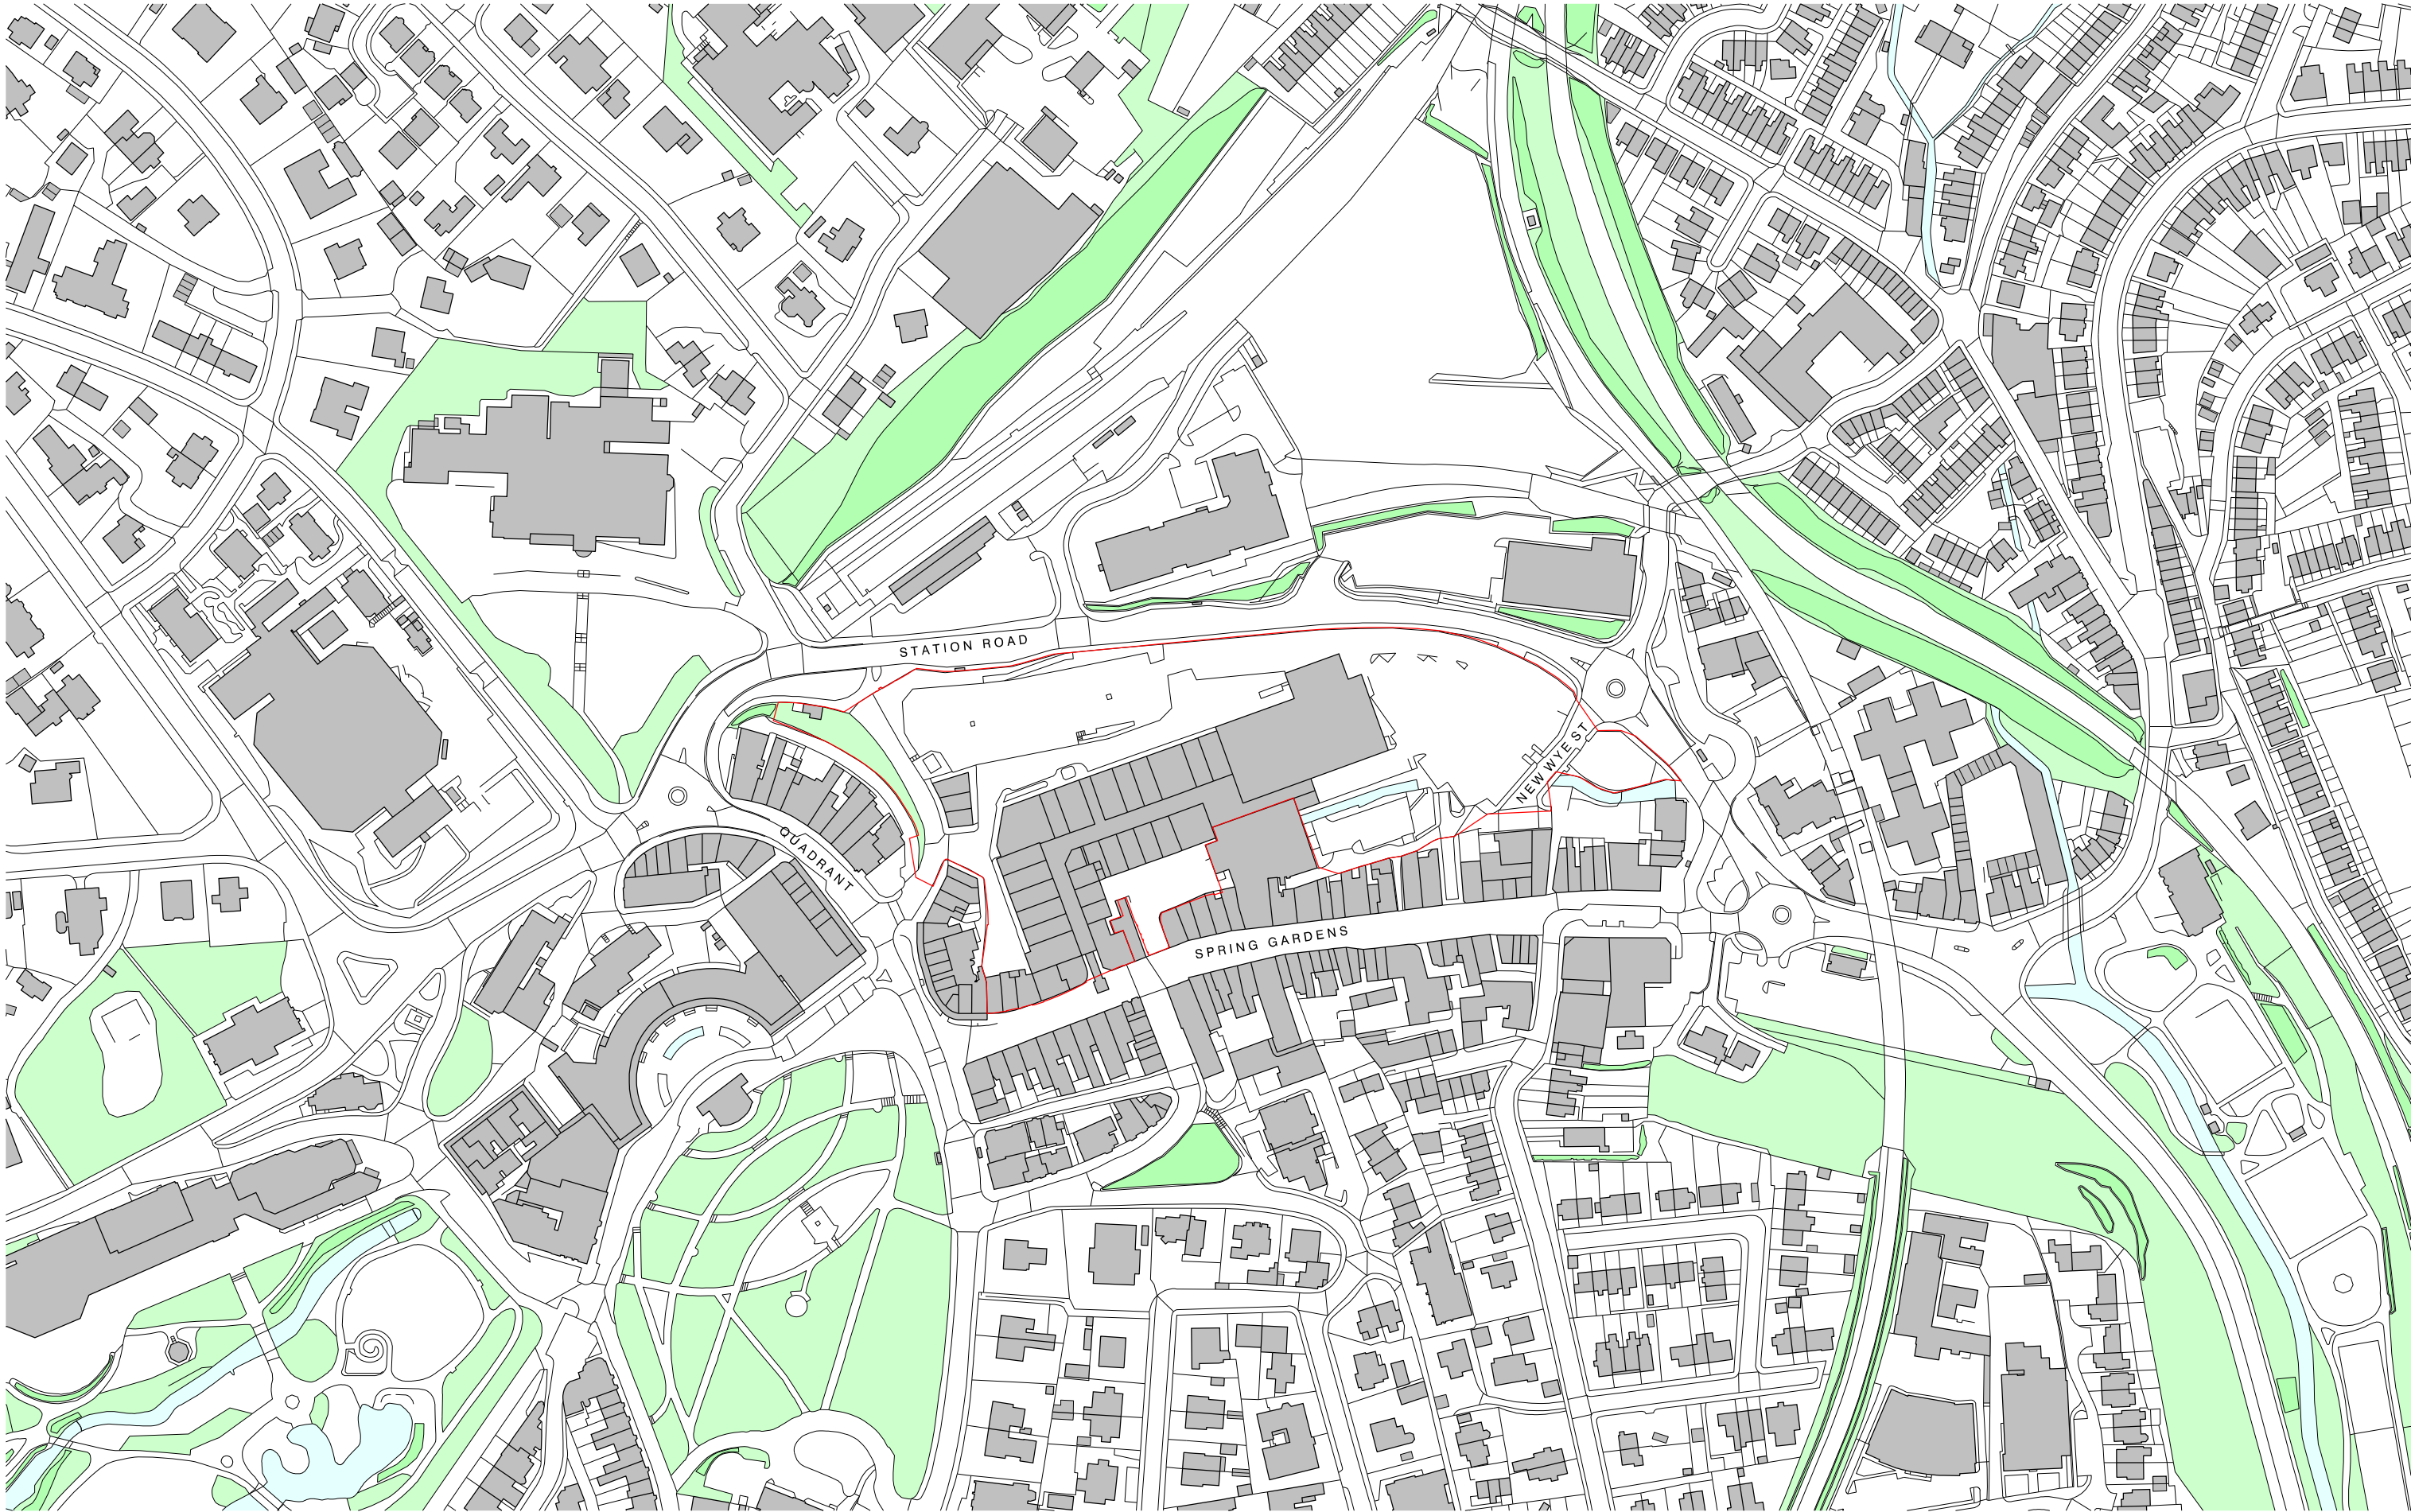

revision:	date:	note:
P01	20241021	preliminary first issue
P02	20251031	planning issue
P03	20260604	omit disclaimer/add scale bar

legend
application boundary

0 10 20 50 100 200m



project
Buxton Masterplan
job no.
7667
title
site location plan
scale
1:2500 @ A3
drawing no.
al(02)0001

stephenson hamilton risley
STUDIO

3 riverside mews
4 commercial street
manchester, M15 4RQ
www.shr.studio
email@shr.studio
0161 832 0244