


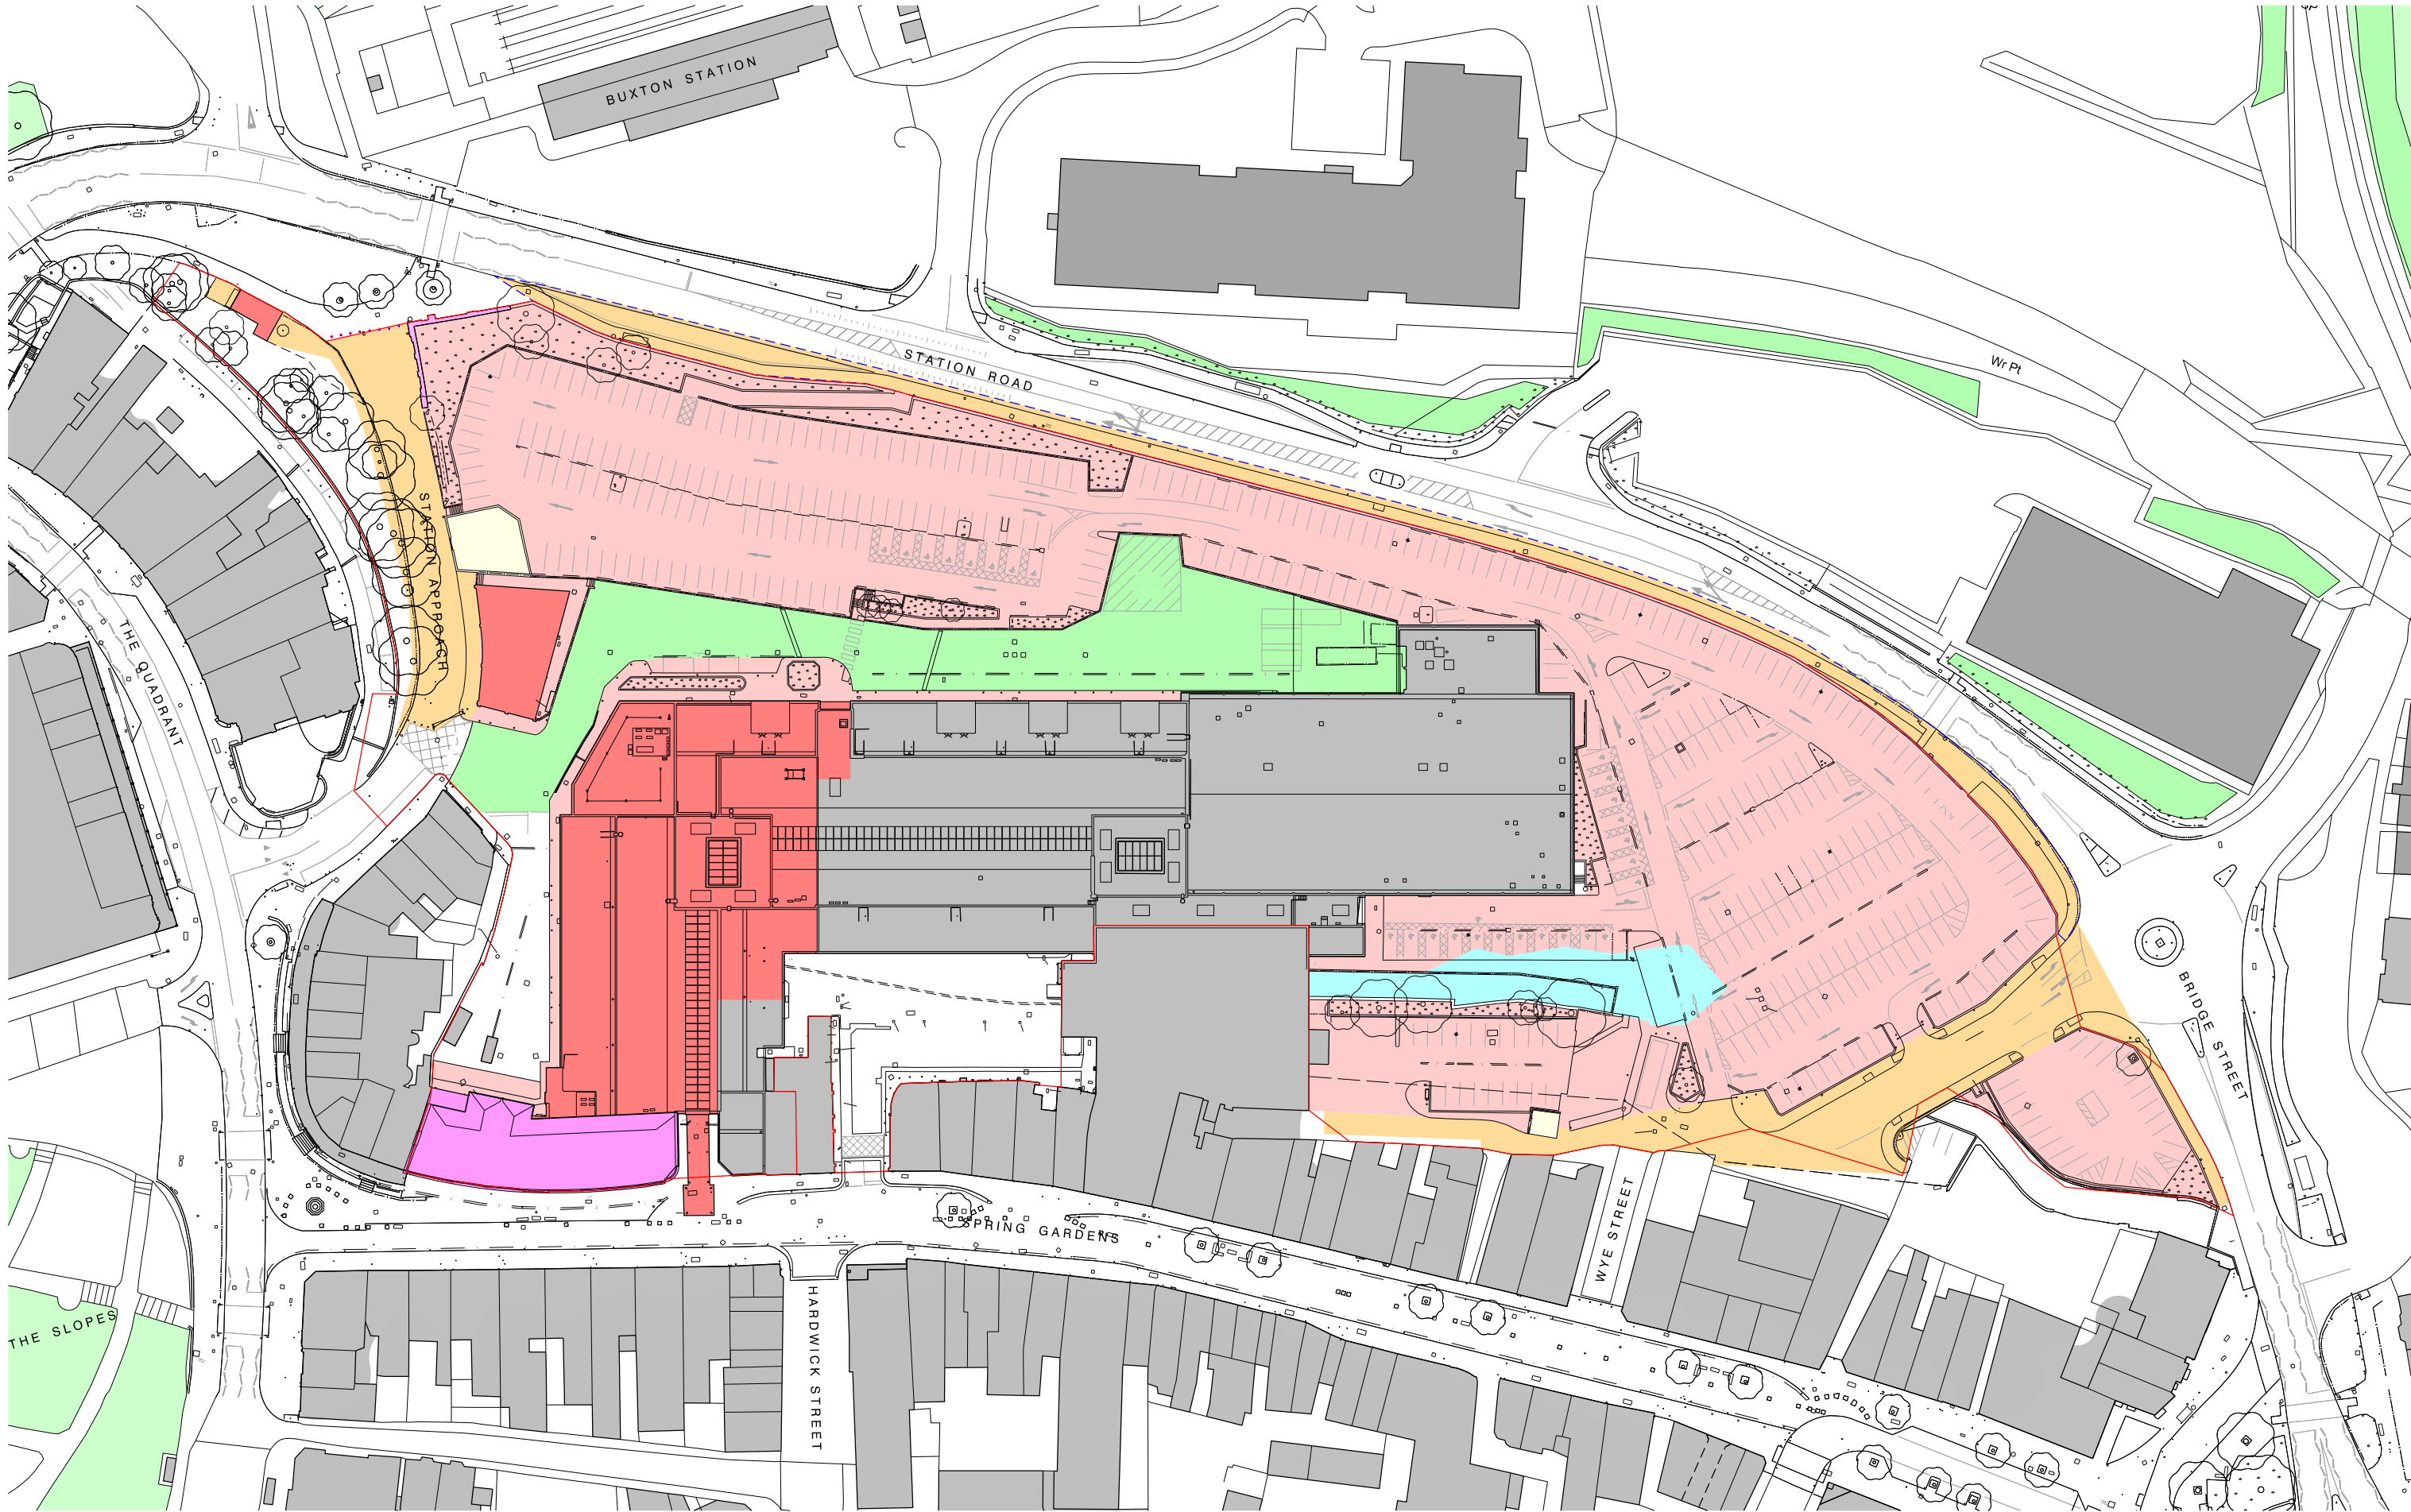

revision: date: note:
P01 20251022 preliminary first issue
P02 20251031 planning issue
P03 20260604 omit disclaimer

legend
item/building to be demolished
site area/item to be cleared incl. fences, stairs, signage, lighting, vegetation etc.
substation de-commissioned & demolished, power re-routed to new substations
pavements and roadway to be reconfigured to reflect landscaping proposals
area of land to be opened up for extension to river wye
heritage asset to be retained and protected throughout any demolition works
service yard to be retained where possible & reconfigured to reflect proposals
area of pavement to be reconfigured to reflect white peak loop proposals
application boundary

NOTE
refer to landscaping proposals for removal/retention of existing trees

0 5 10 20 50 100m



project
Buxton Masterplan
job no.
7667
title
demolition plan
scale
1:1000 @ A3 / 1:500 @ A1
drawing no.
al(03)0001

stephenson hamilton risley
STUDIO

3 riverside mews
4 commercial street
manchester, M15 4RQ
www.shr.studio
email@shr.studio
0161 832 0244