



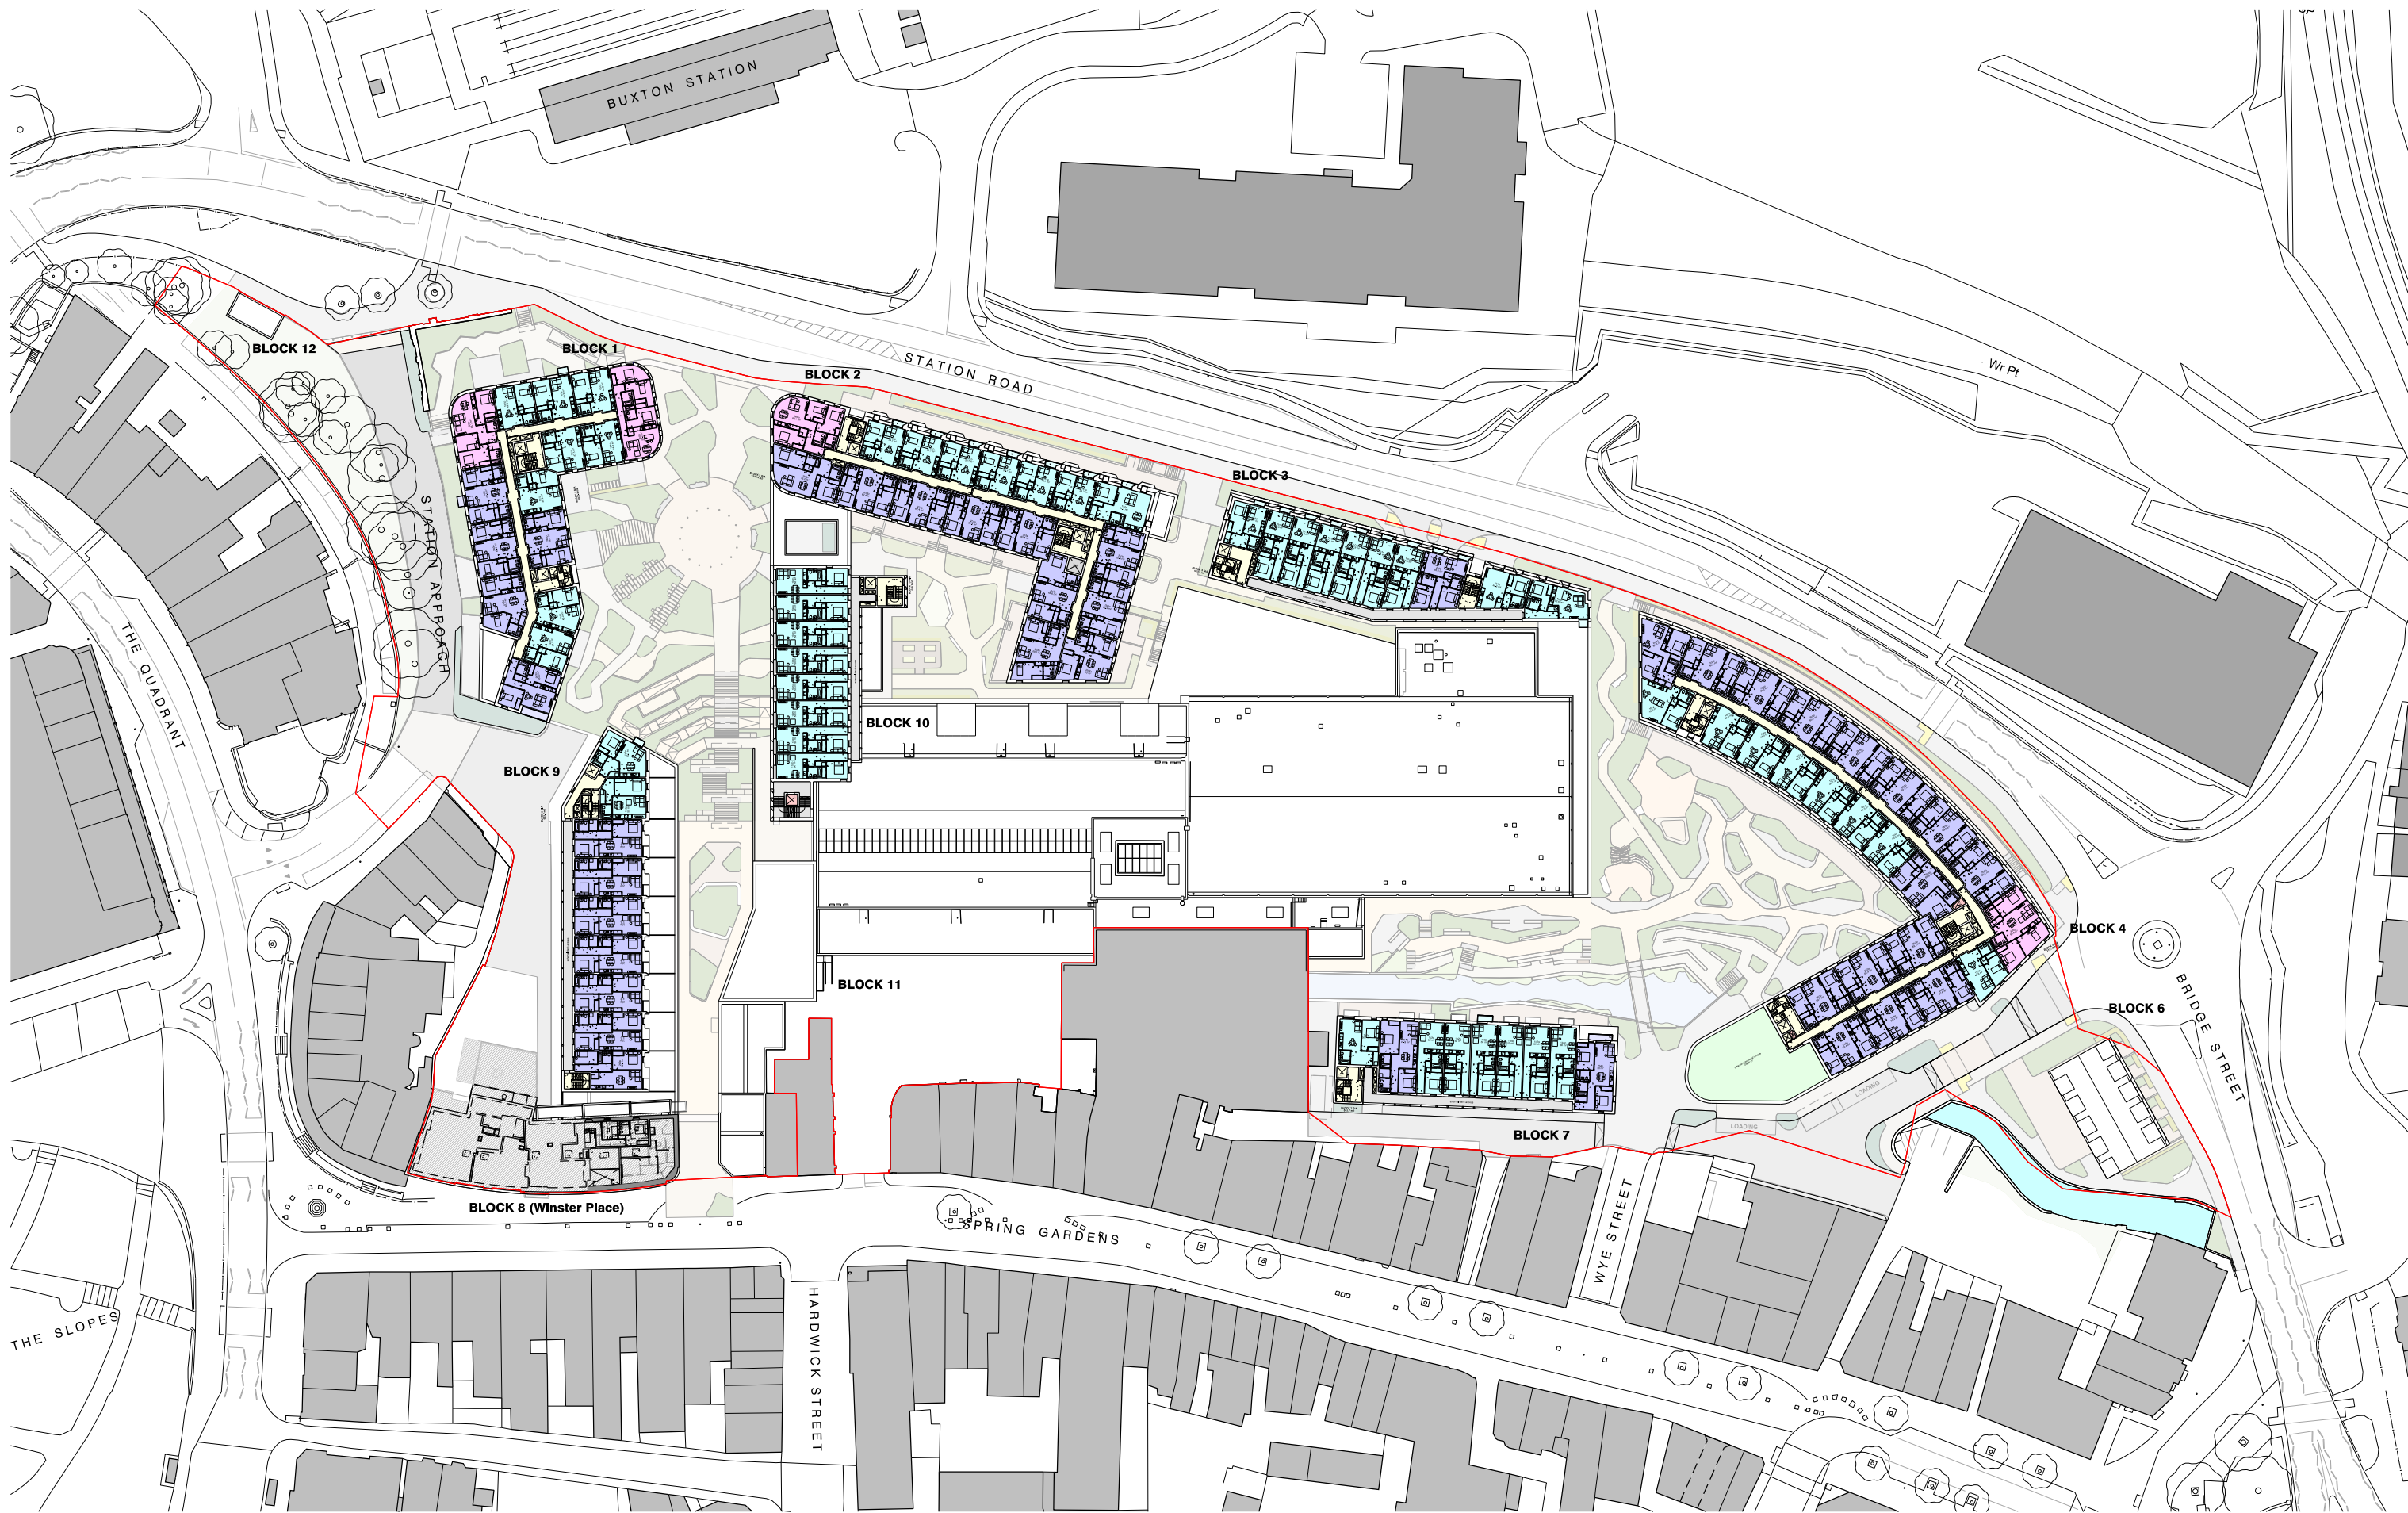

| revision: | date:    | note:                    |
|-----------|----------|--------------------------|
| P01       | 20250718 | preliminary first issue  |
| P02       | 20250826 | preliminary second issue |
| P03       | 20251009 | preliminary third issue  |
| P04       | 20251031 | planning issue           |
| P05       | 20260116 | planning issue           |
| P06       | 20260216 | planning issue           |
| P07       | 20260604 | omit disclaimer          |

| legend                                        |
|-----------------------------------------------|
| commercial / retail / amenity                 |
| residential circulation / ancillary spaces    |
| 1 bedroom dwelling                            |
| 2 bedroom dwelling                            |
| 3 bedroom dwelling                            |
| 4 bedroom dwelling                            |
| winstar place - refer to 8000 series drawings |
| car park                                      |
| car park escape route                         |
| site boundary                                 |

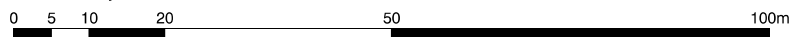

**project**  
Buxton Masterplan  
**job no.**  
7667  
**title**  
proposed level 04  
**scale**  
1:1000 @ A3 / 1:500 @ A1  
**drawing no.**  
**al(04)0105**

stephenson hamilton risley  
**STUDIO**  
3 riverside mews  
4 commercial street  
manchester, M15 4RQ  
www.shr.studio  
email@shr.studio  
0161 832 0244