



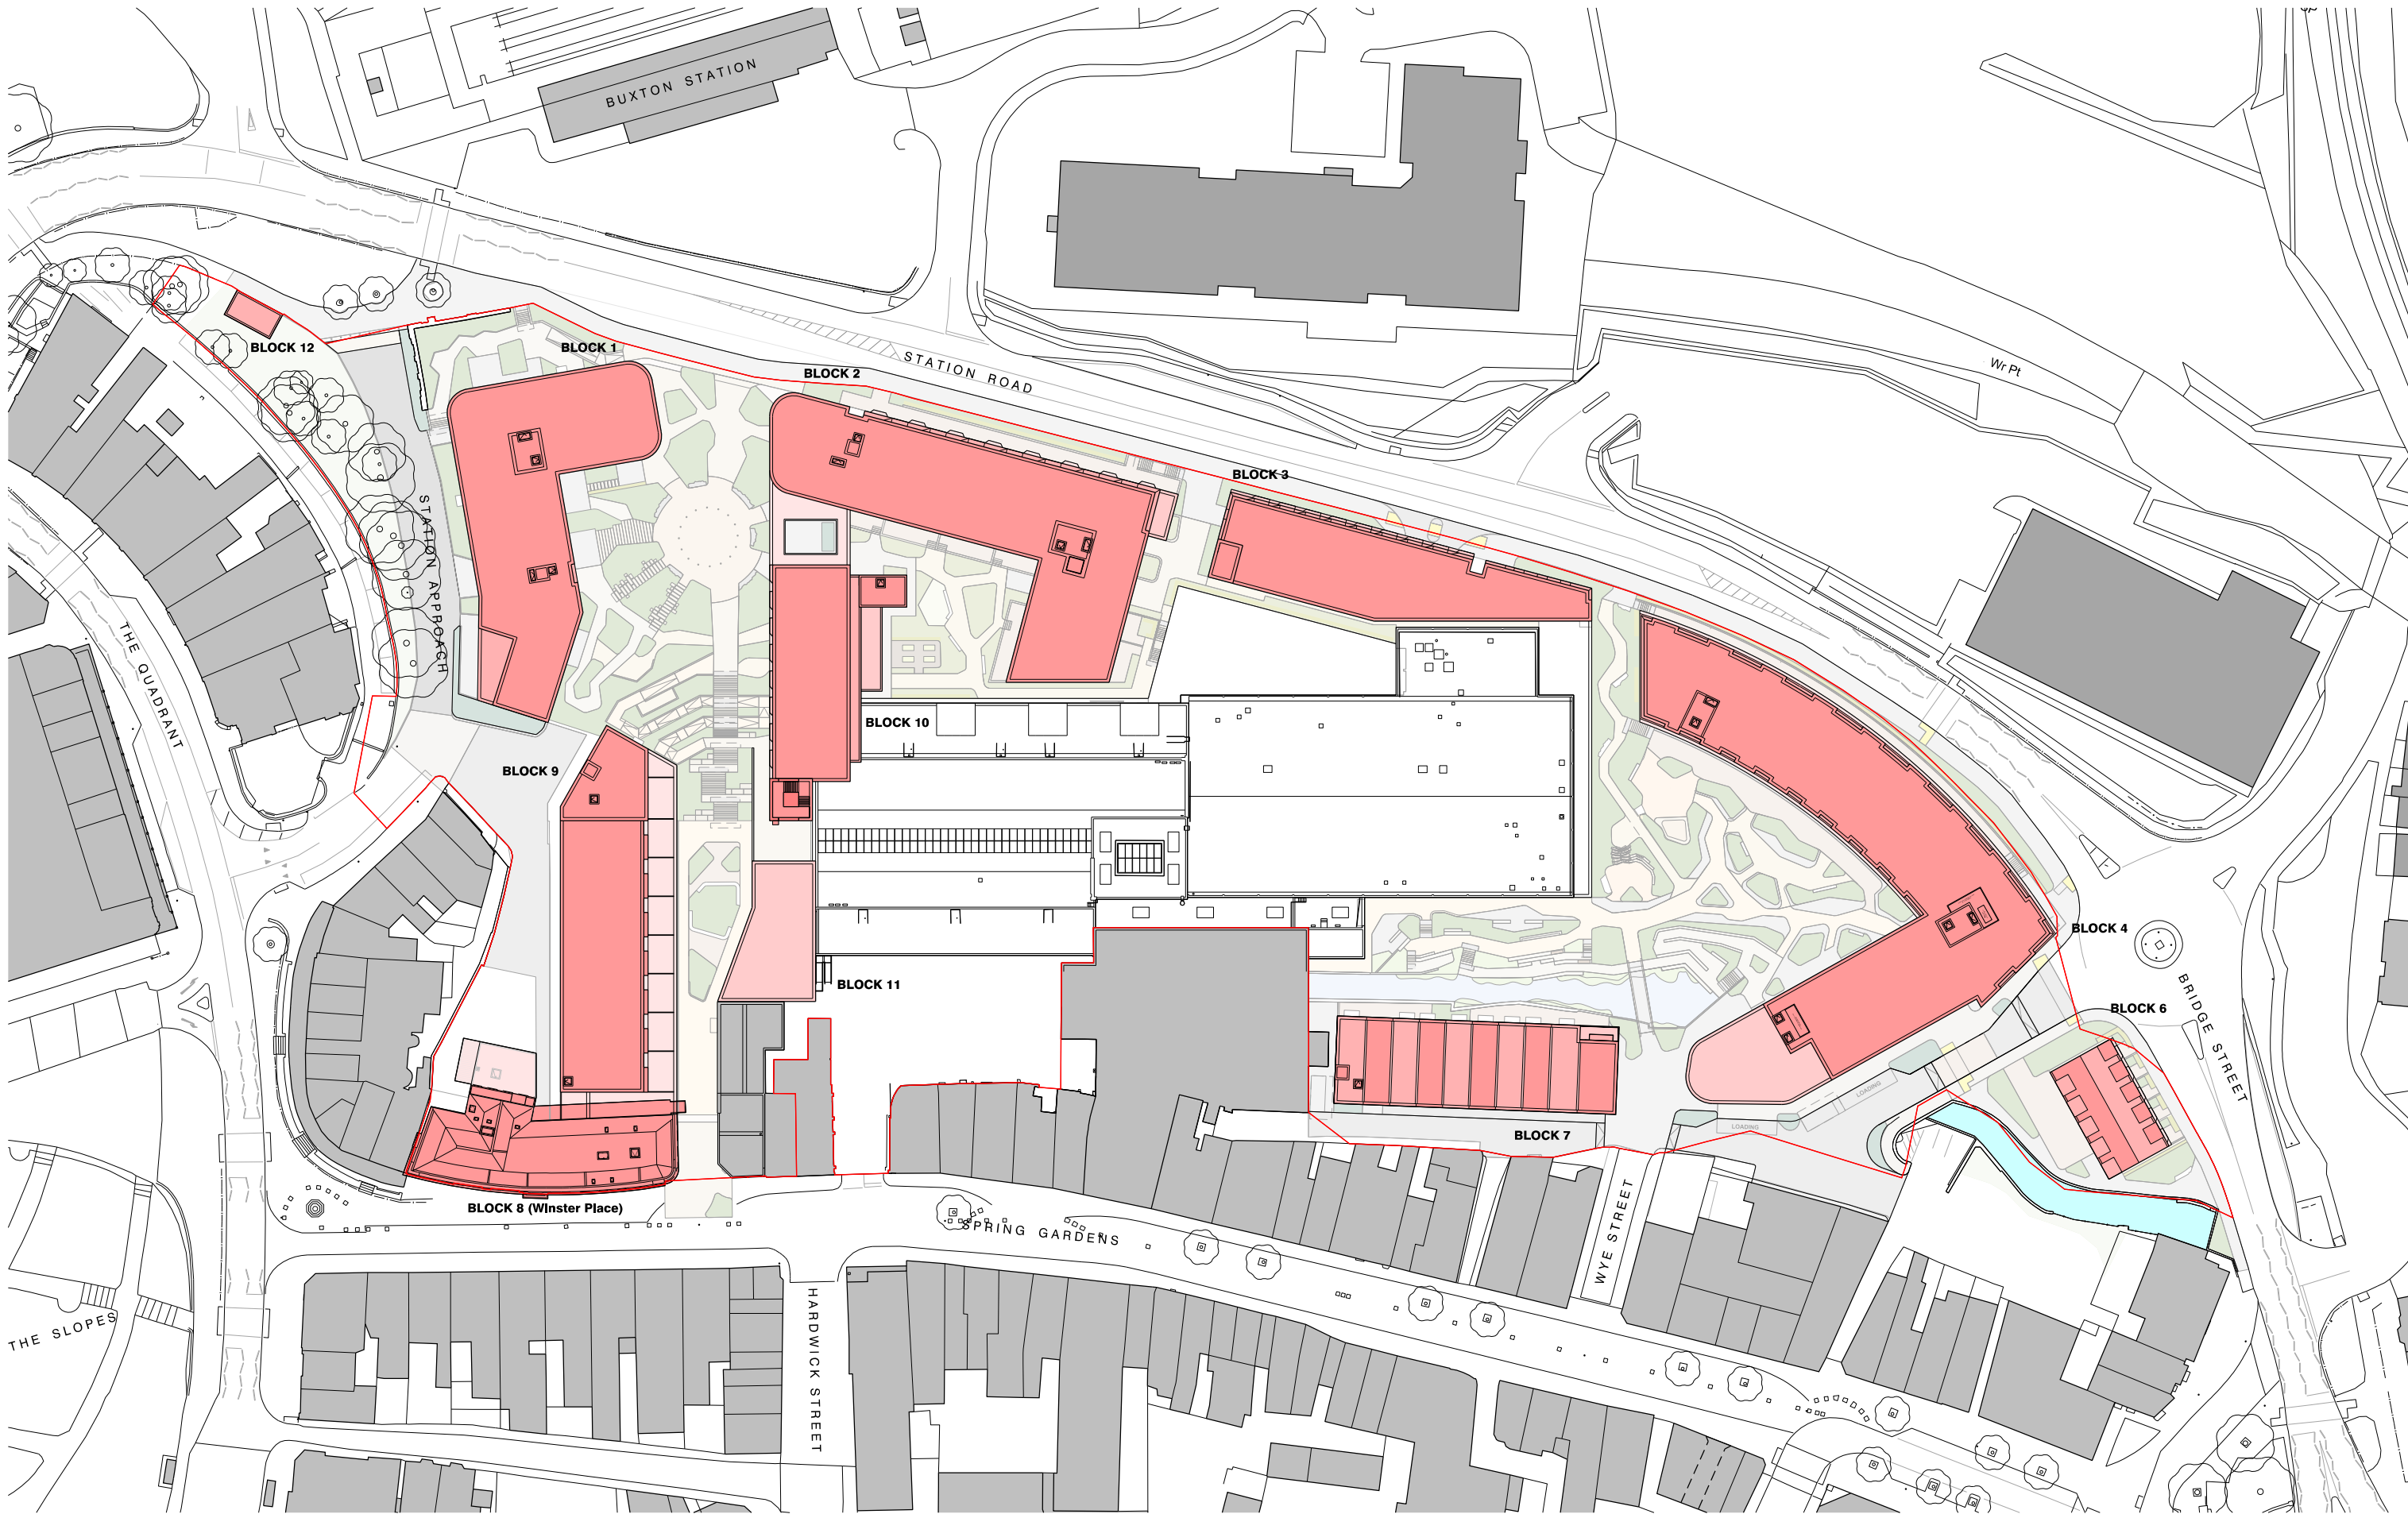

revision:	date:	note:
P01	20250718	preliminary first issue
P02	20250826	preliminary second issue
P03	20251009	preliminary third issue
P04	20251031	planning issue
P05	20260116	planning issue
P06	20260604	omit disclaimer

legend
commercial / retail / amenity
residential circulation / ancillary spaces
1 bedroom dwelling
2 bedroom dwelling
3 bedroom dwelling
4 bedroom dwelling
winstar place - refer to 8000 series drawings
car park
car park escape route
site boundary

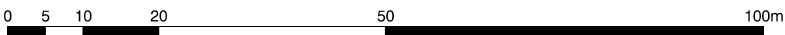

project
Buxton Masterplan
job no.
7667
title
proposed roof level
scale
1:1000 @ A3 / 1:500 @ A1
drawing no.
al(04)0107

stephenson hamilton risley
STUDIO
3 riverside mews
4 commercial street
manchester, M15 4RQ
www.shr.studio
email@shr.studio
0161 832 0244