



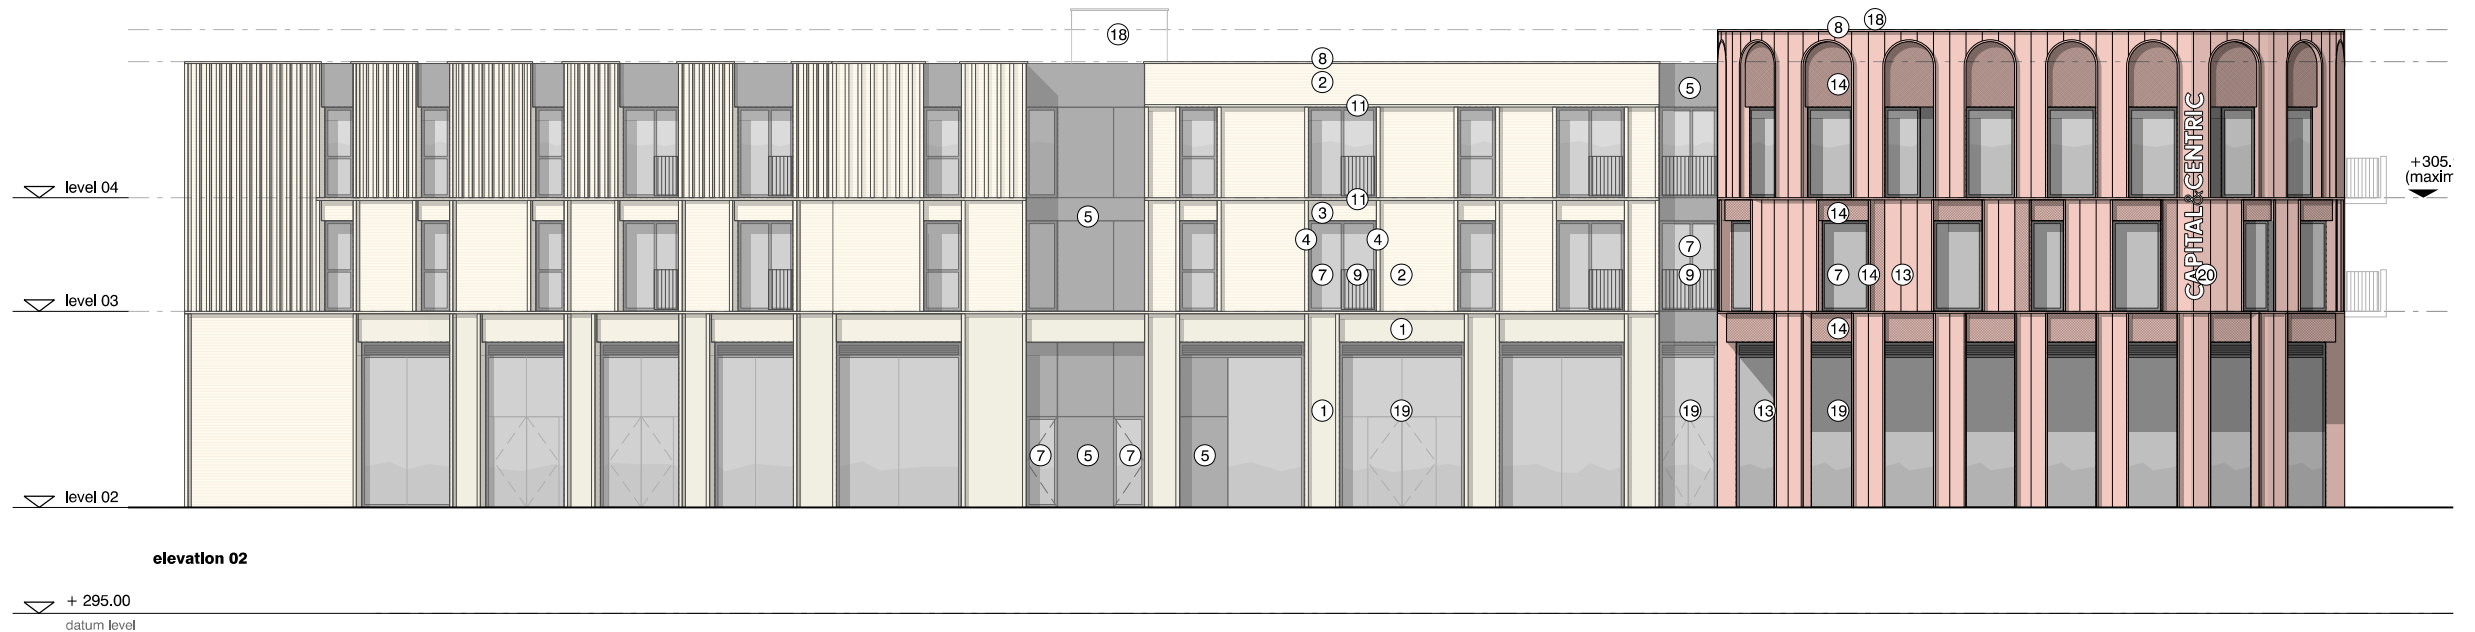

revision:	date:	note:
P01	20251017	preliminary first issue
P02	20251031	planning issue
P03	20260116	planning issue
P04	20260604	omit disclaimer/add scale bar

1	stone faced cladding, associated stone reveals/soffits	10	ppc metal balcony/guarding
2	at window openings/facade recesses (movement joints dusted to match pointing)	11	pre-cast stone sill/band/column/element
3	stretcher bond brickwork, associated brick reveals/soffits	13	pre-cast stone bay window frame
4	at window openings/facade recesses (movement joints dusted to match mortar)	14	metal cladding panel
5	soldier course brickwork	15	ribbed/perforated metal cladding panel
6	projecting brickwork/brickwork detail	16	projecting metal balcony
7	ppc metal cladding	17	ppc metal deck/exposed frame
8	ppc metal standing seam cladding / roof cladding	18	ppc metal planter
9	ppc aluminium windows with micro louvres to head / associated doors/ large louvres / metal surround	19	ppc metal clad parapet/lift overrun
		20	shop front frameless glazing with associated doors/louvers to head
		21	signage
		22	ppc metal post
			perforated metal fence panel

refer to al(04)2200 series for context elevations / refer to al(04)2500 series for detailed bay studies

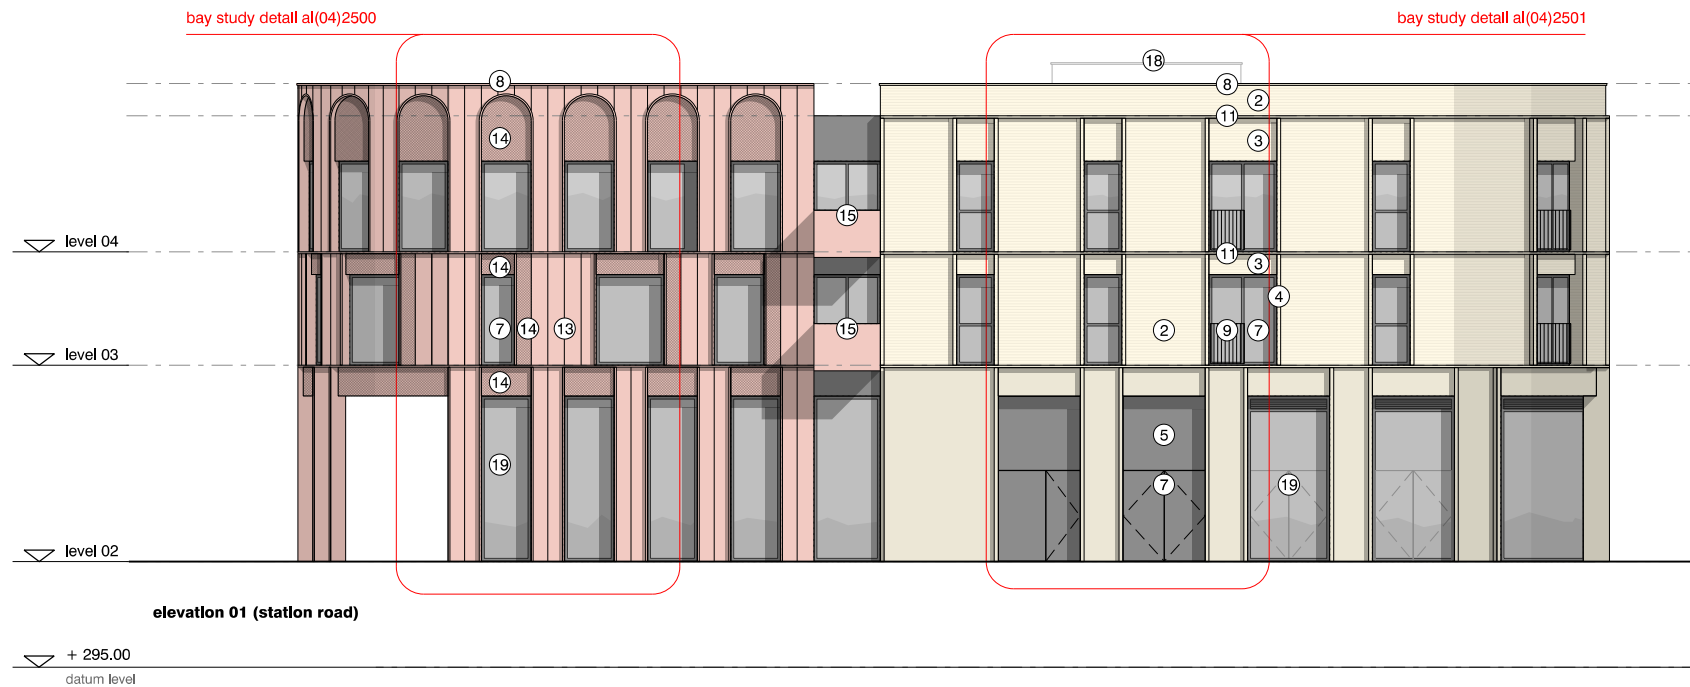

project
Buxton Masterplan

job no.
7667

title
Block 1, proposed elevations

scale
1:200 @ A3

drawing no.
al(04)1110

stephenson hamilton risley
STUDIO

3 riverside mews
4 commercial street
manchester, M15 4RQ
www.shr.studio
email@shr.studio
0161 832 0244