



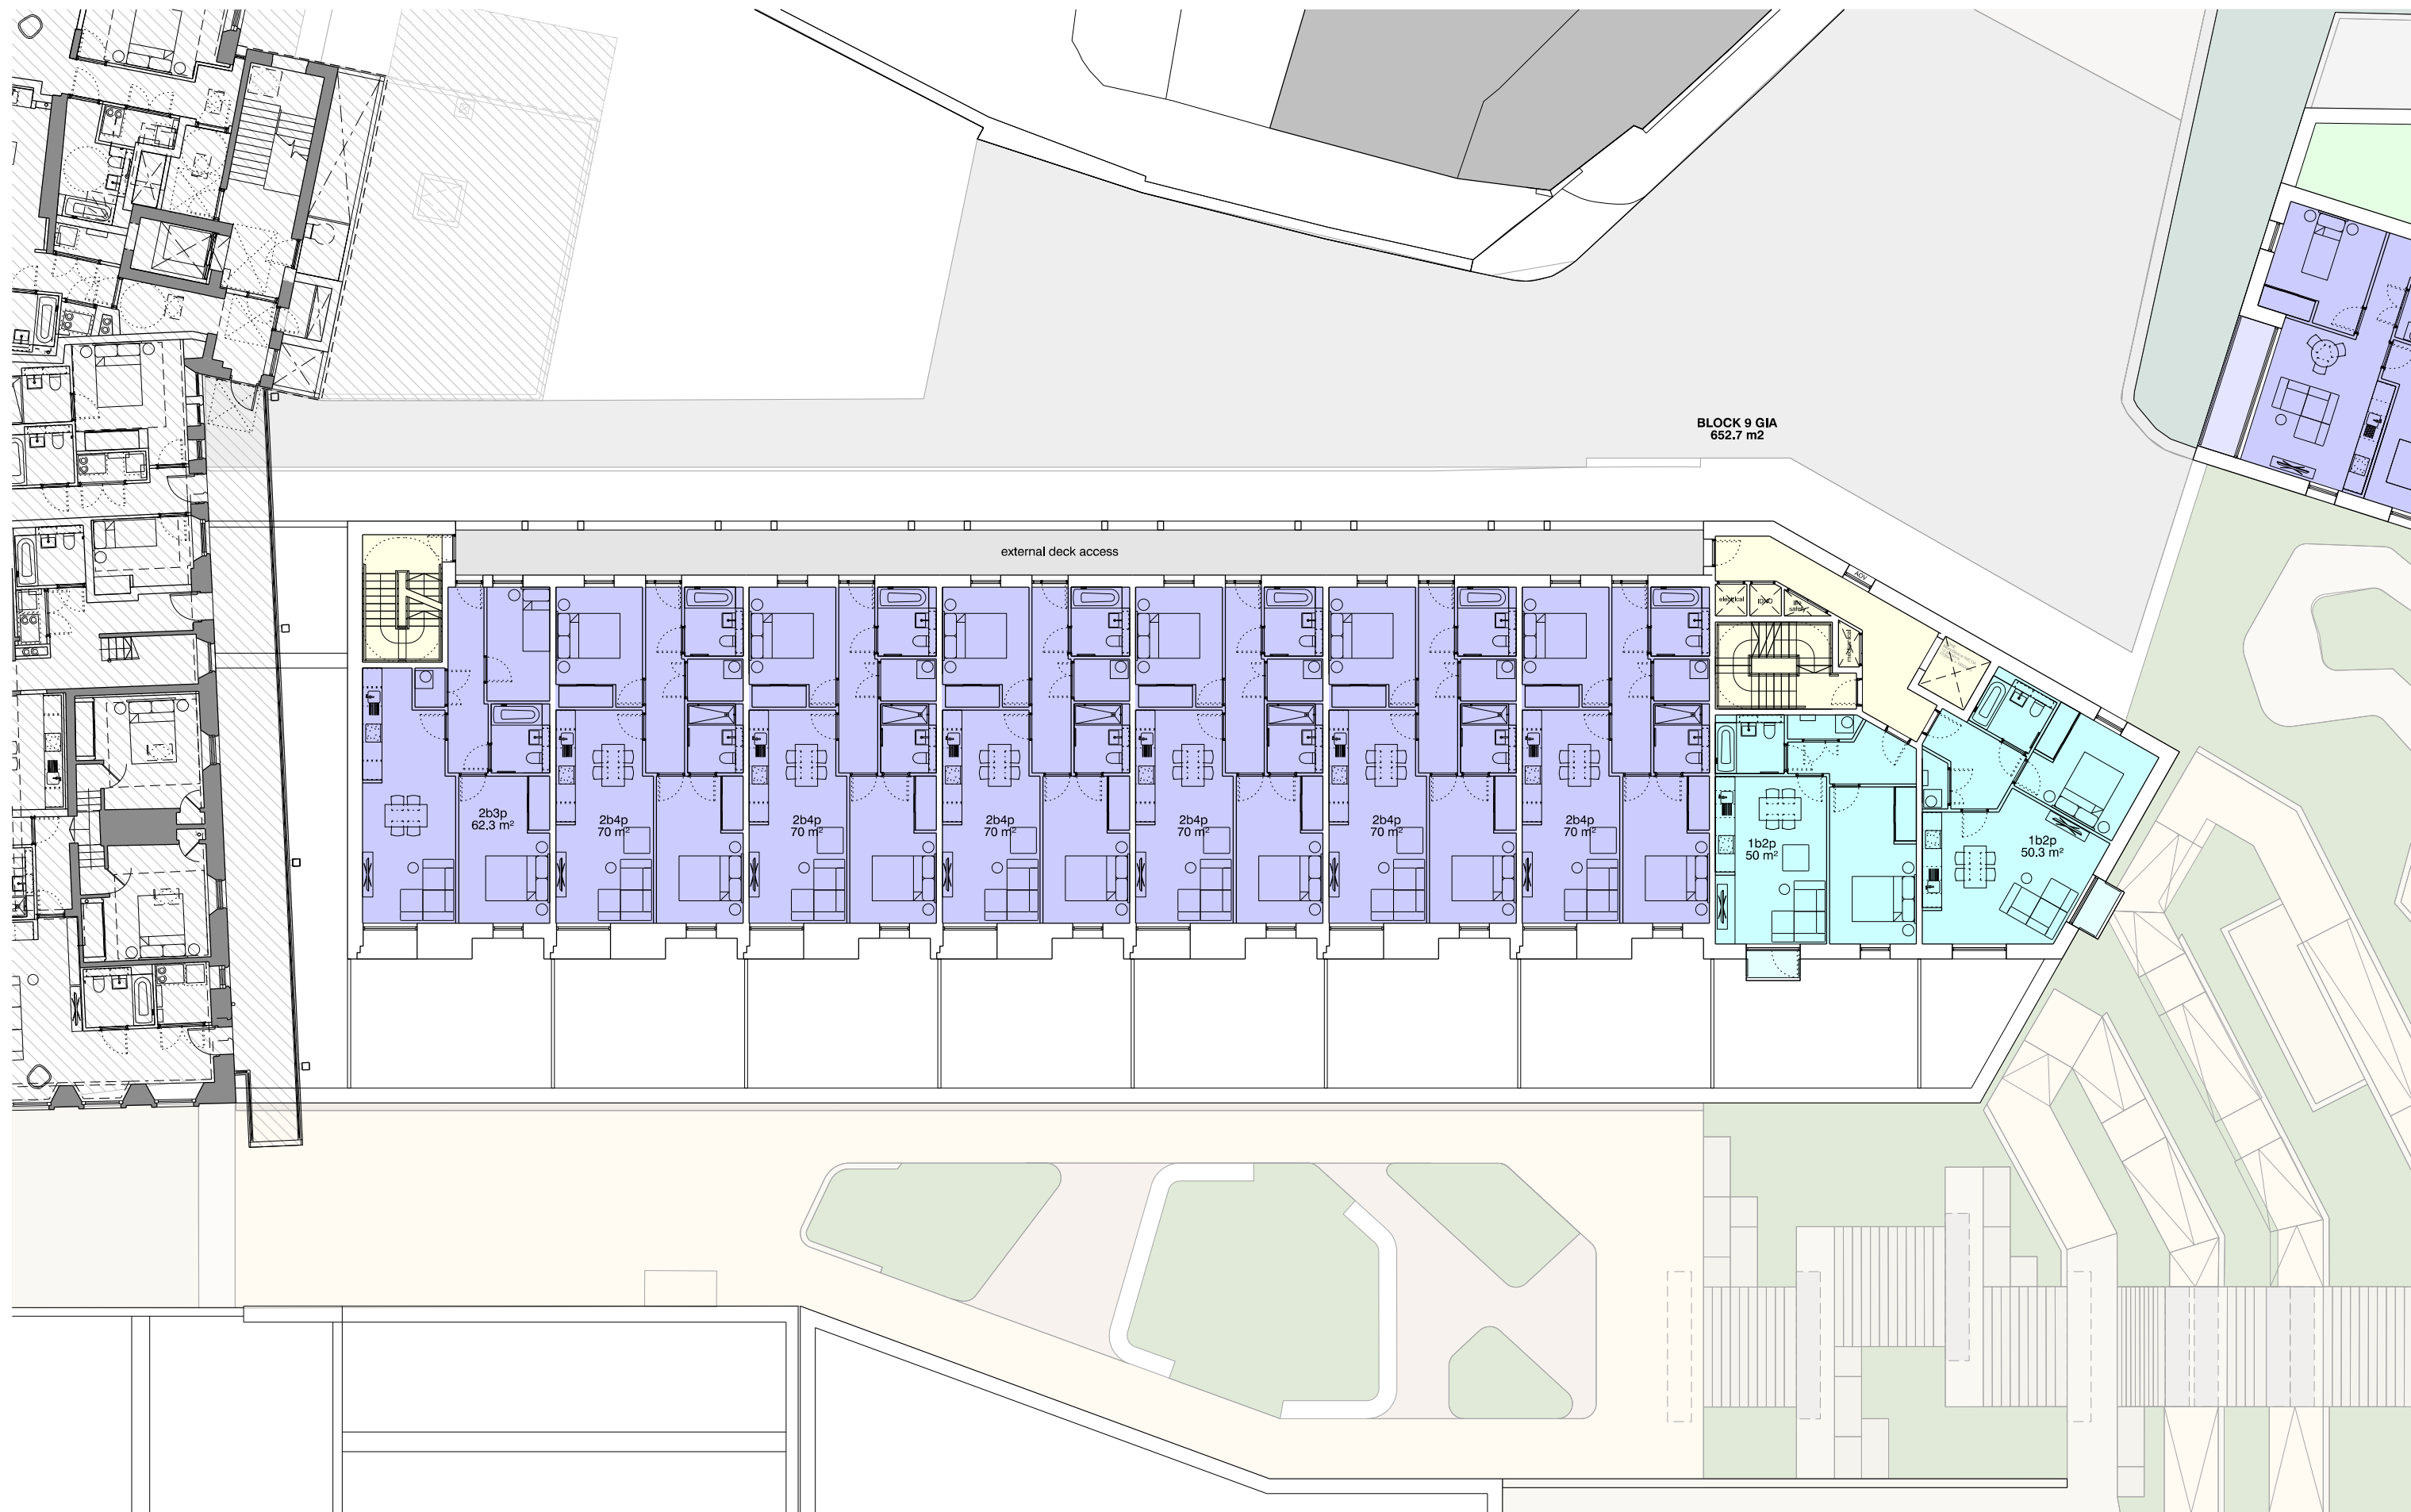

revision:	date:	note:
P01	20250721	preliminary first issue
P02	20250917	preliminary second issue
P03	20251009	preliminary third issue
P04	20251031	planning issue
P05	20260116	planning issue
P06	20260604	omit disclaimer/add scale bar

legend

commercial / retail / amenity		residential primary entrance
residential circulation / ancillary spaces		residential secondary / private entrance
1 bedroom dwelling		
2 bedroom dwelling		residential exit / escape
3 bedroom dwelling		
4 bedroom dwelling		commercial entrance
winter place - refer to 8000 series drawings		
car park		
car park escape route		car park exit/escape
site boundary		

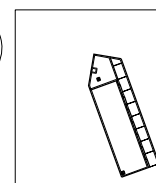

project
Buxton Masterplan

job no.
7667

title
Block 9, Level 03

scale
1:200 @ A3

drawing no.
al(04)1903

stephenson hamilton risley
STUDIO

3 riverside mews
4 commercial street
manchester, M15 4RQ
www.shr.studio
email@shr.studio
0161 832 0244