





boulevard (west) (1:500)

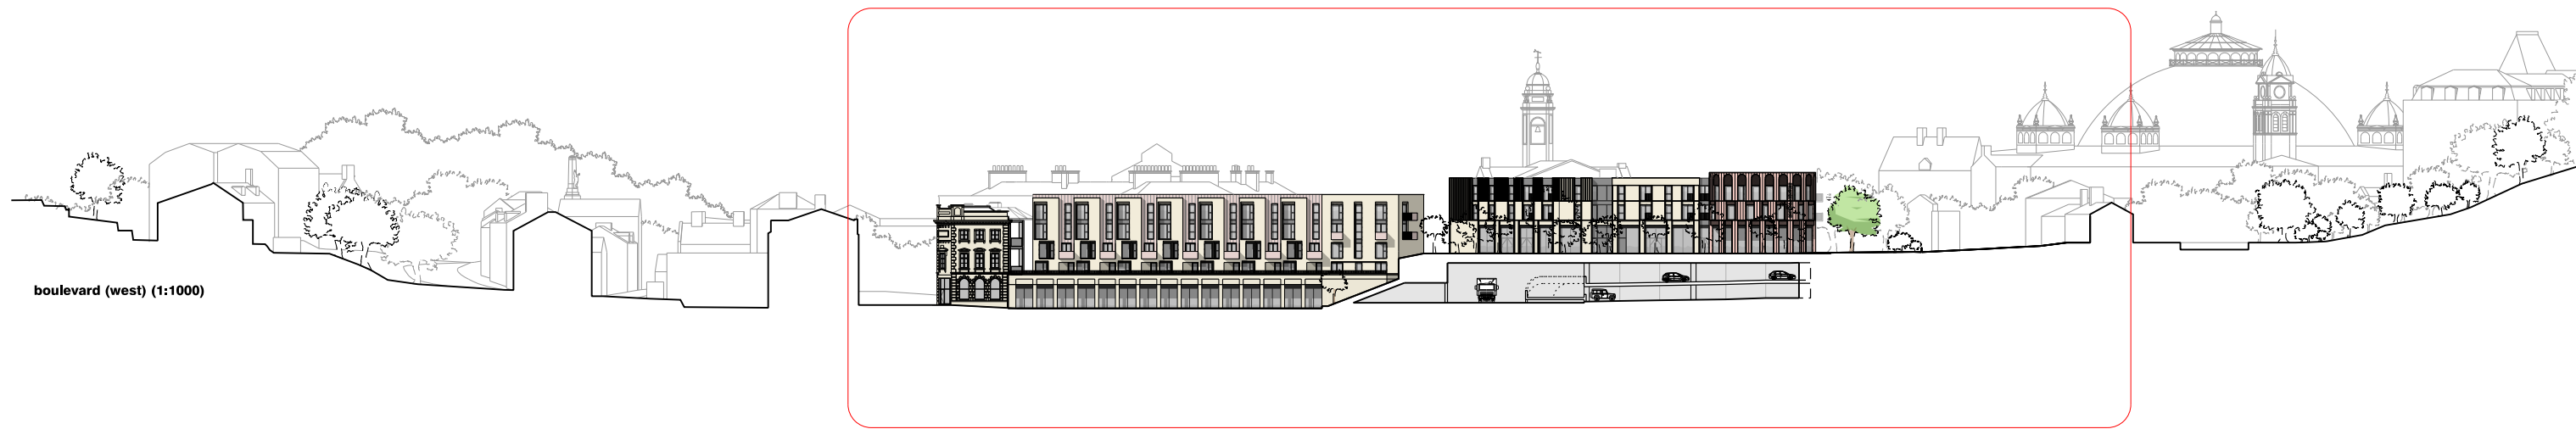

boulevard (west) (1:1000)

|           |          |                               |
|-----------|----------|-------------------------------|
| revision: | date:    | note:                         |
| P01       | 20251031 | planning issue                |
| P02       | 20260116 | planning issue                |
| P03       | 20260604 | omit disclaimer/add scale bar |

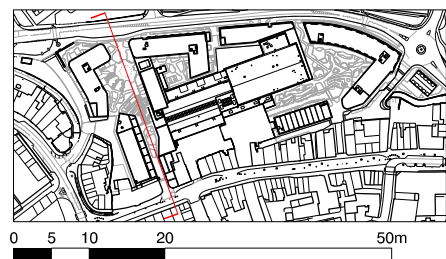

**project**  
Buxton Masterplan

**job no.**  
7667

**title**  
Boulevard (facing West), context elevation

**scale**  
1:500/1000 @ A3

**drawing no.**  
**al(04)2205**

stephenson hamilton risley  
**STUDIO**

3 riverside mews  
4 commercial street  
manchester, M15 4RQ  
www.shr.studio  
email@shr.studio  
0161 832 0244