



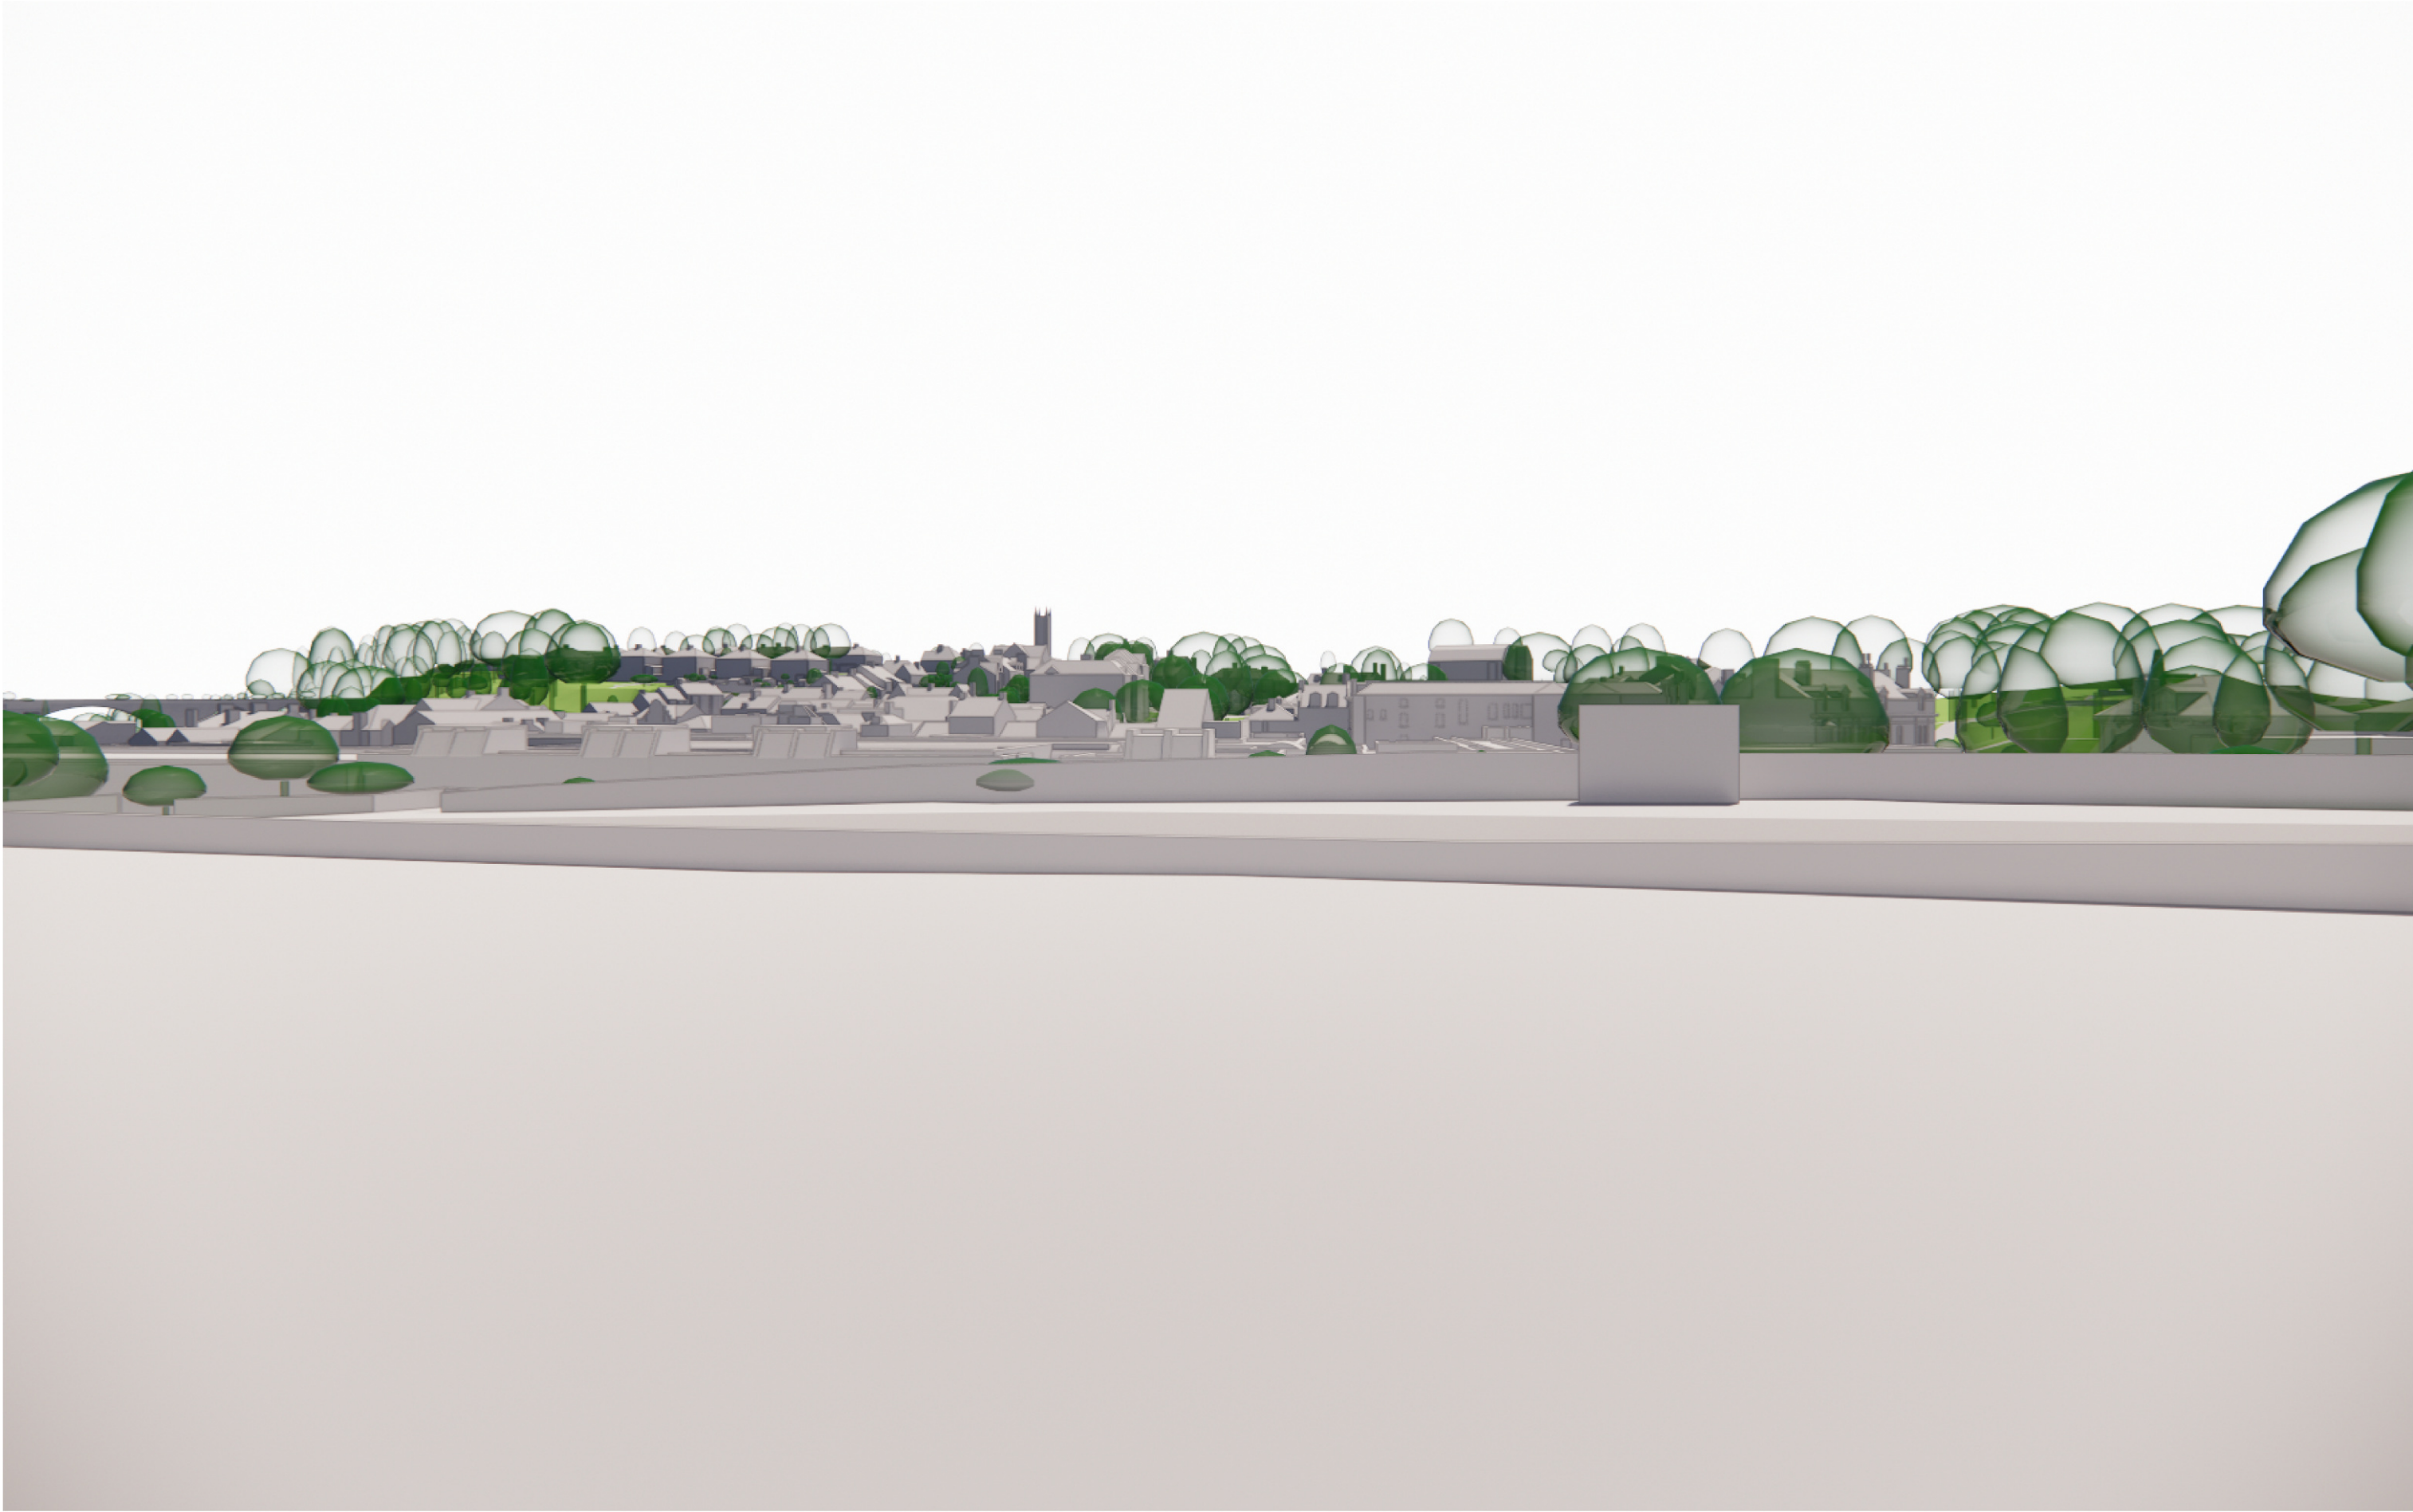

revision:	date:	note:
P01	20251021	preliminary first issue
P02	20251031	planning issue
P03	20251107	planning issue
P04	20260116	planning issue
P05	20260604	omit disclaimer

Legend	
	heritage viewpoint number, location & orientation
	application boundary
	proposed buildings

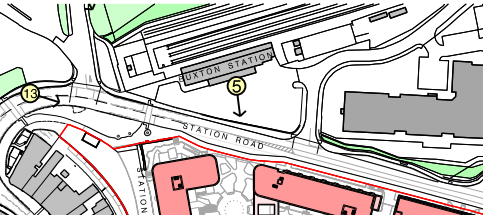

project
Buxton Masterplan
job no.
7667
title
heritage view 05 existing
scale
nts @ A3
drawing no.
al(04)2609

stephenson hamilton risley
STUDIO
3 riverside mews
4 commercial street
manchester, M15 4RQ
www.shr.studio
email@shr.studio
0161 832 0244