



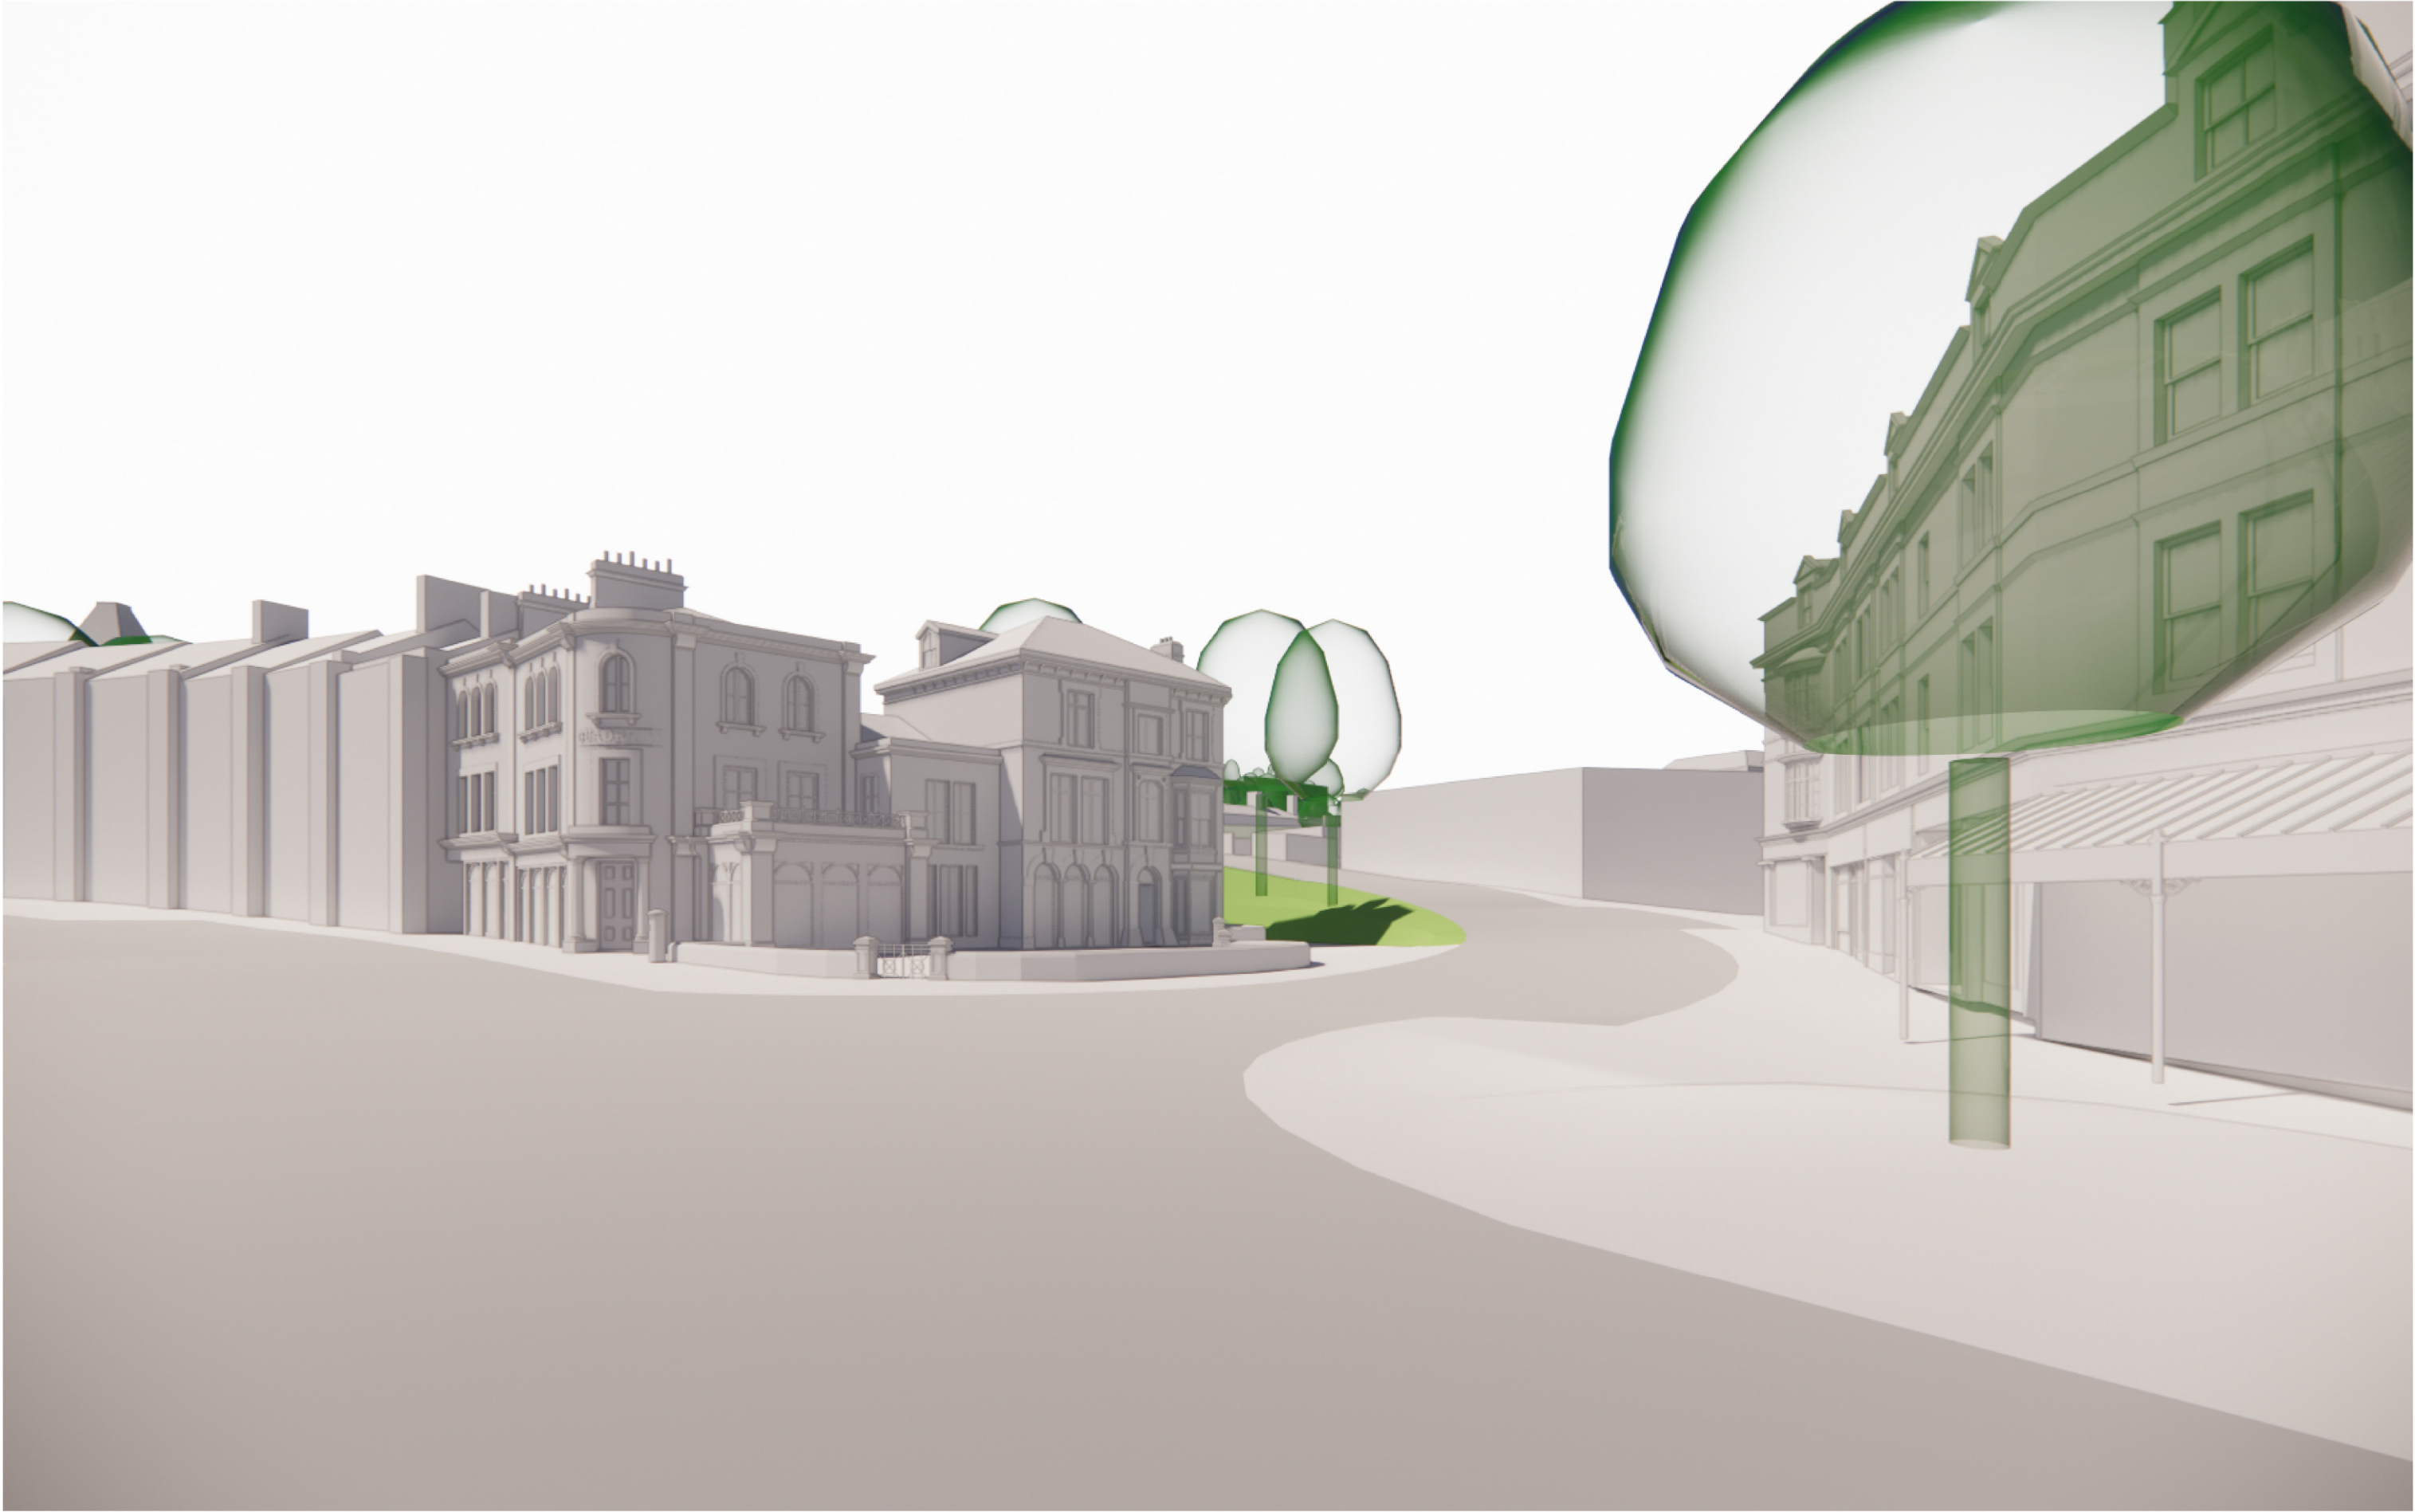

revision: date: note:
P01 20251107 planning issue
P02 20260116 planning issue
P03 20260604 omit disclaimer

Legend
① → heritage viewpoint number, location & orientation
— application boundary
■ proposed buildings

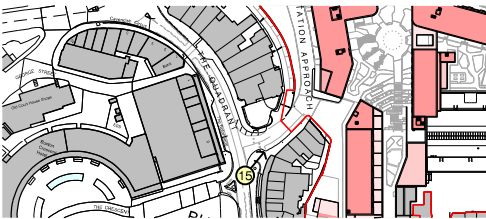

project
Buxton Masterplan
job no.
7667
title
heritage view 15 existing
scale
nts @ A3
drawing no.
al(04)2629

stephenson hamilton risley
STUDIO

3 riverside mews
4 commercial street
manchester, M15 4RQ
www.shr.studio
email@shr.studio
0161 832 0244