



elevation 06

+ 285.00
datum level

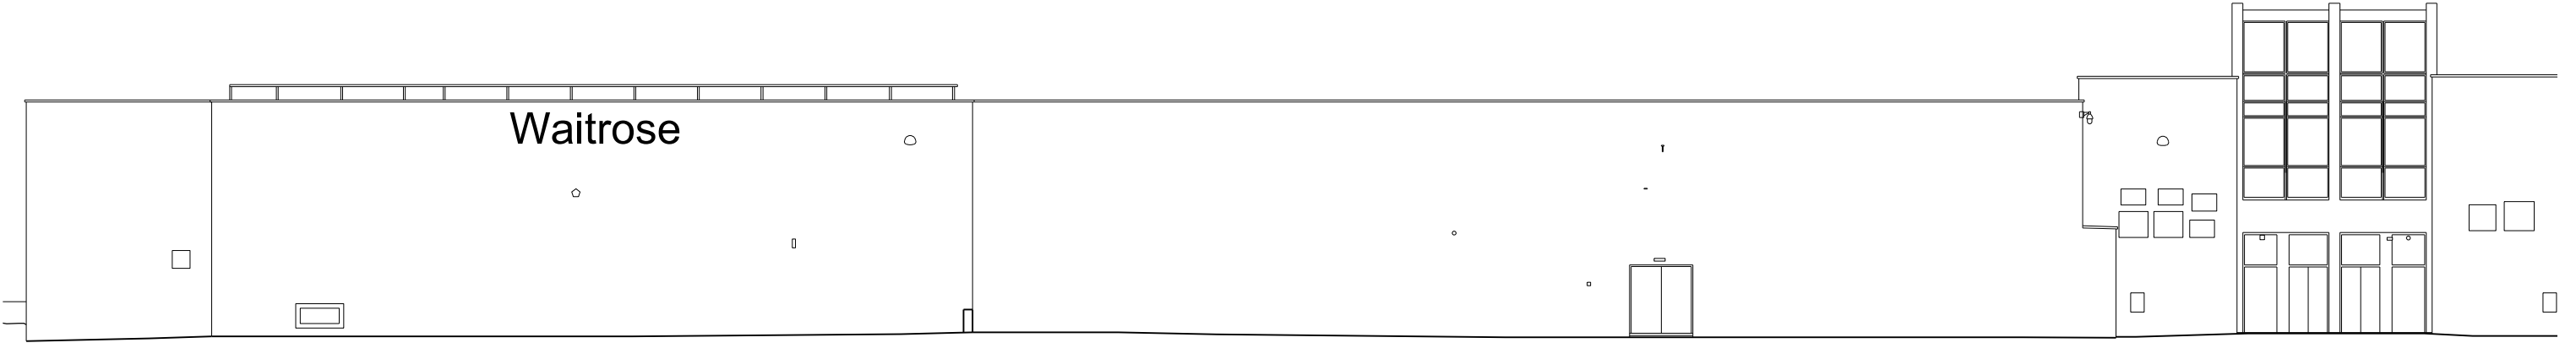

elevation 07

+ 285.00
datum level

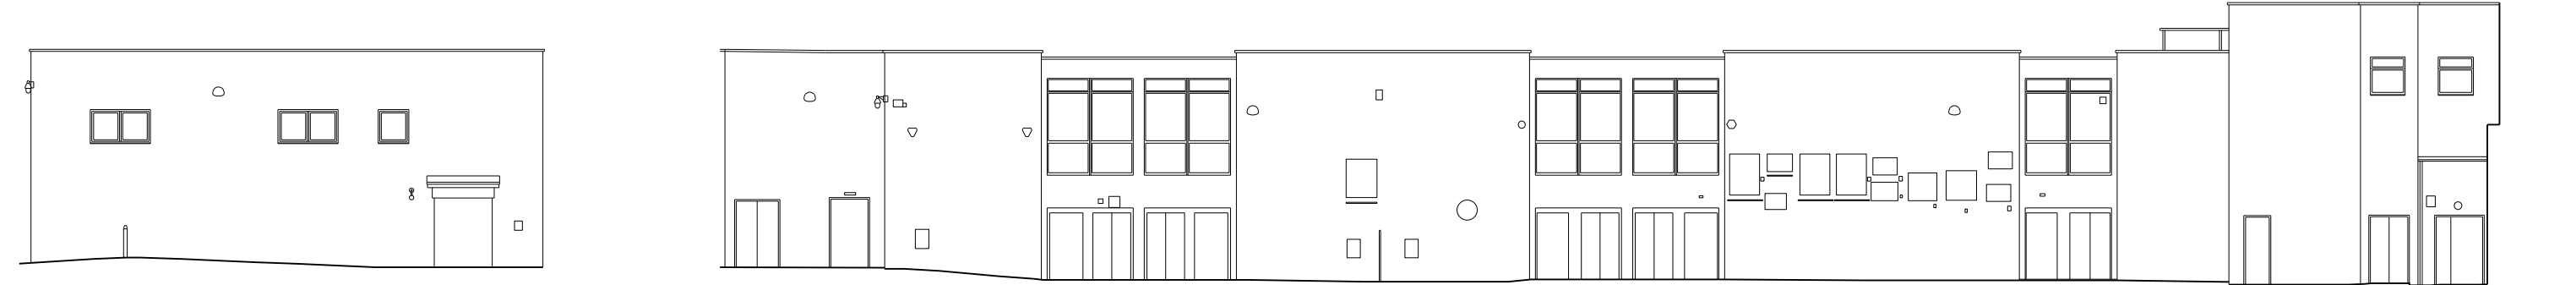


elevation 08

+ 285.00
datum level

elevation 09

revision:	date:	note:
P01	20251017	preliminary first issue
P02	20251031	planning issue
P03	20240604	omit disclaimer/add scale bar

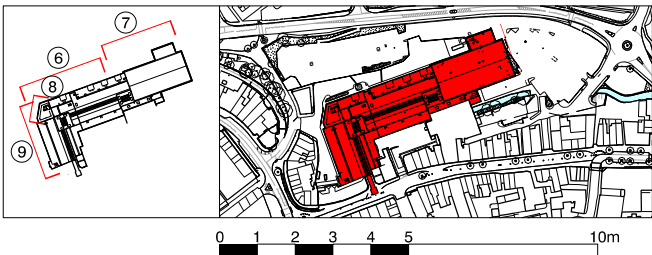

project
Buxton Masterplan
job no.
7667
title
shopping centre, existing elevations
scale
1:200 @ A3
drawing no.
al(02)0101

stephenson hamilton risley
STUDIO
3 riverside mews
4 commercial street
manchester, M15 4RQ
www.shr.studio
email@shr.studio
0161 832 0244