




refer to al(03)8000 series for Winster Place

elevation 01

+ 285.00
datum level



elevation 02

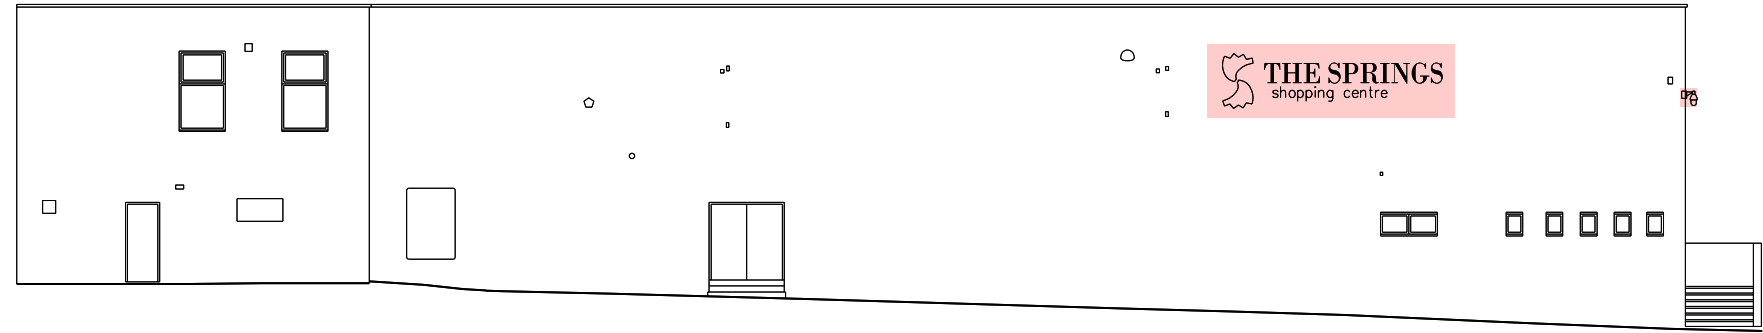


elevation 03

+ 285.00
datum level



elevation 04

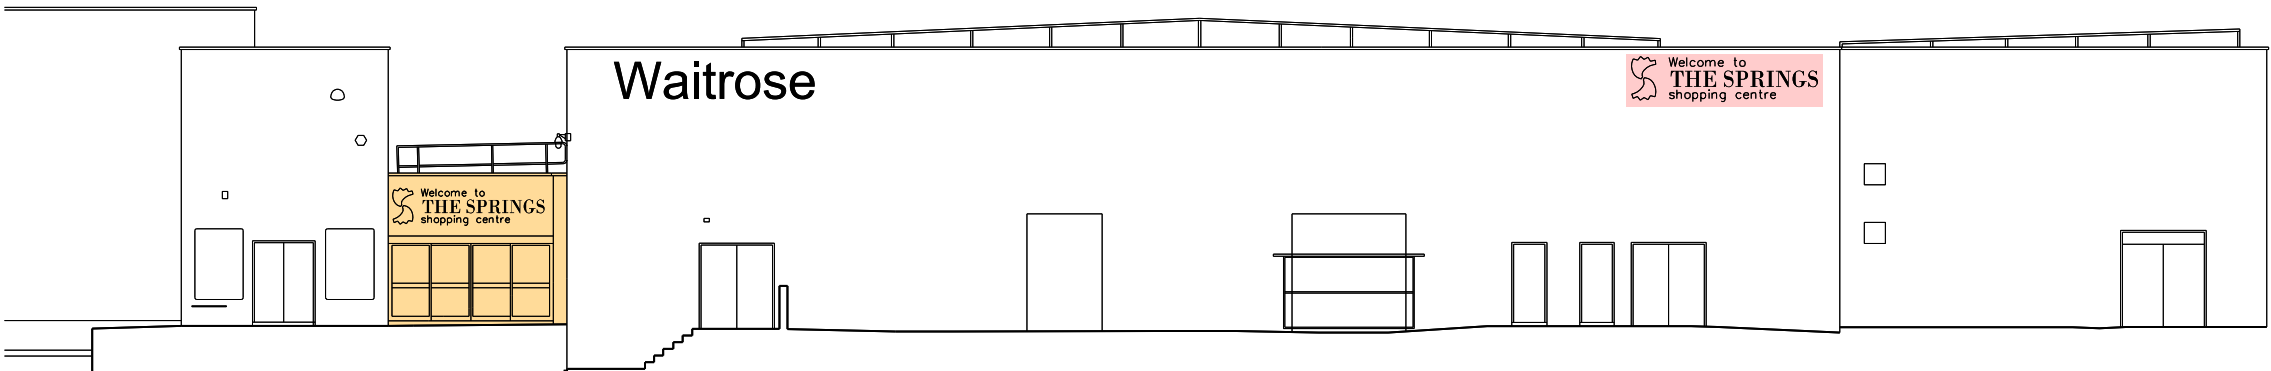


elevation 05

+ 285.00
datum level

revision:	date:	note:
P01	20251017	preliminary first issue
P02	20251031	planning issue
P03	20260604	omit disclaimer/add scale bar

legend
item/building to be demolished
fixture/fitting/equipment to be removed
fixture/fitting/equipment to be removed and replaced with new product
existing door / window / cladding panel / mep component to be appropriately fire-rated

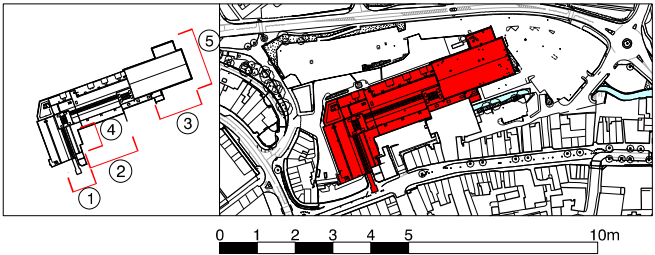

project
Buxton Masterplan
job no.
7667
title
shopping centre, existing elevations - demolition
scale
1:200 @ A3
drawing no.
al(03)0100

stephenson hamilton risley
STUDIO
3 riverside mews
4 commercial street
manchester, M15 4RQ
www.shr.studio
email@shr.studio
0161 832 0244