



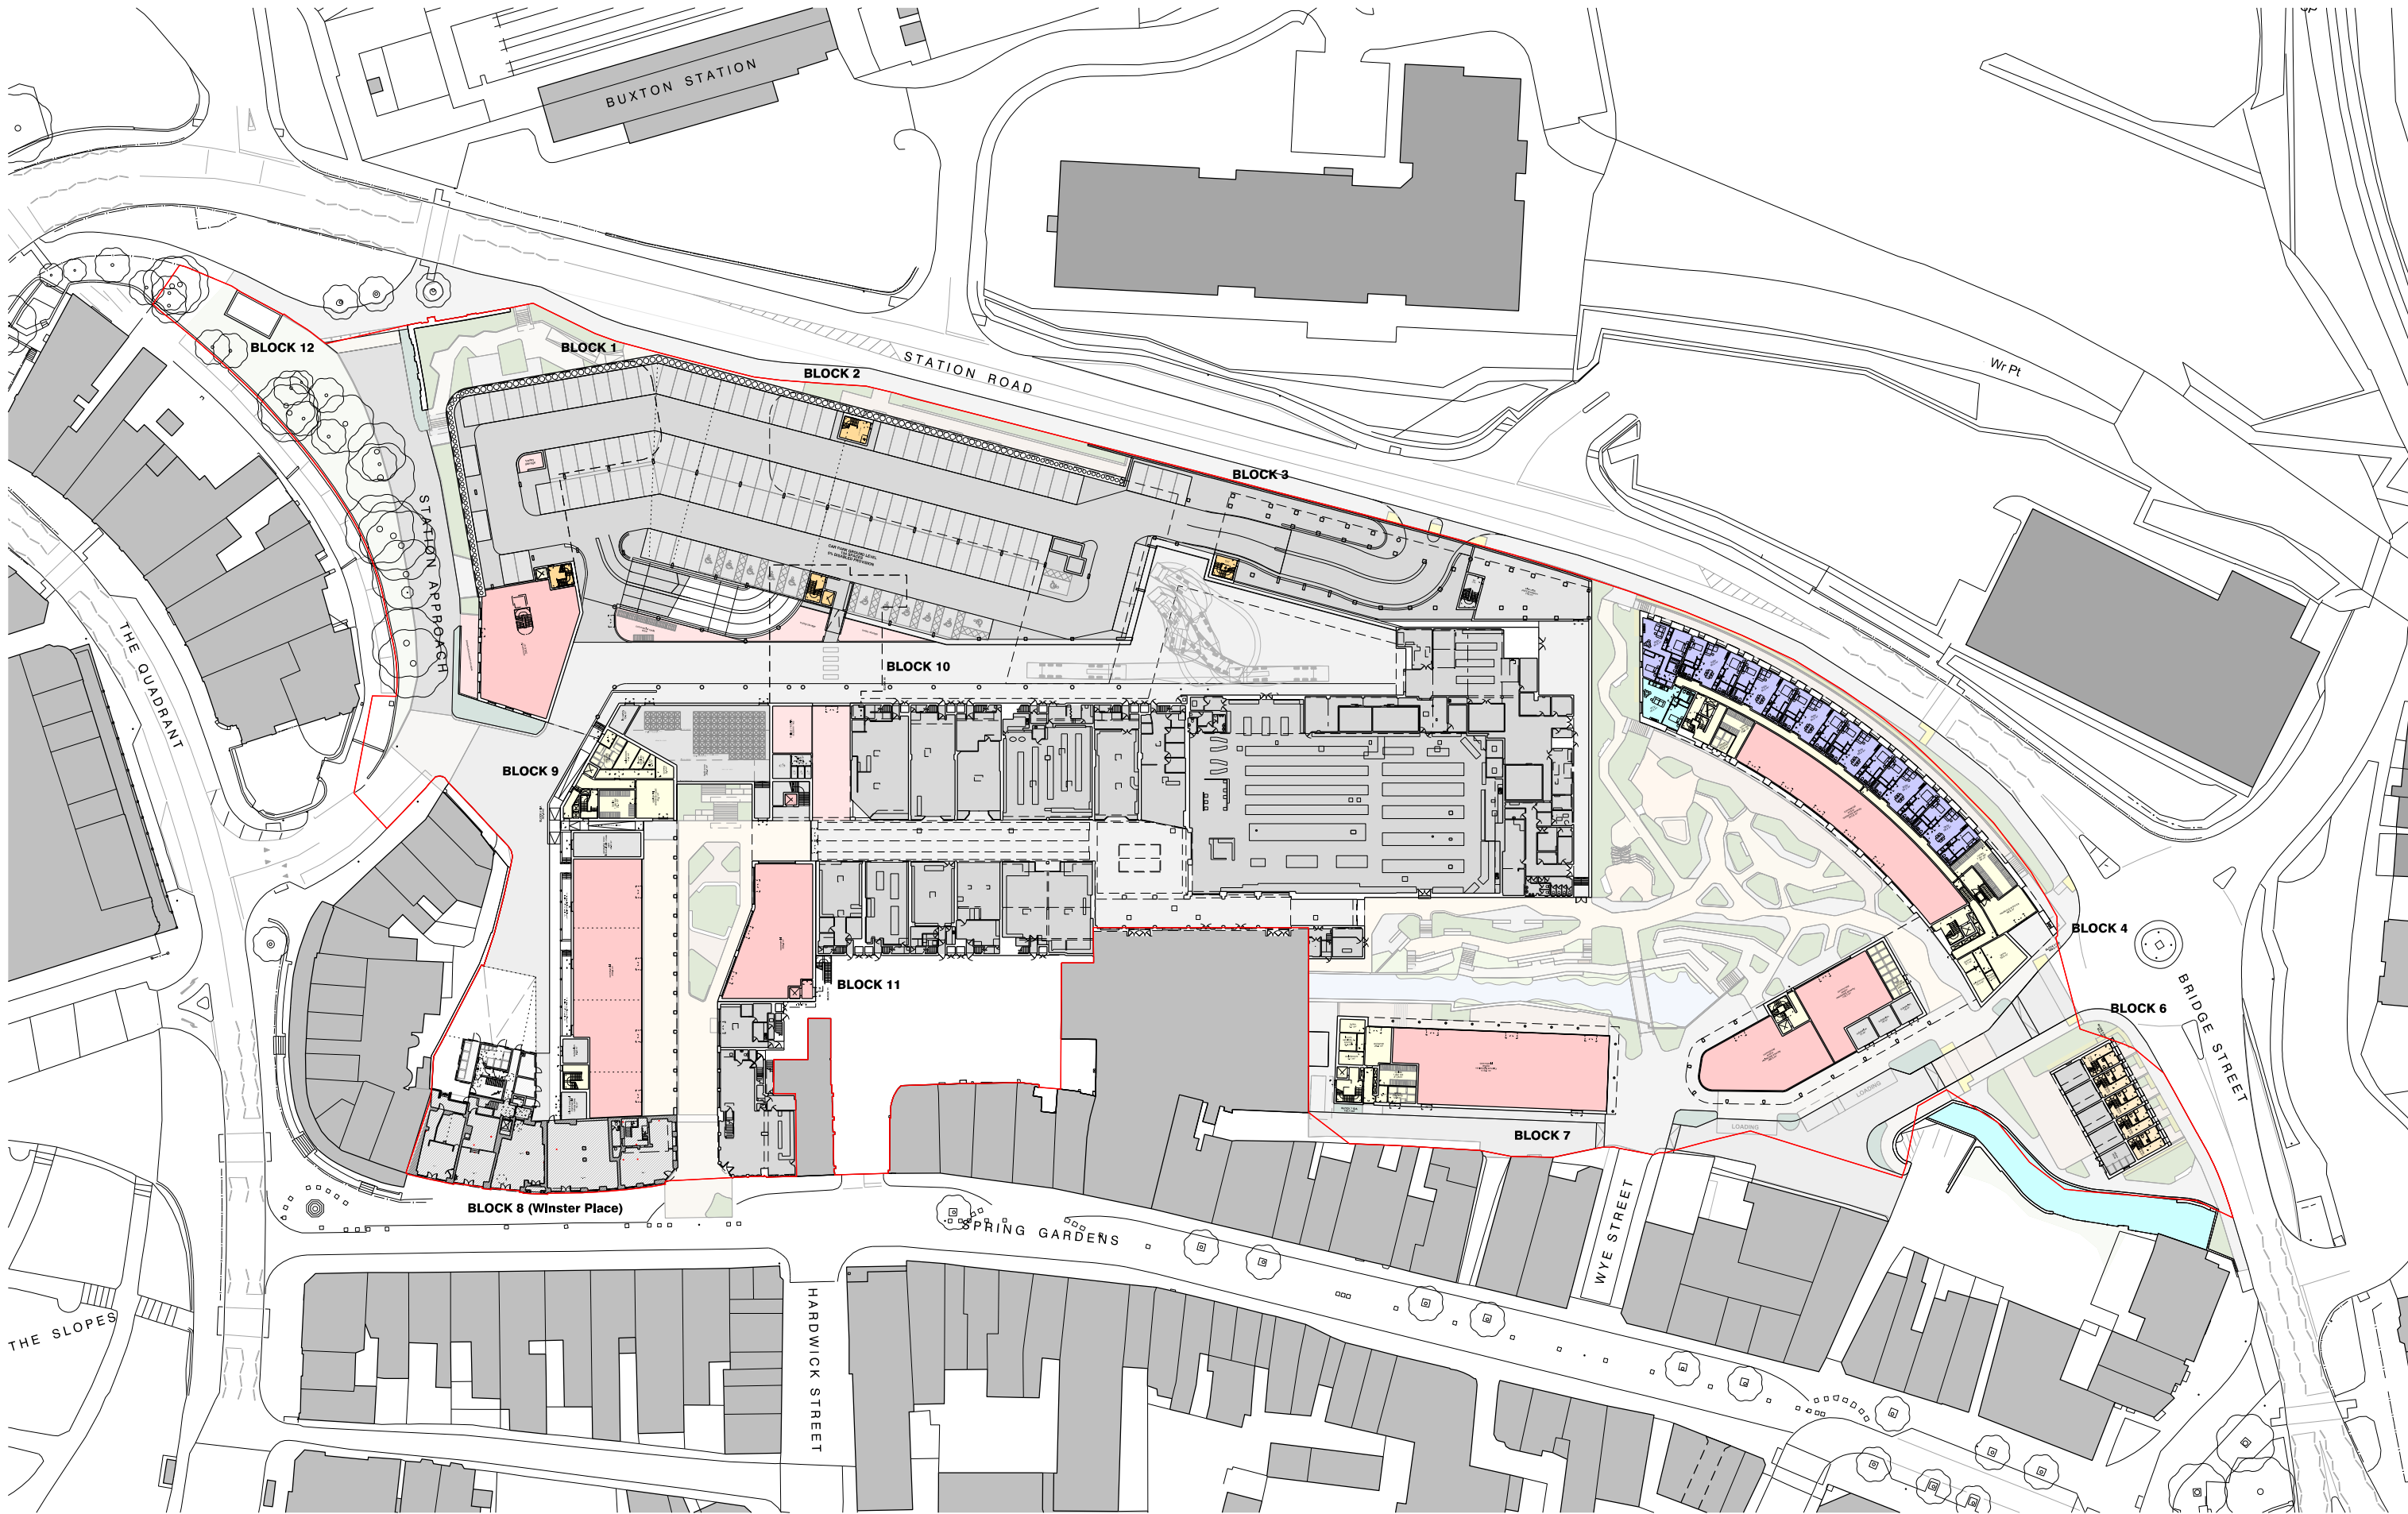

revision:	date:	note:
P01	20250718	preliminary first issue
P02	20250826	preliminary second issue
P03	20251009	preliminary third issue
P04	20251031	planning issue
P05	20251107	planning issue
P06	20260116	planning issue
P07	20260216	planning issue
P08	20260604	omit disclaimer

legend
commercial / retail / amenity
residential circulation / ancillary spaces
1 bedroom dwelling
2 bedroom dwelling
3 bedroom dwelling
4 bedroom dwelling
winstar place - refer to 8000 series drawings
car park
car park escape route
site boundary

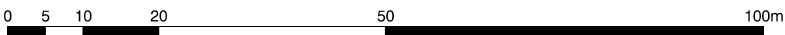

project
Buxton Masterplan
job no.
7667
title
proposed level 00
scale
1:1000 @ A3 / 1:500 @ A1
drawing no.
al(04)0100

stephenson hamilton risley
STUDIO
3 riverside mews
4 commercial street
manchester, M15 4RQ
www.shr.studio
email@shr.studio
0161 832 0244