



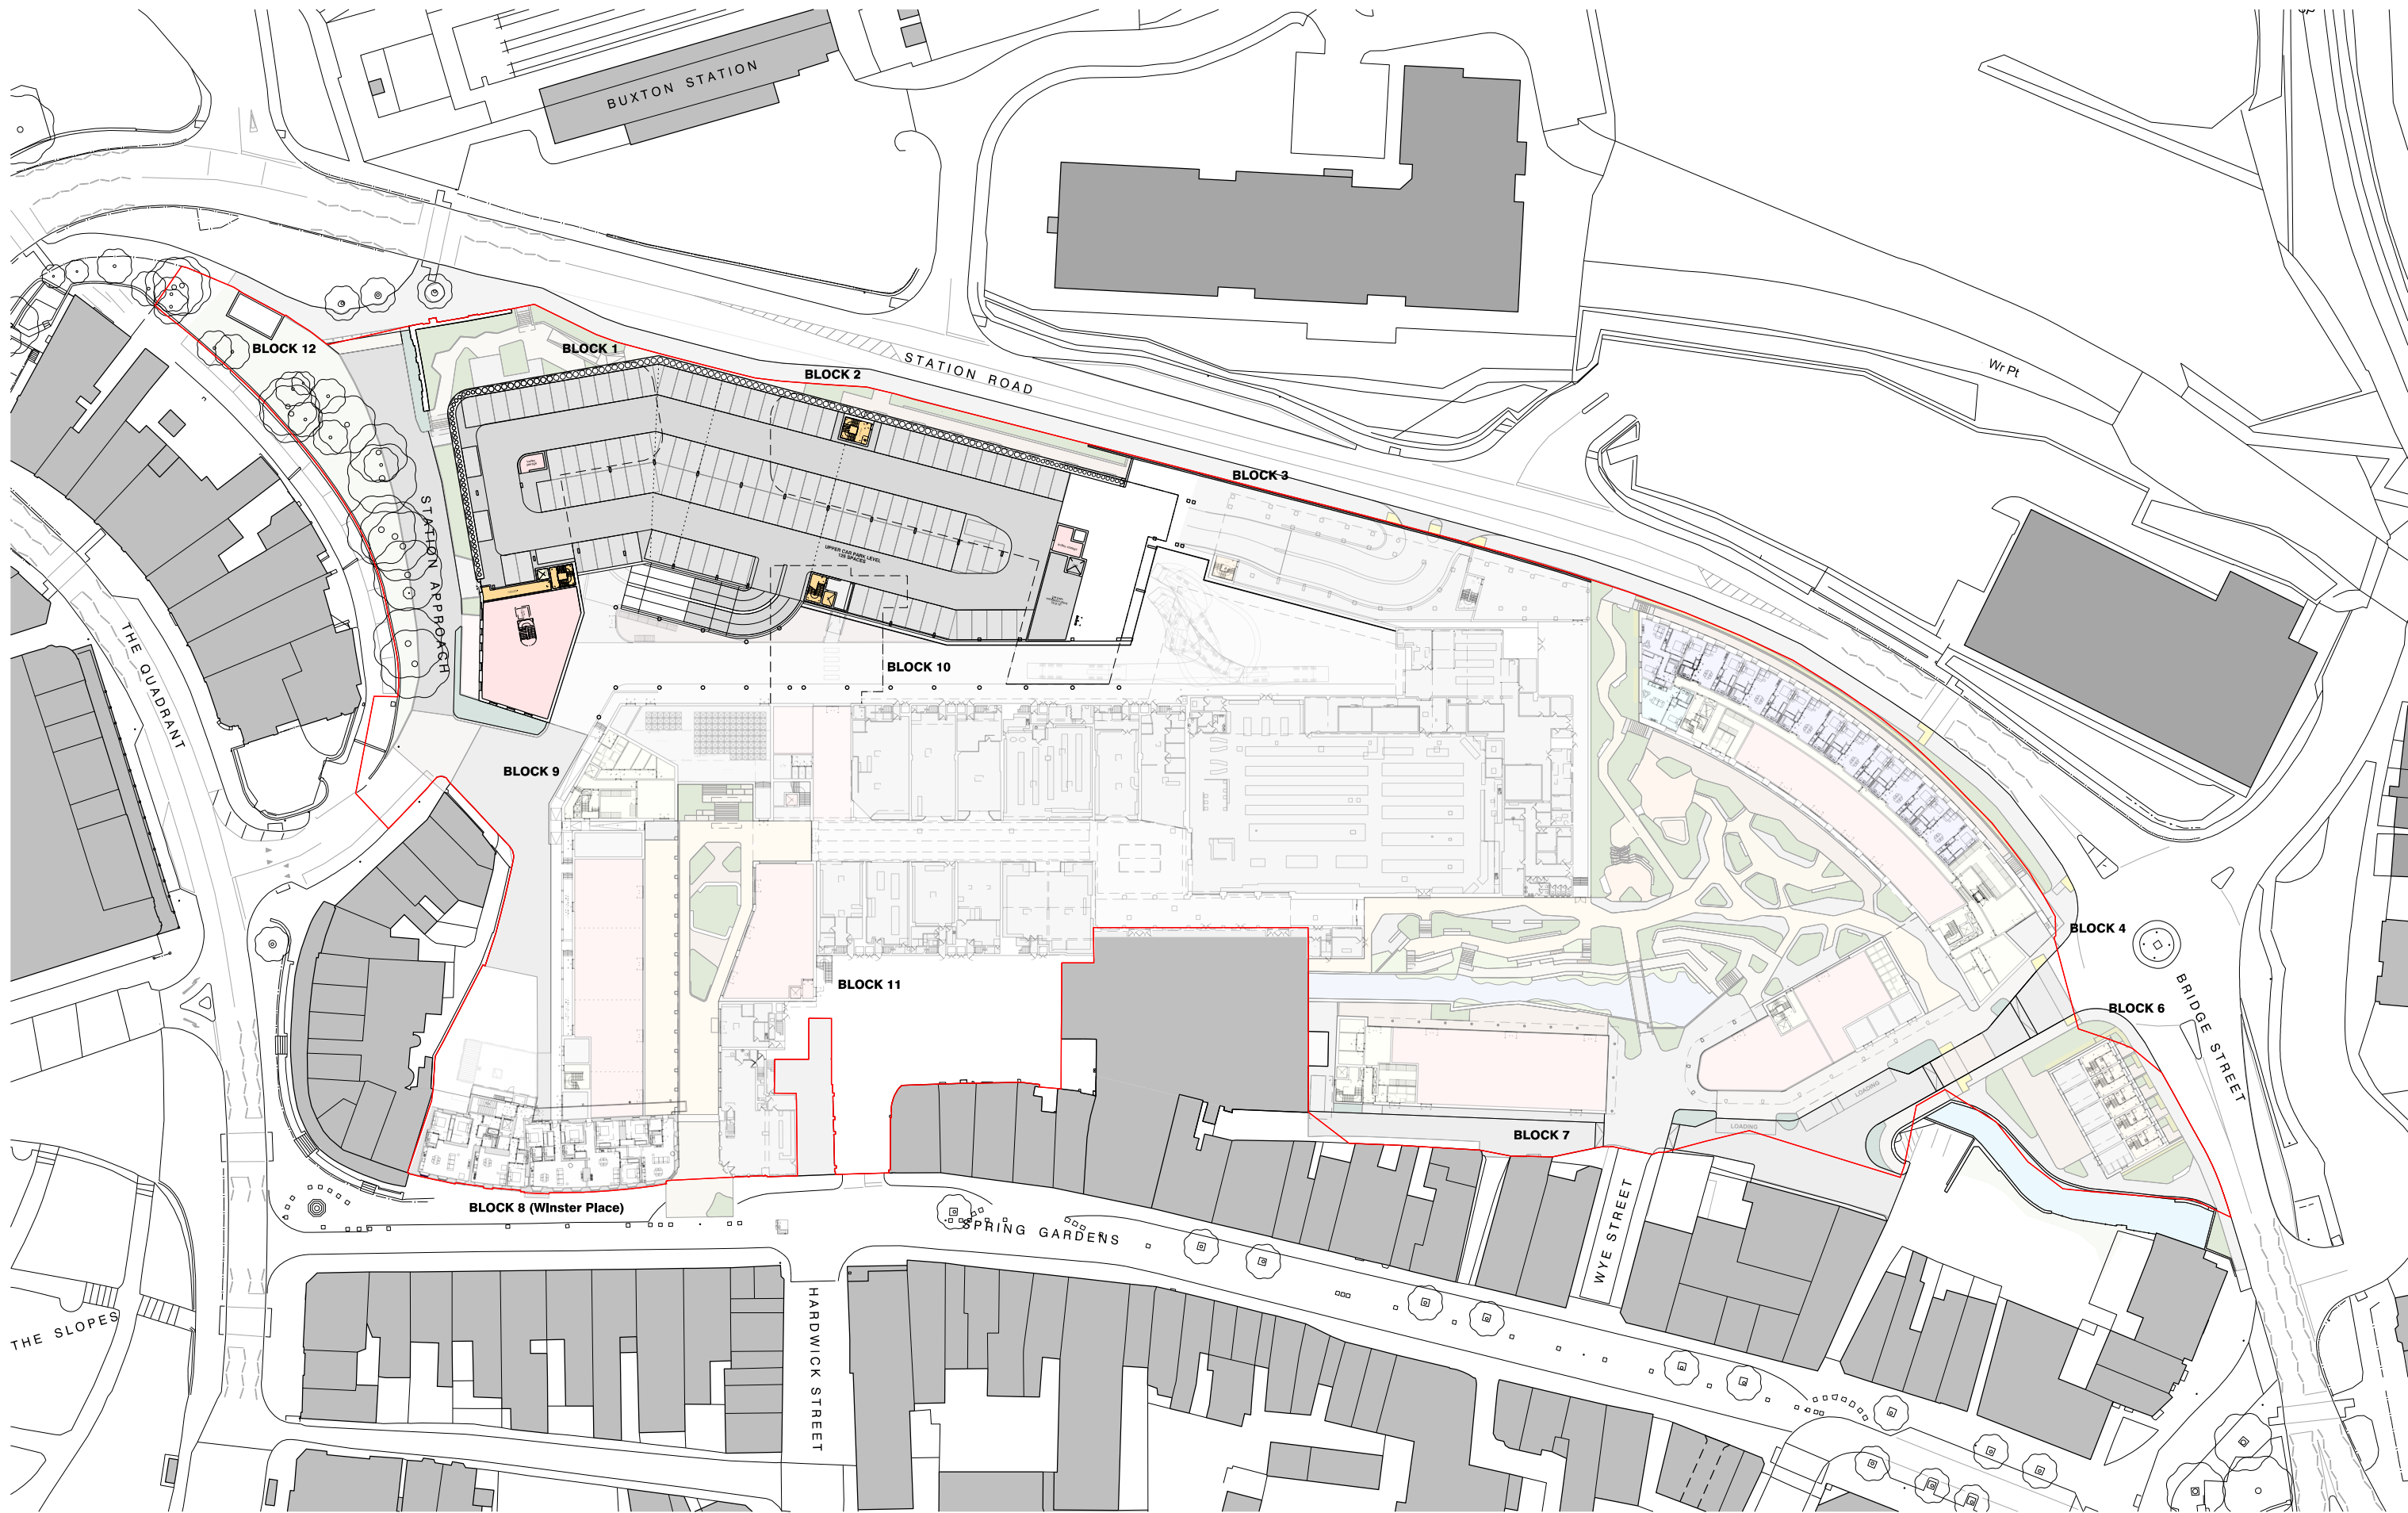

revision:	date:	note:
P01	20250718	preliminary first issue
P02	20250826	preliminary second issue
P03	20251009	preliminary third issue
P04	20251031	planning issue
P05	20260116	planning issue
P06	20260216	planning issue
P07	20260604	omit disclaimer

legend	
commercial / retail / amenity	
residential circulation / ancillary spaces	
1 bedroom dwelling	
2 bedroom dwelling	
3 bedroom dwelling	
4 bedroom dwelling	
winstar place - refer to 8000 series drawings	
car park	
car park escape route	
site boundary	

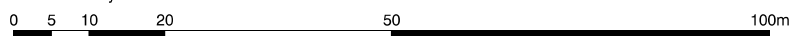

project
Buxton Masterplan
job no.
7667
title
proposed car park mezzanine level
scale
1:1000 @ A3 / 1:500 @ A1
drawing no.
al(04)0101

stephenson hamilton risley
STUDIO
3 riverside mews
4 commercial street
manchester, M15 4RQ
www.shr.studio
email@shr.studio
0161 832 0244